
©2020 Cellnex
All rights reserved. No part of this publication may be reproduced, stored in a retrieval system or transmitted in any form or by any means (Electronic, Mechanical, Photocopying, Recording or otherwise), without the prior written consent of the Company.

NOTES

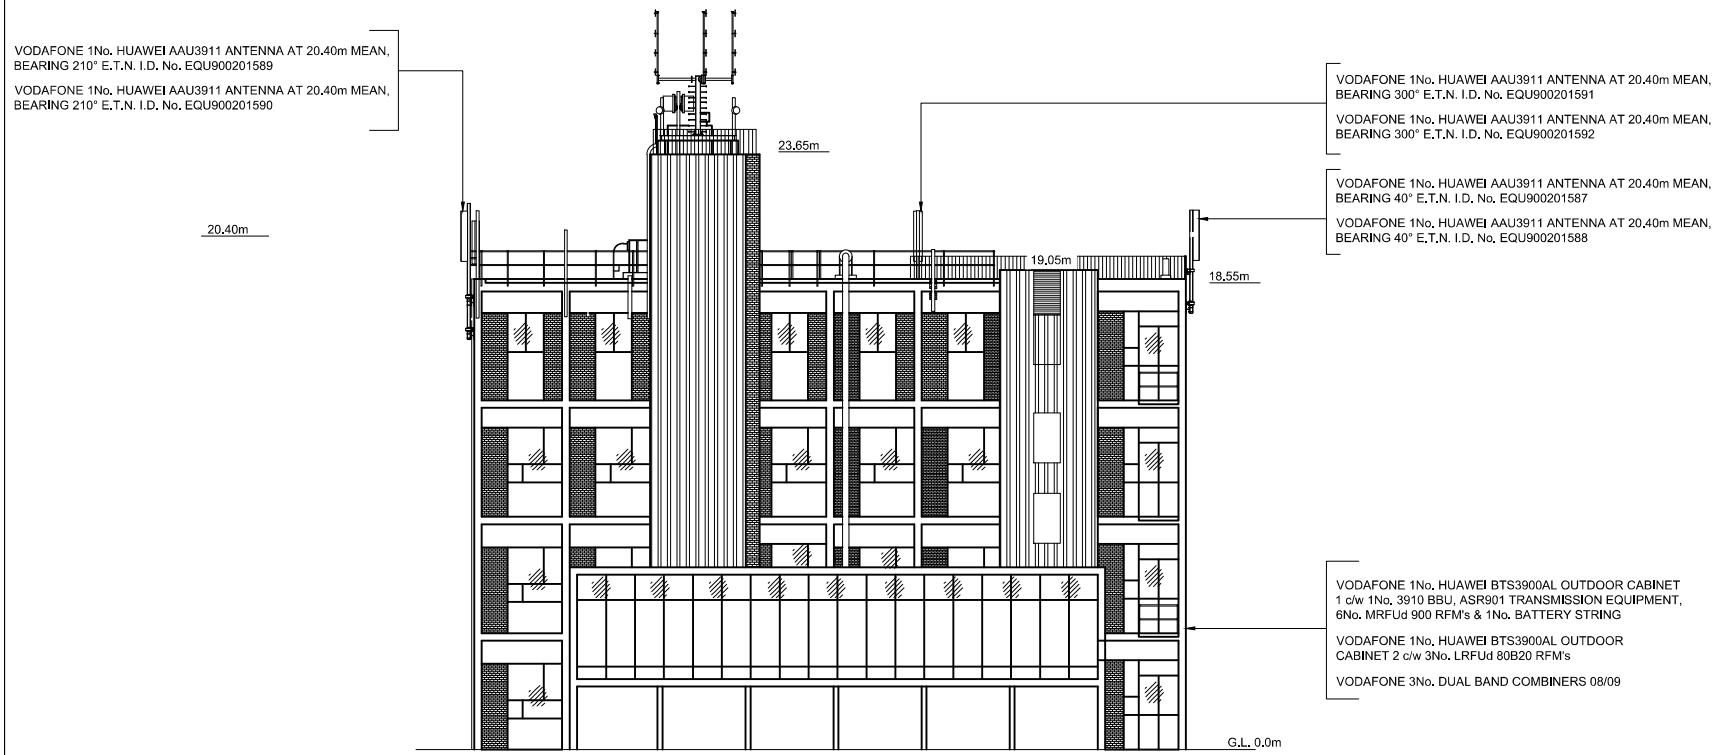

REGION SPLIT	WEST MORAN
PROJECT No.	COL.MOD.UK.0008716
CSR	4316
VFID	89223_10

BT SKYLINE No.
CA0009

ISS	REVISION	DATE	DRN	APP
A.	COL.MOD.UK.0008716 PLANNING APPLICATION	09/10/26	ULC	ULC

cellnex
driving telecom connectivity

CELLNEX UK
R+, 4TH FLOOR, 2 BLAGRAVE STREET, READING, RG1 1AZ
Tel. 020 4526 8553

SITE No UK-CU-000542
WHITEHAVEN ATE
CATHERINE STREET
WHITEHAVEN
CUMBRIA
CA28 7PA

NGR	NX 97610 18080
OS GRID	297610 518080

TITLE
ELEVATION
EXISTING
SOUTH-EAST

SCALE	1:200	
DRAWN	IM	31/05/11
APPROVED		

DRG No.	Sheet 1 of 1	Rev
UKCU000542-04-002-MD01313.A		

A3