




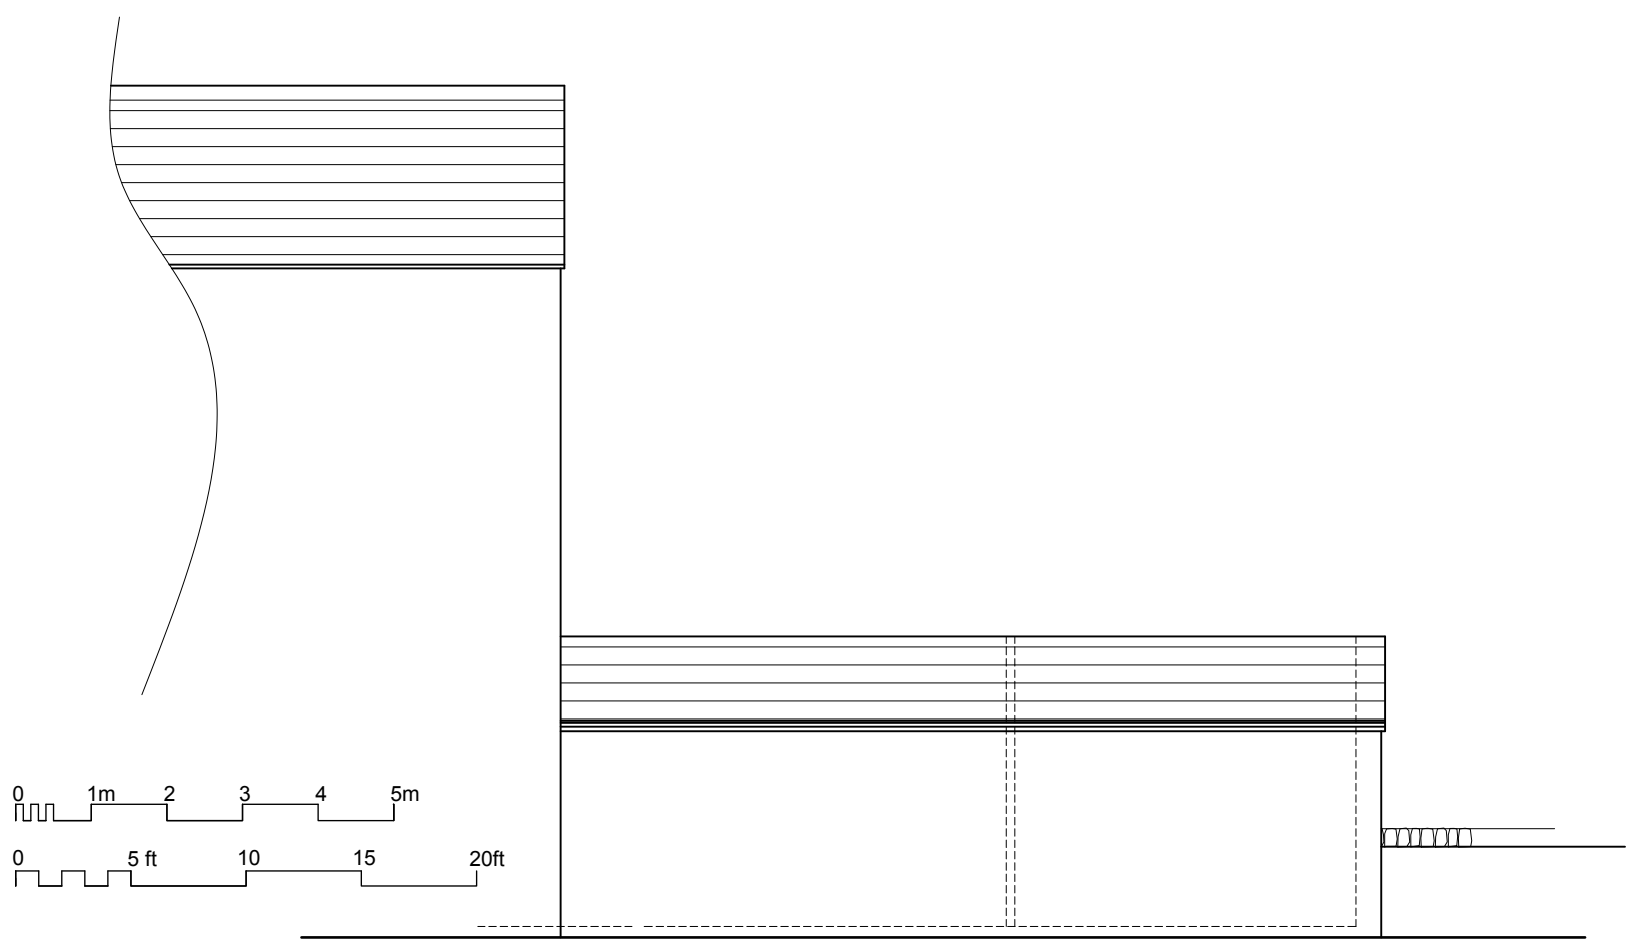


Southerly Side Elevation

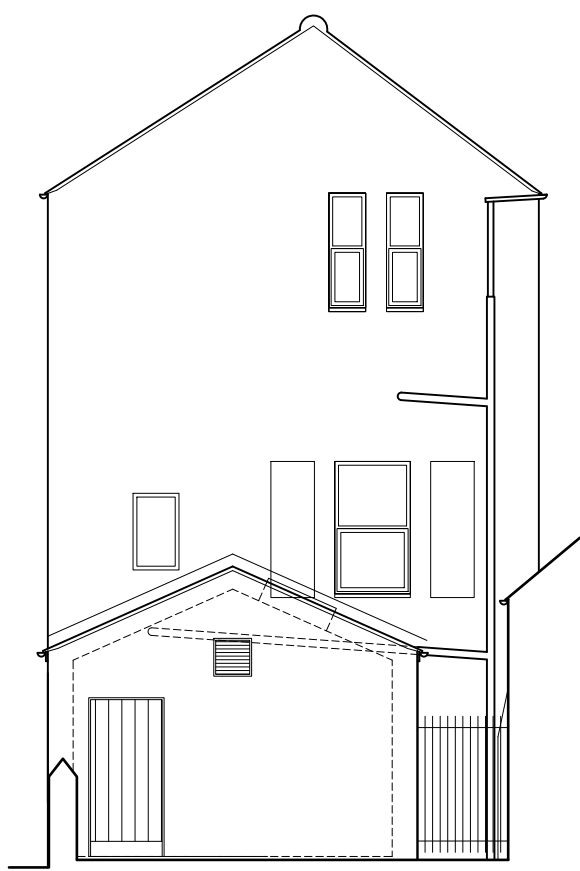



Easterly Elevation

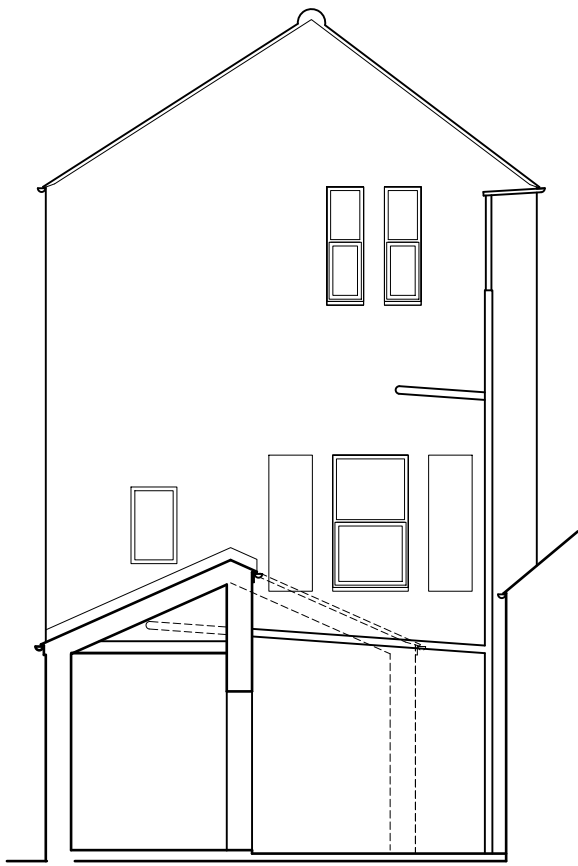




Easterly Sectional Elevation through back entrance

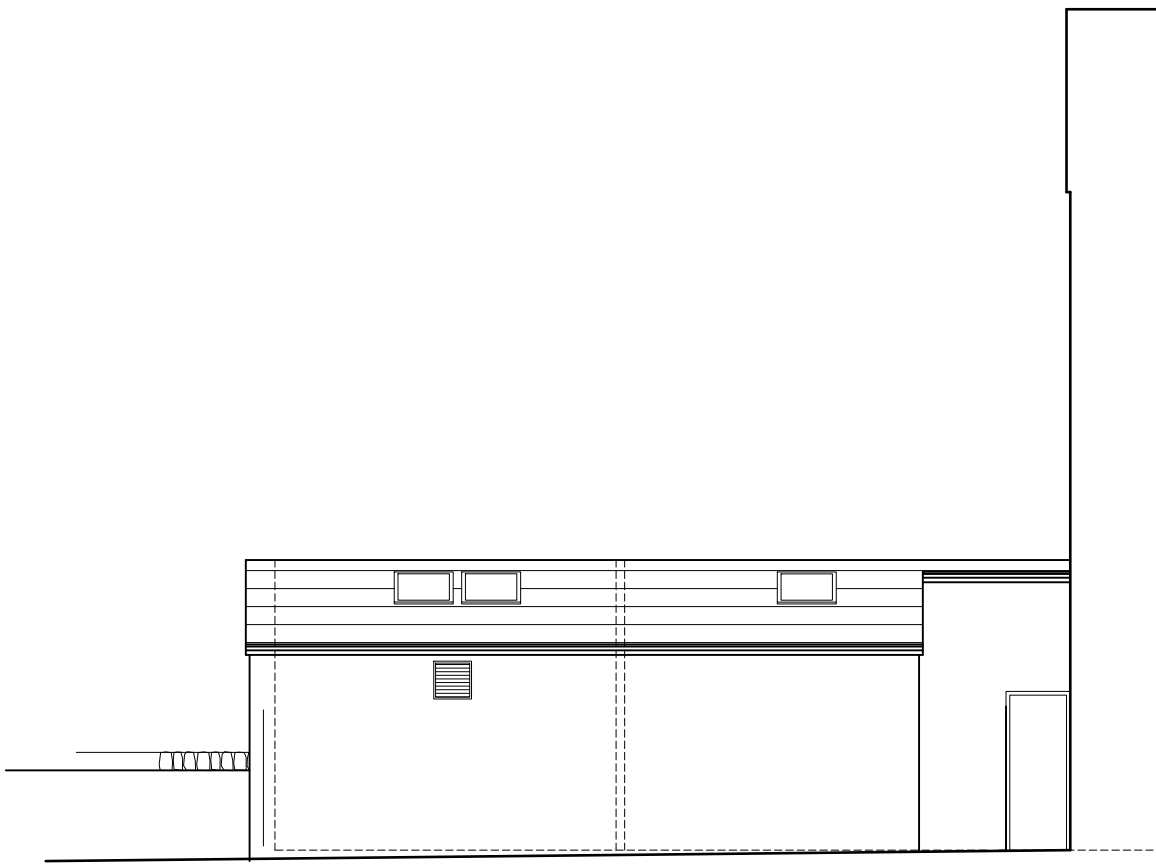

Northerly Sectional Elevation

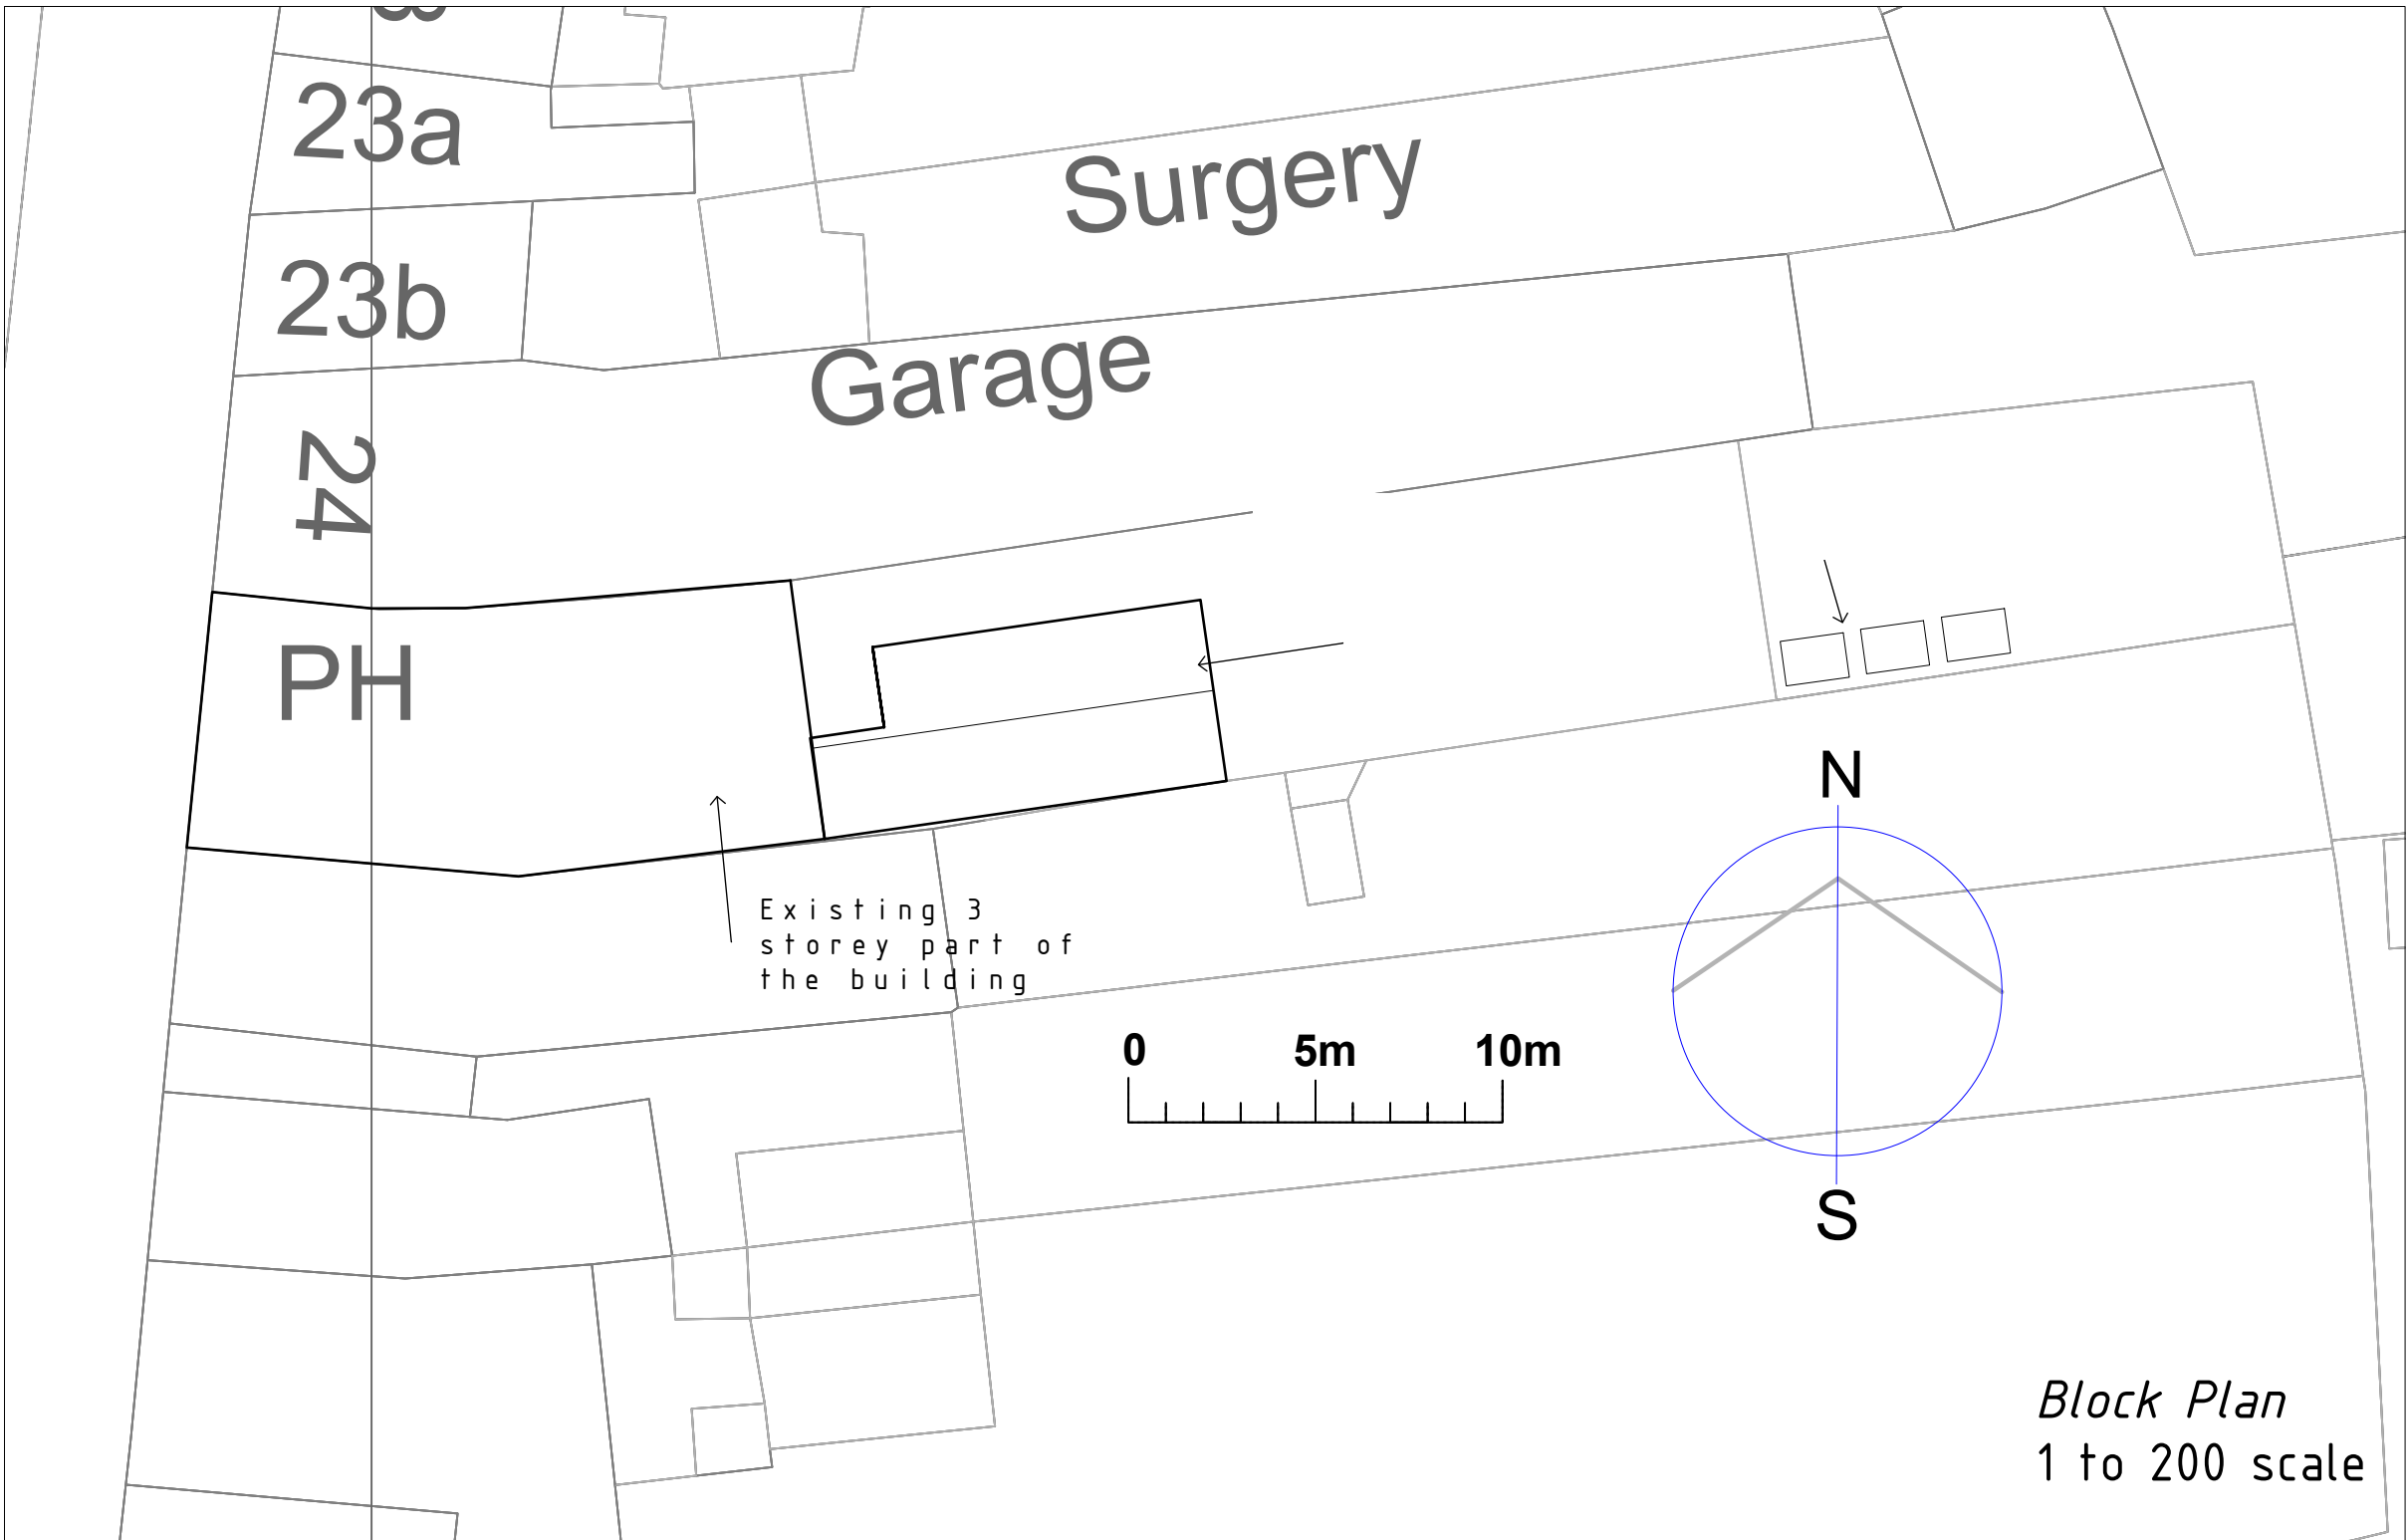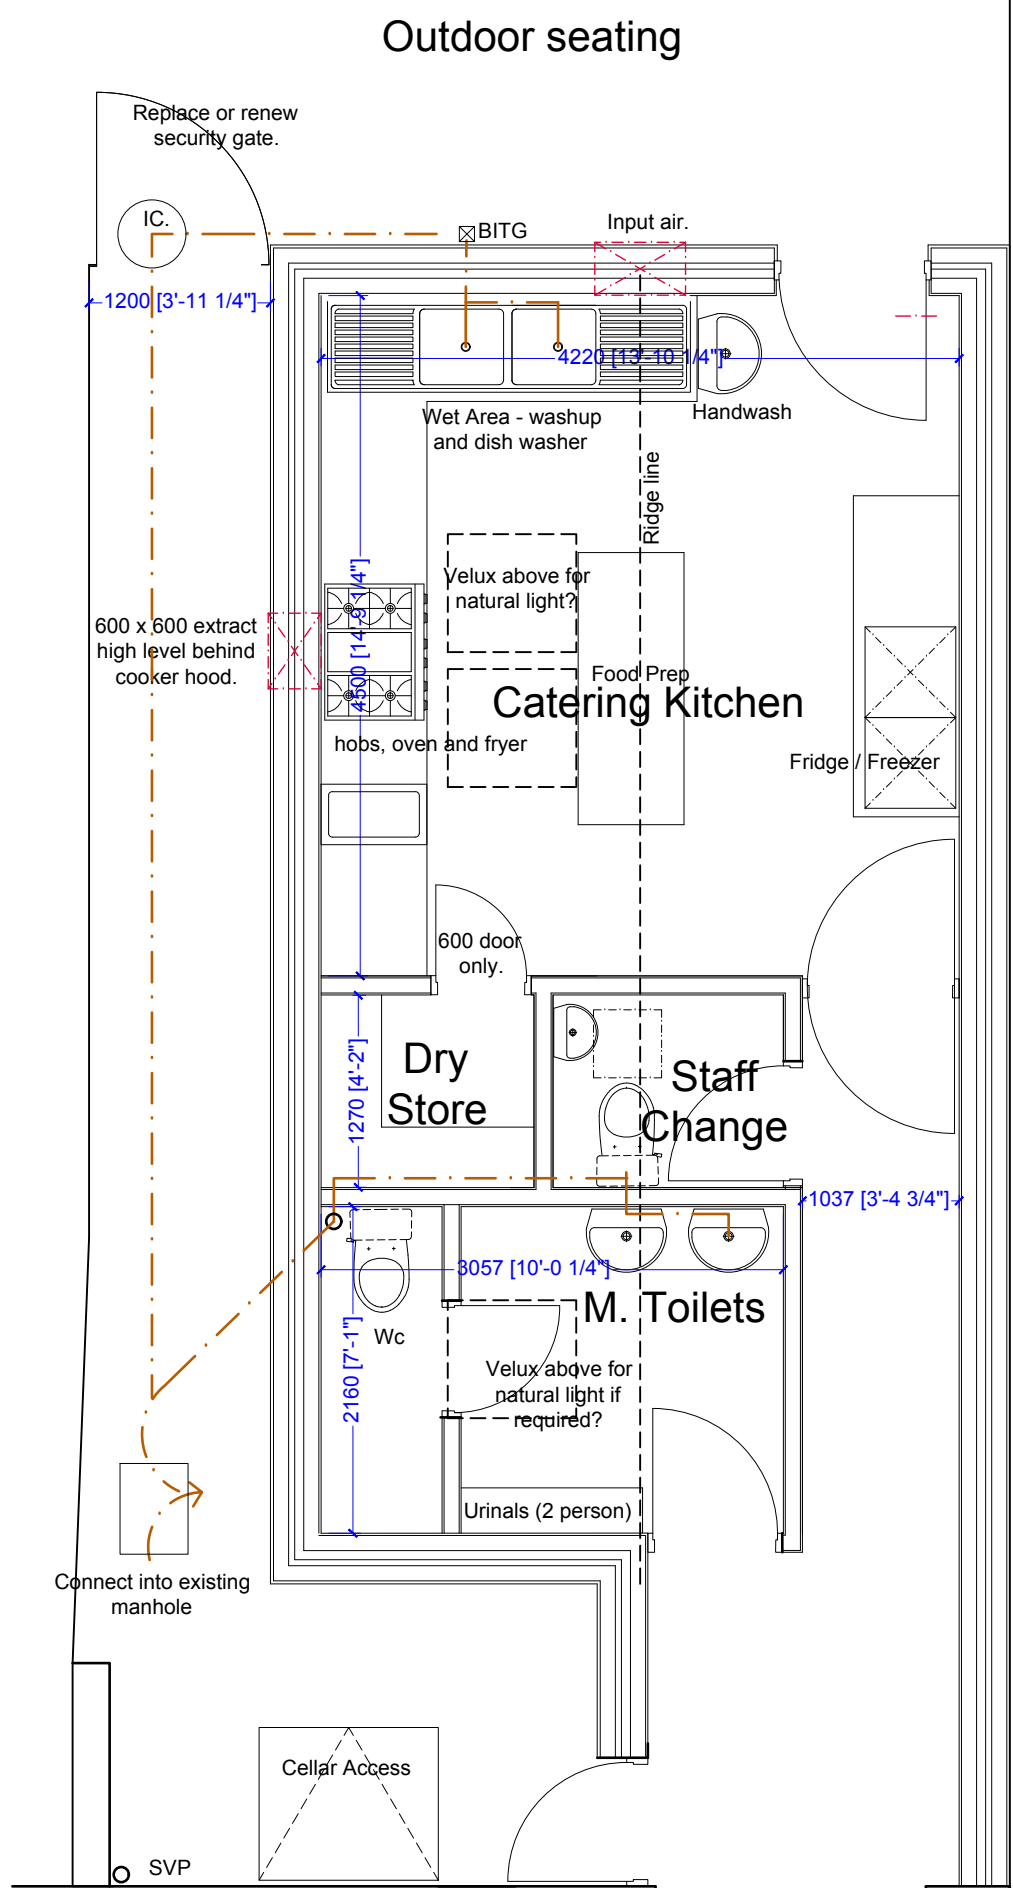

Block Plan
1 to 200 scale

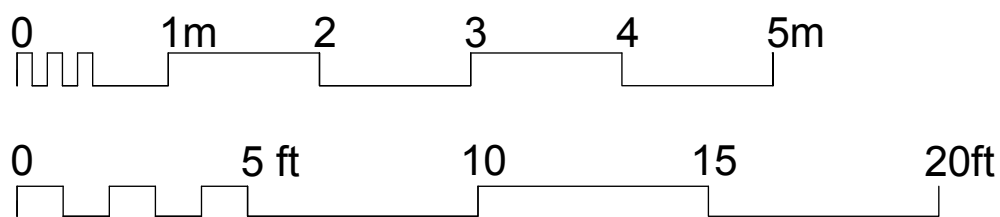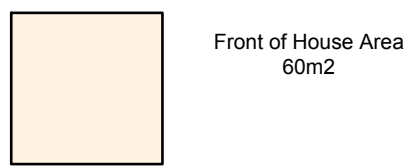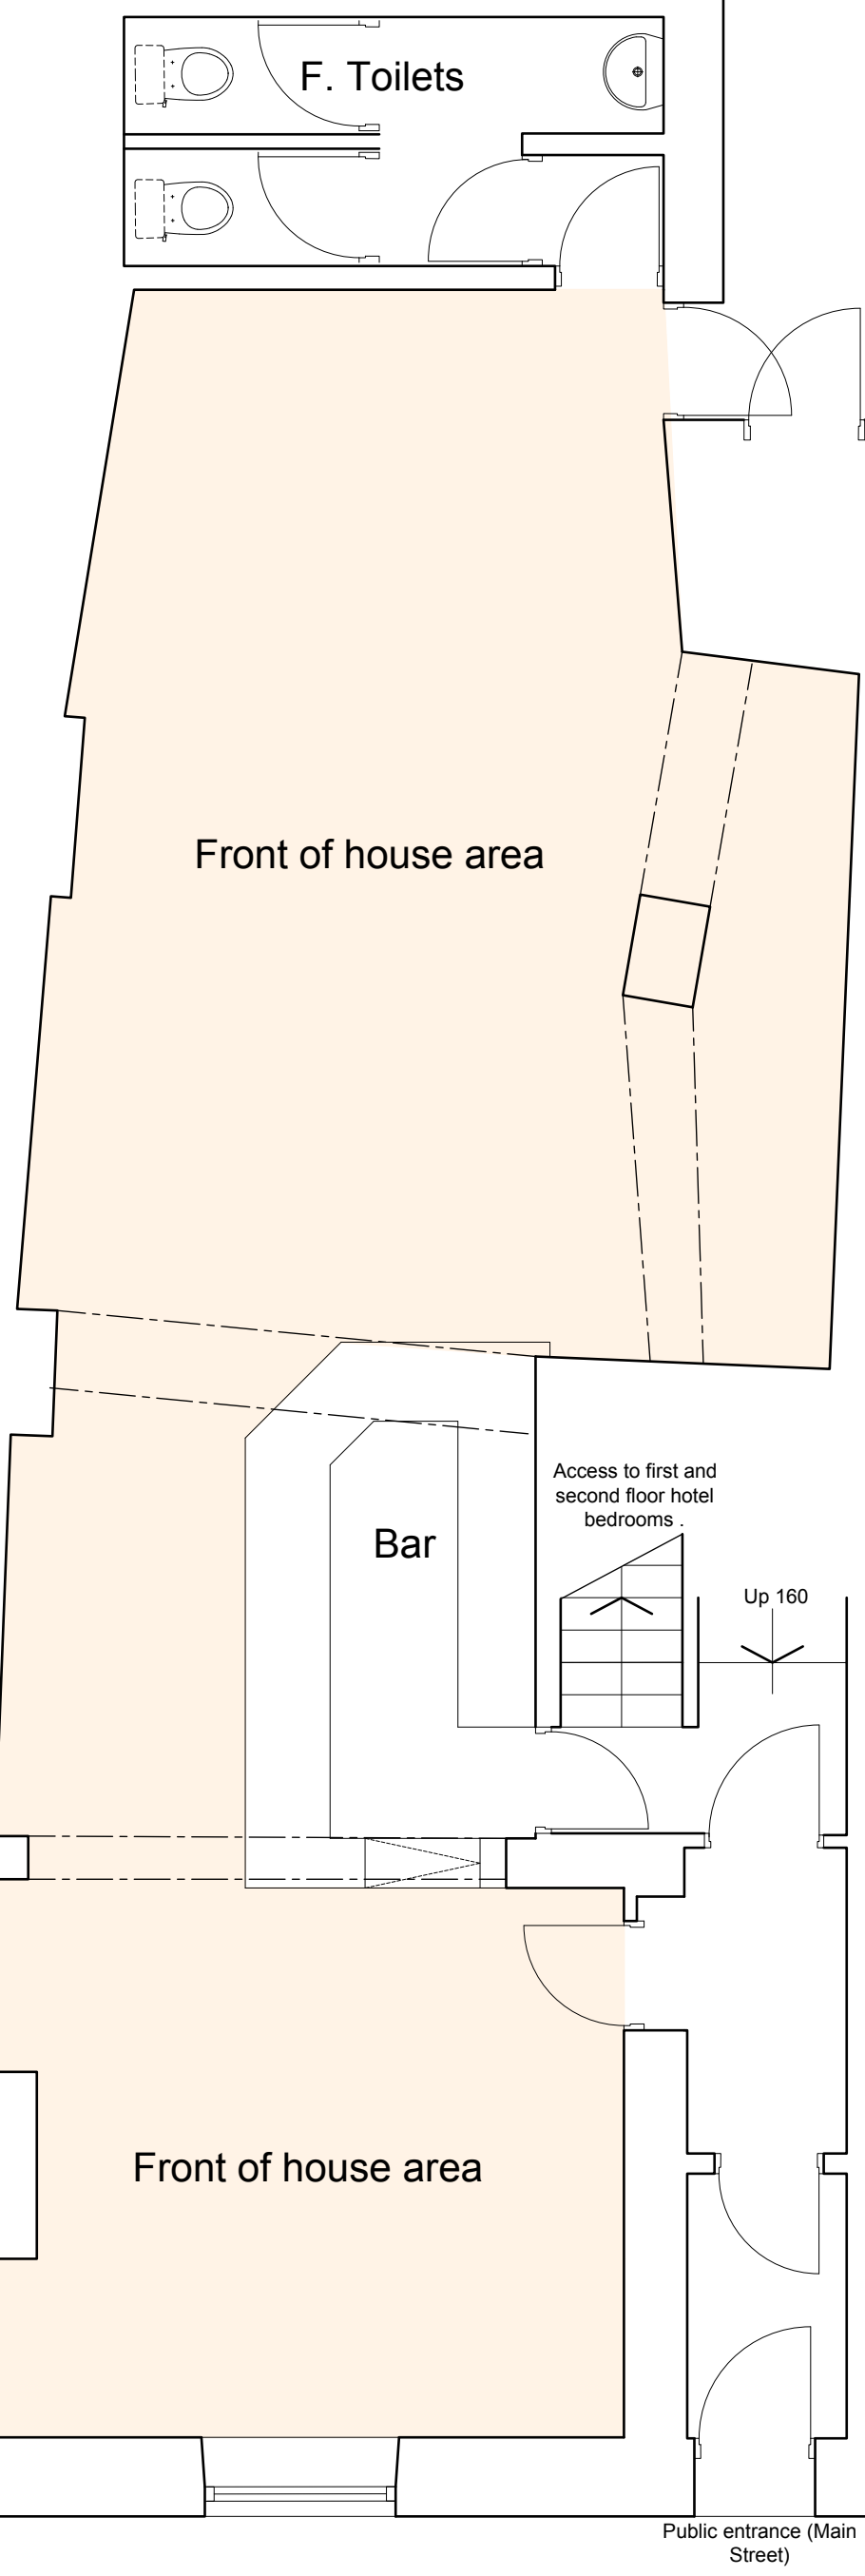

Site Location Plan
1 to 1250 scale

RV	DATE	COMMENTS
A	23.06.20	Option B removed following client preference for A
B	25.06.20	Elevations and staff change added.
C	02.07.20	Refuse added to block plan. Site location amended to incorporate position

Proposed Sketch Plans
Elevations, Block and Site Location

ALTERATIONS AND EXTENSION
THE CAT INN,
MAIN STREET, EGREMONT
Maq Masi

DRAWING NO.: 20.23.02c
SCALE: 1:100 @A1
DRAWN BY: CW
DRAWING NO.: June 2020



43 The Mount | Papcastle | Cockermouth | Cumbria | CA13 0JZ
studio@wkdesignarchitects.co.uk | www.wkdesignarchitects.co.uk
Carolyn Williamson 07773 329572 | Paul Kitchin 07968 094847