



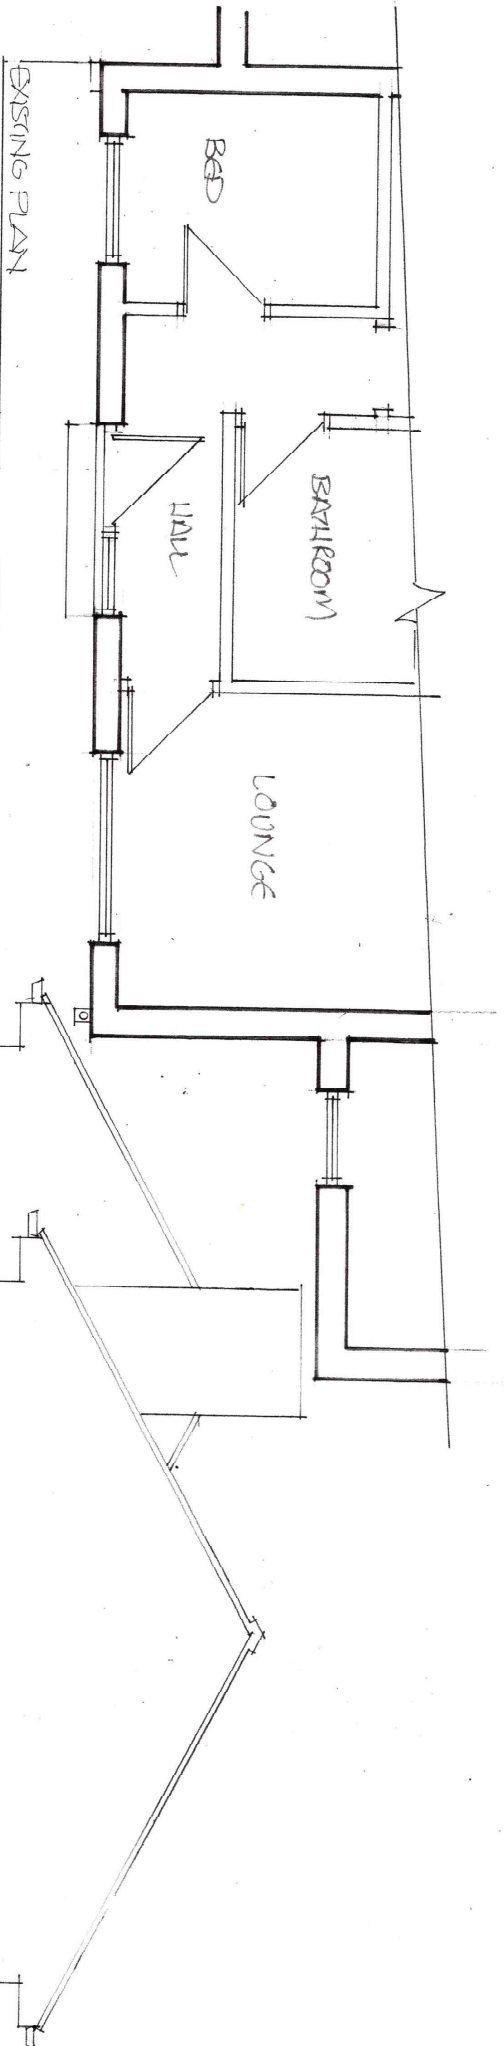

EXISTING PLAN

SIDE ELEVATION

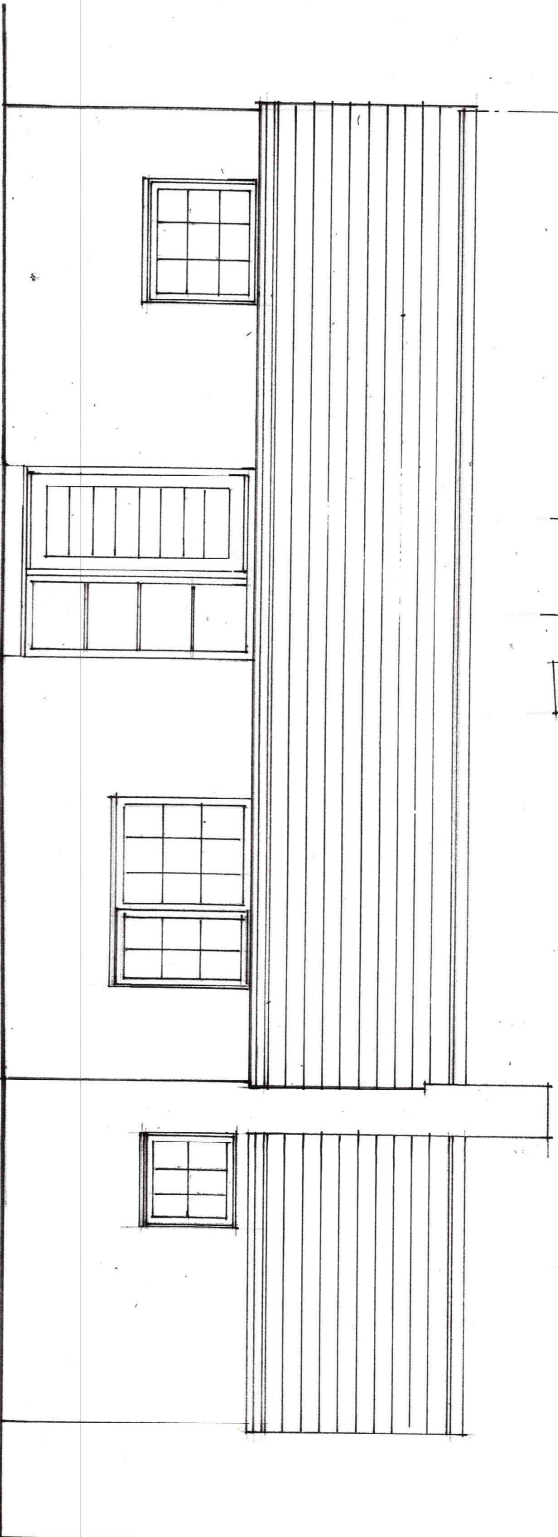

FRONT ELEVATION

PROPOSED FRONT PORCH AND SIDE
DRESSING ROOM EXTENSION TO
44THYLL BANK LOWCA WHITEHAVEN
FOR MRS I BALFE

EXISTING ELEVATIONS
1:50 @ A3 SEPT 2026

1B/2