
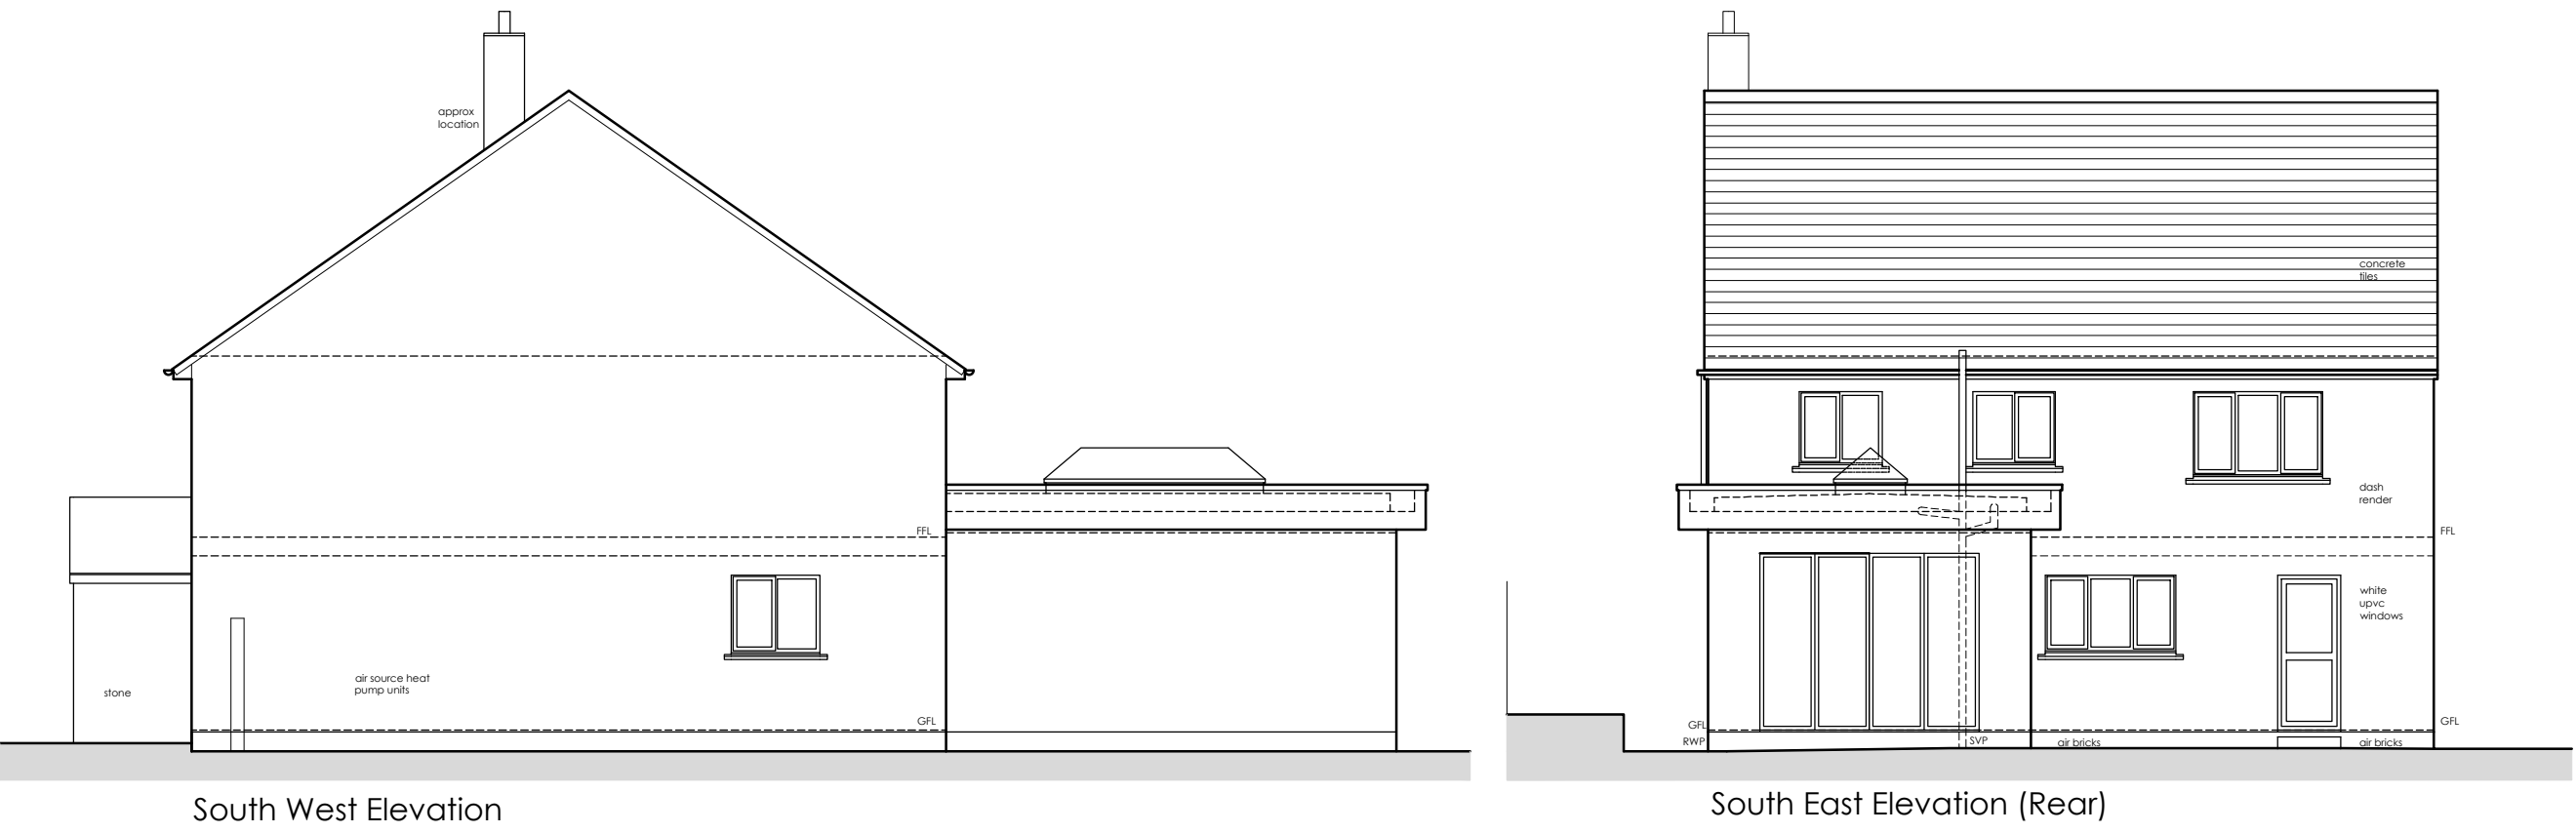
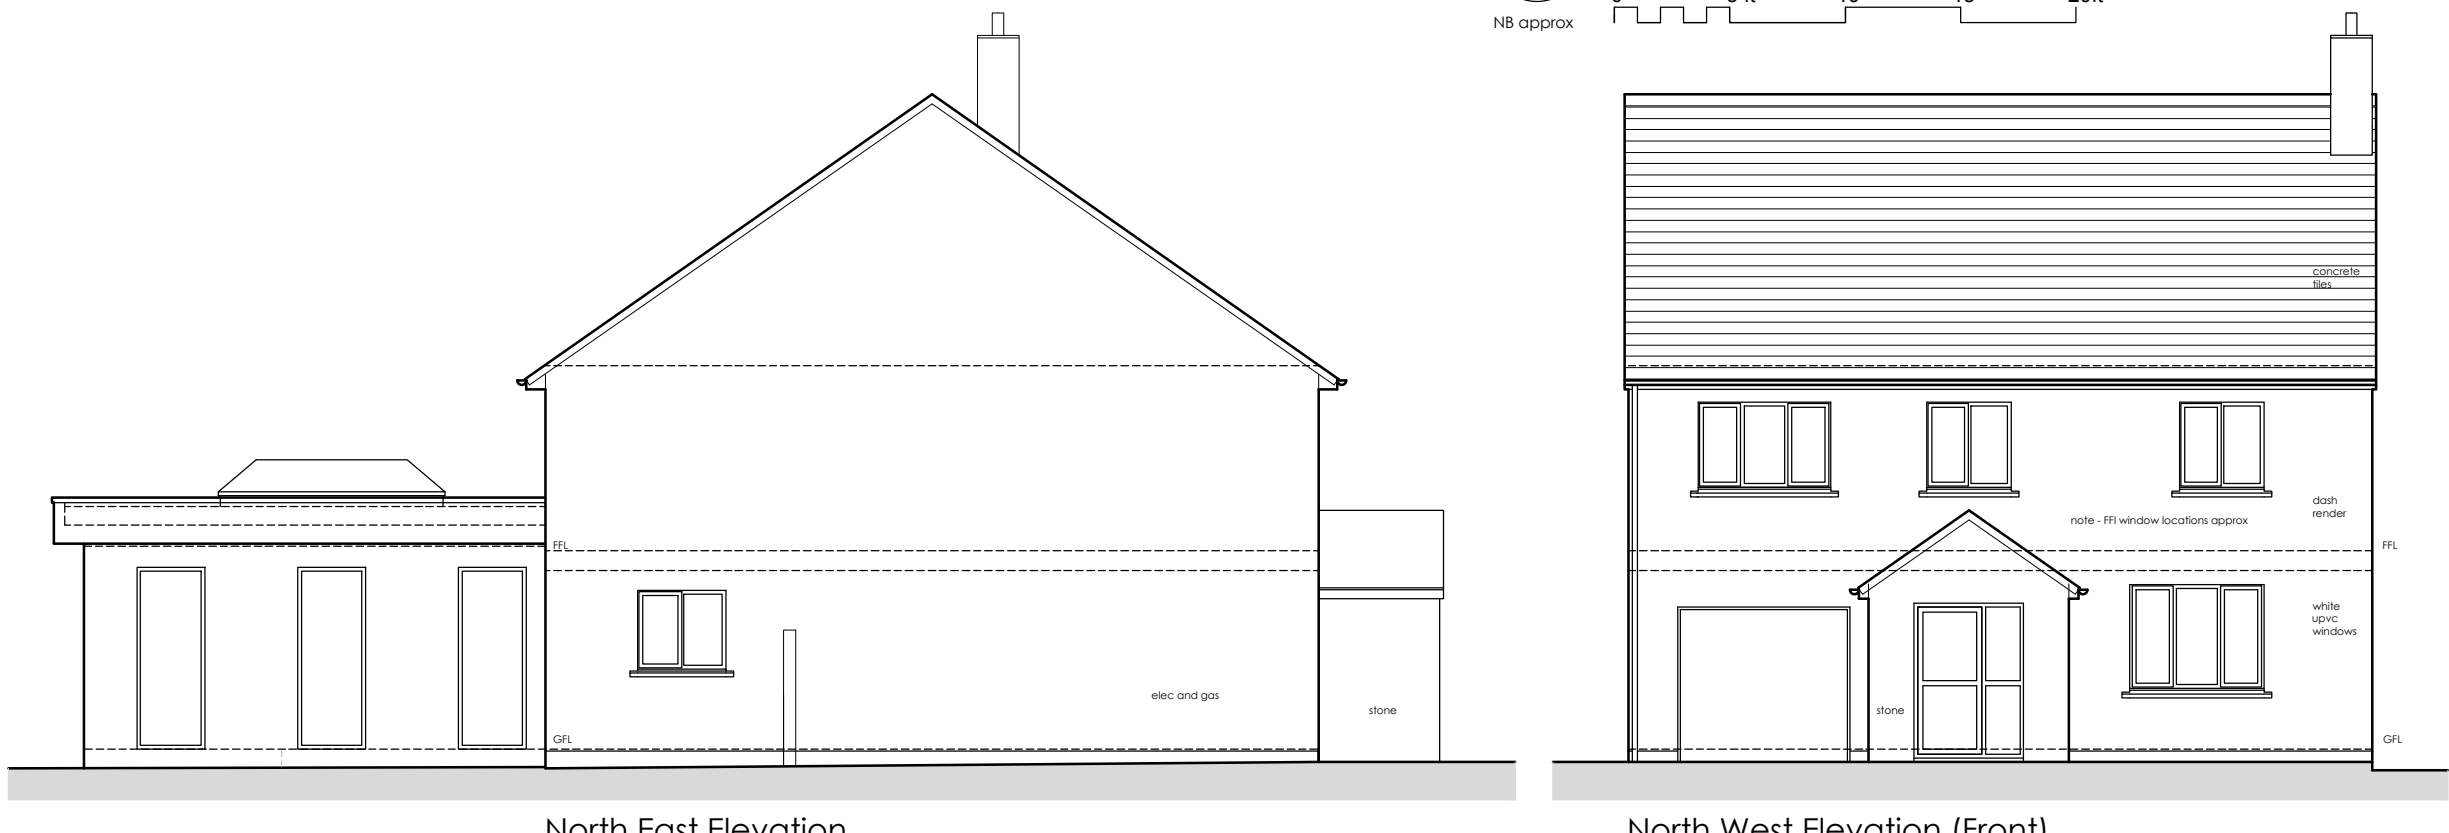
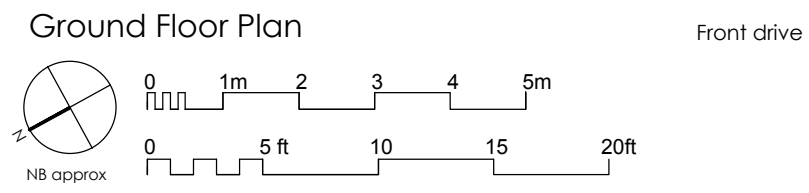
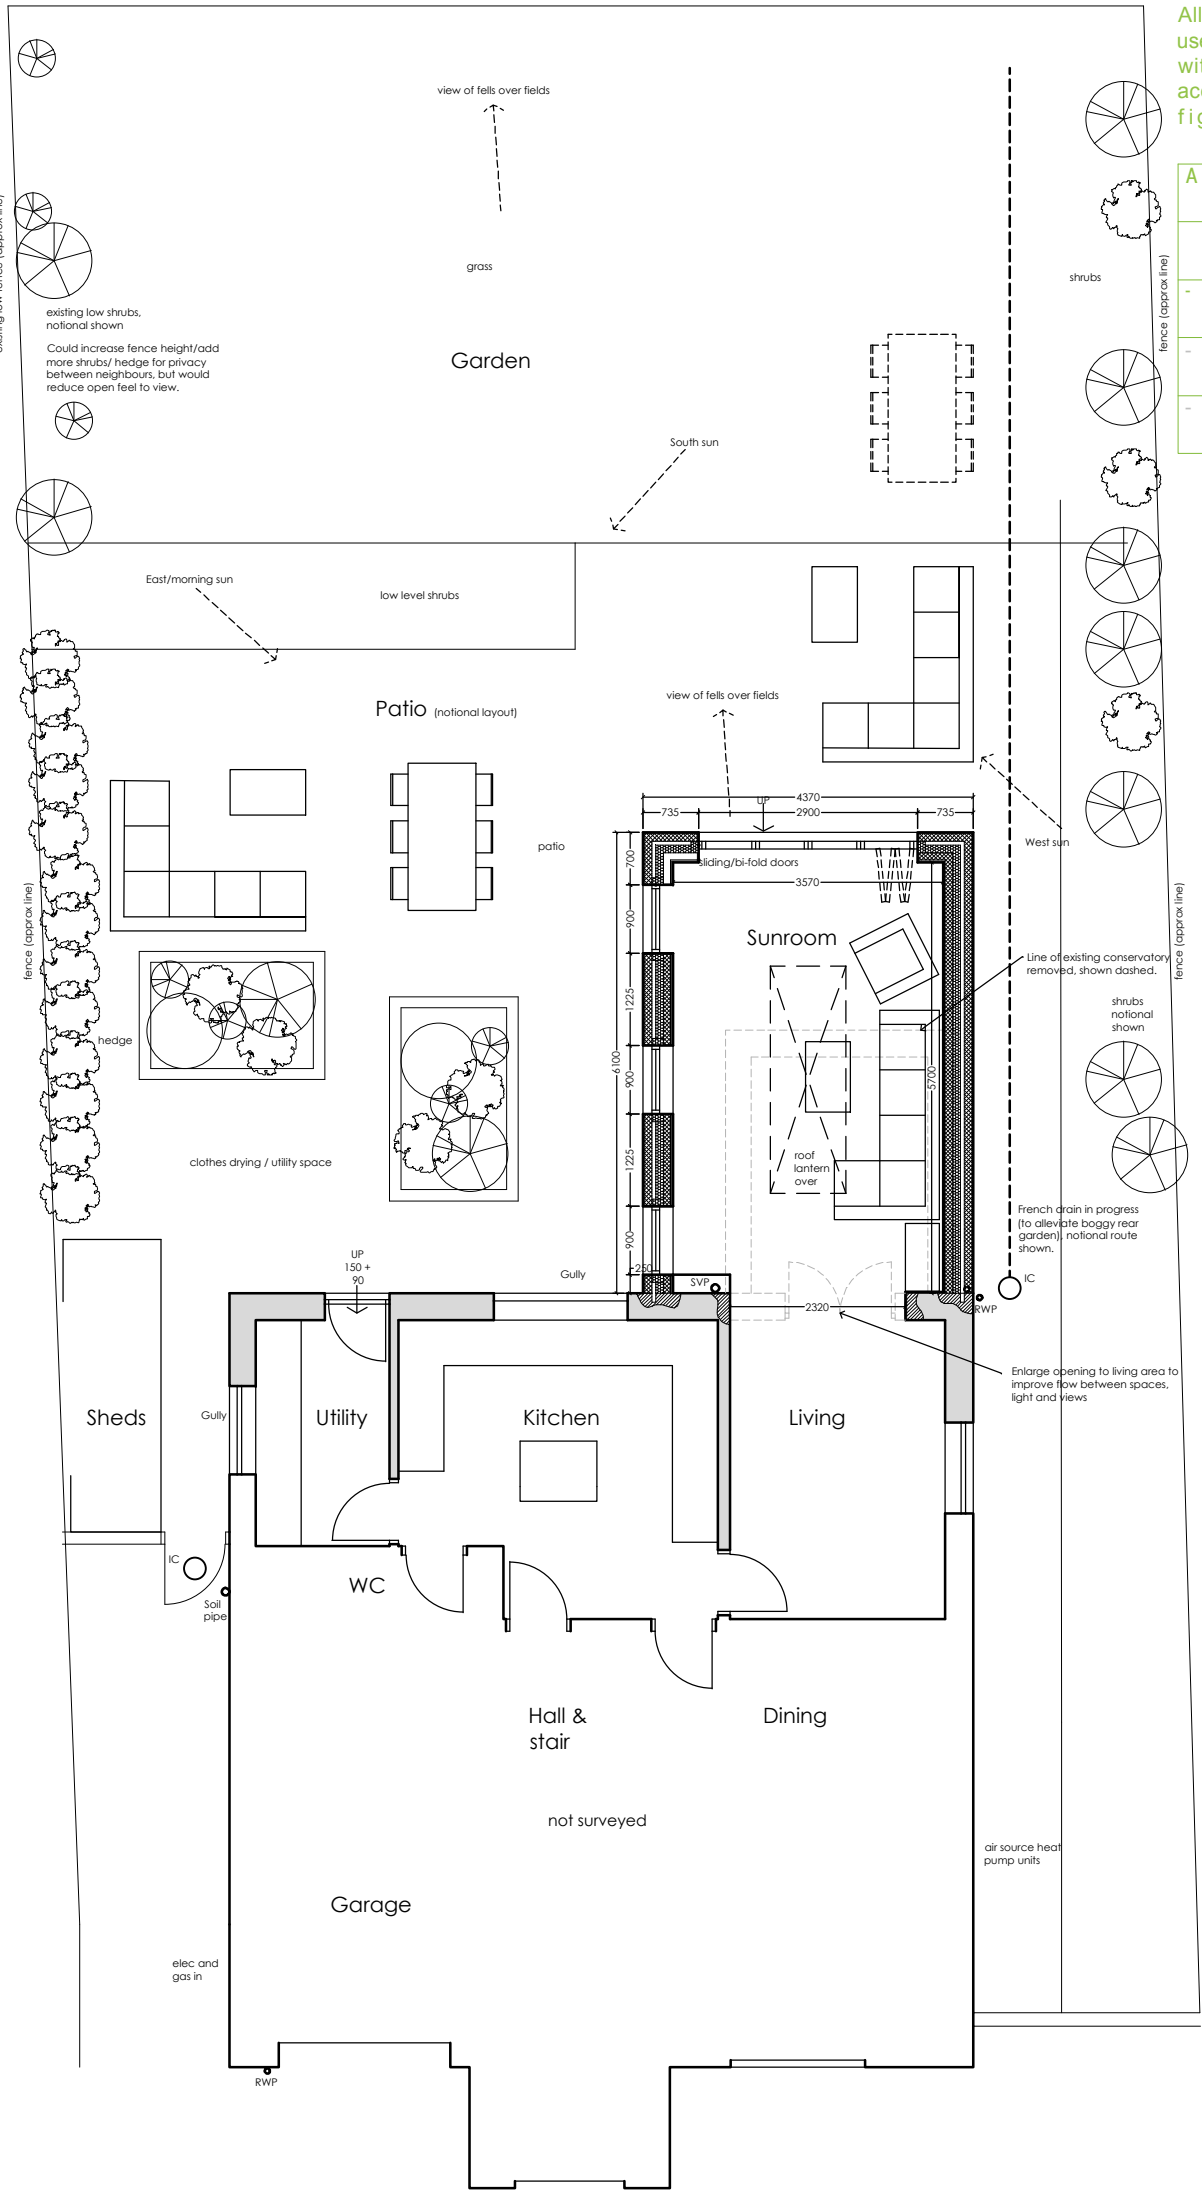
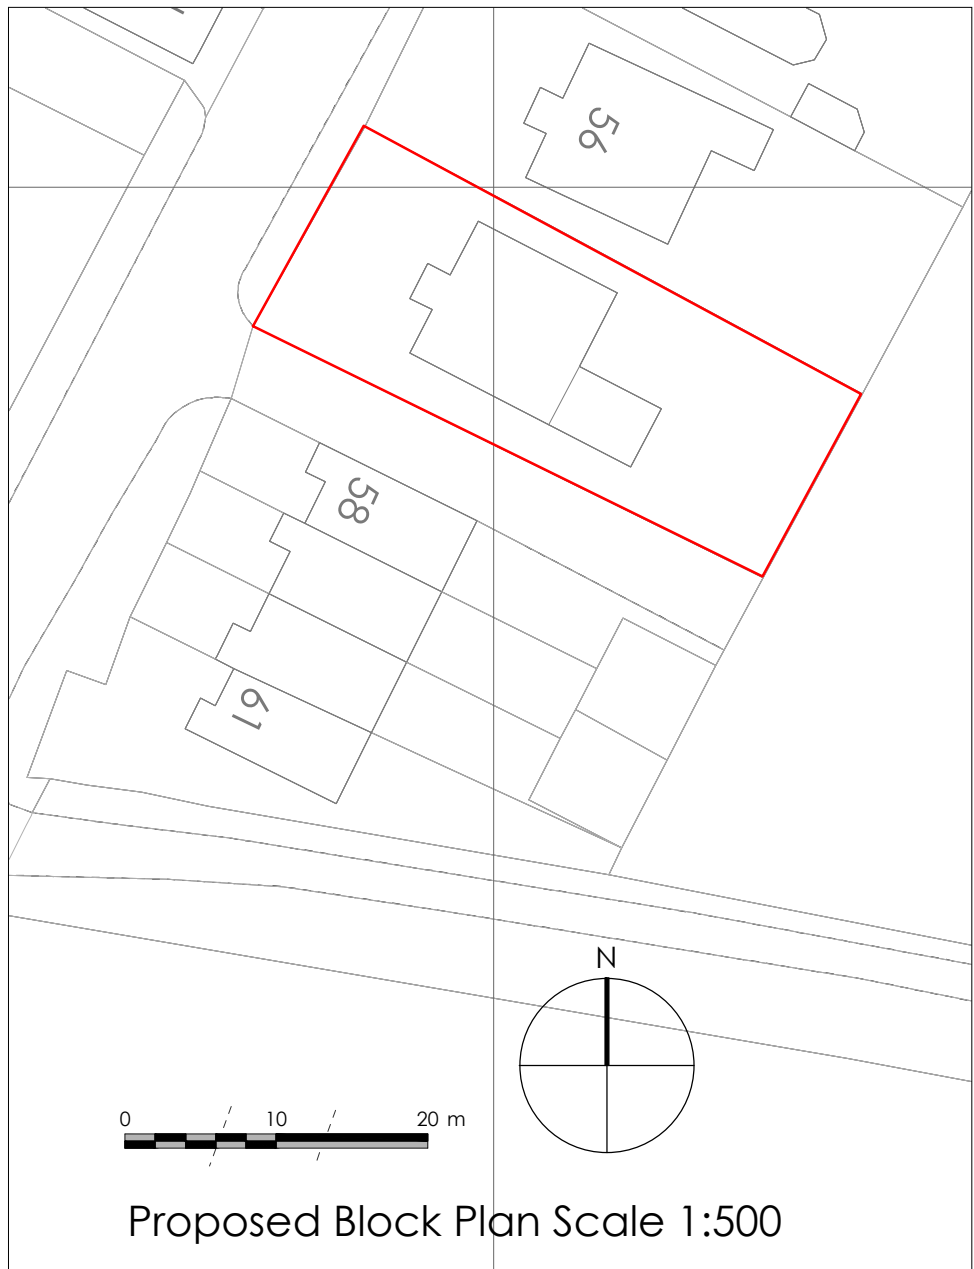
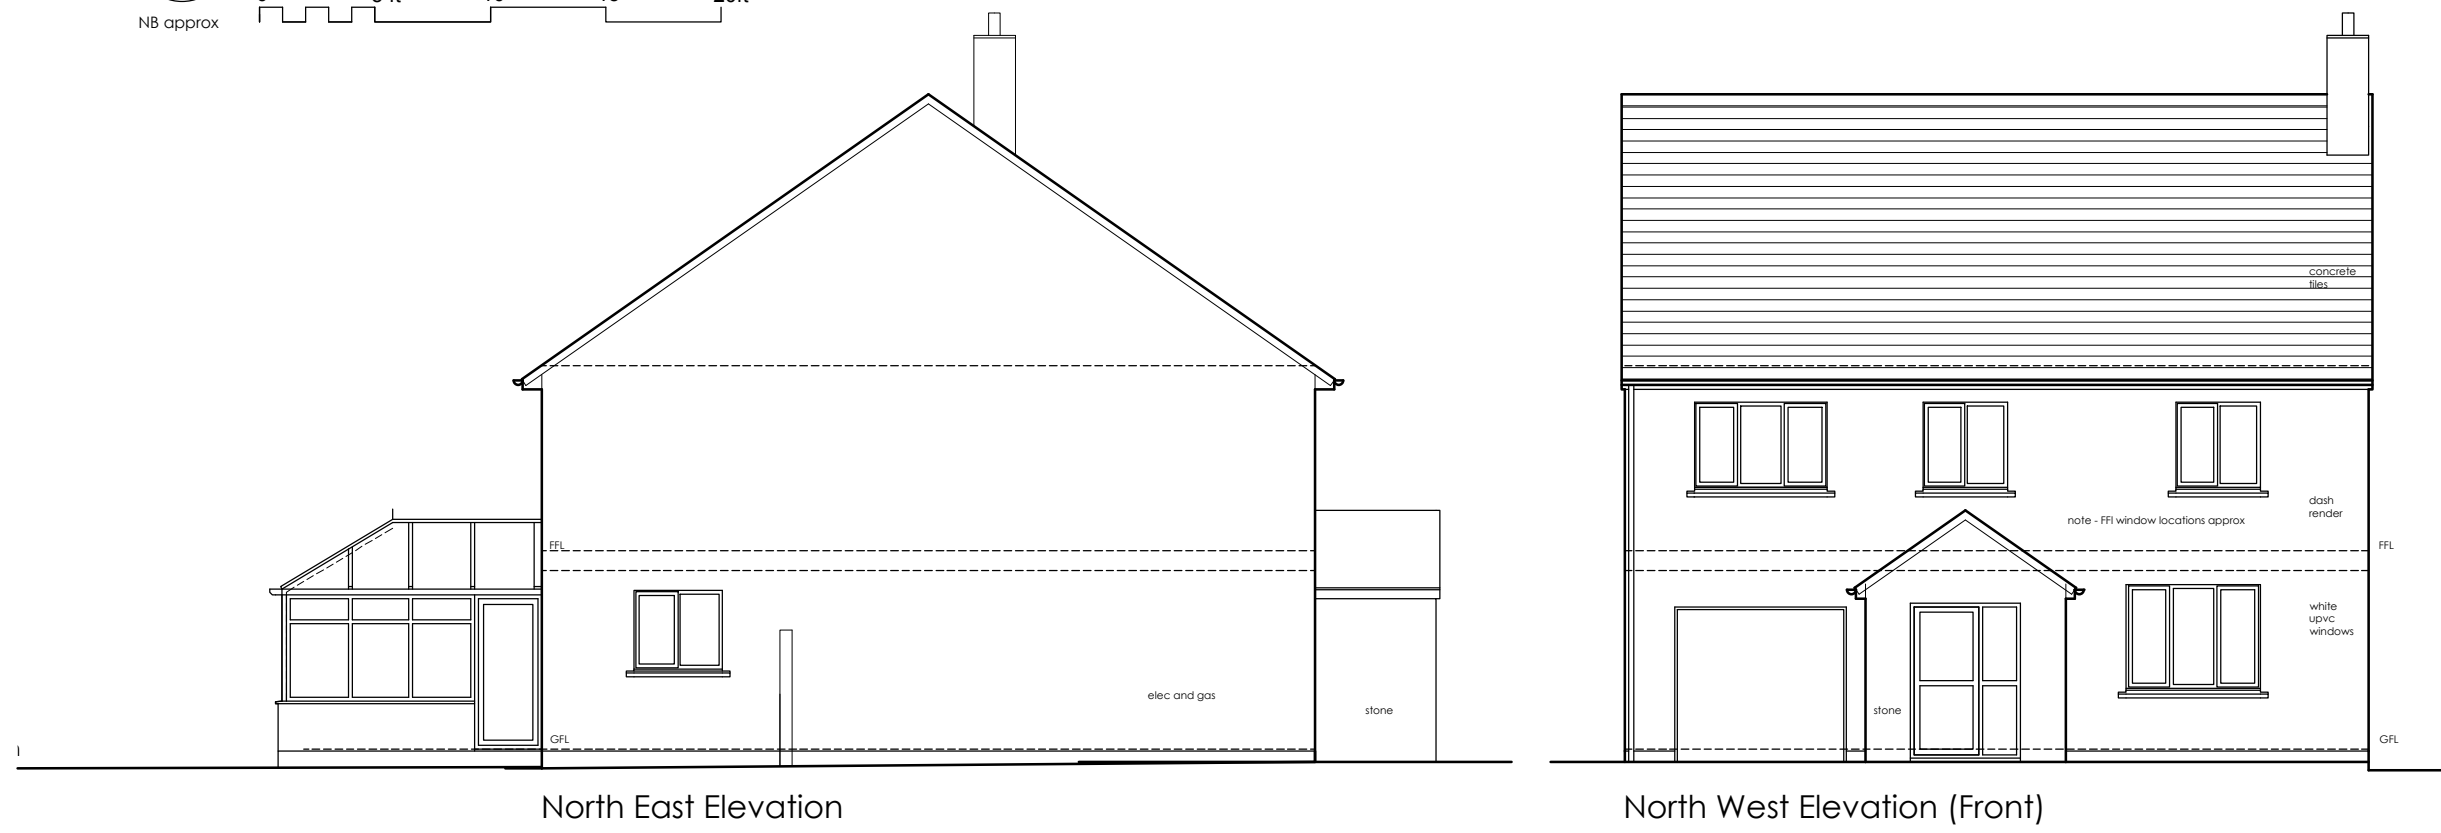
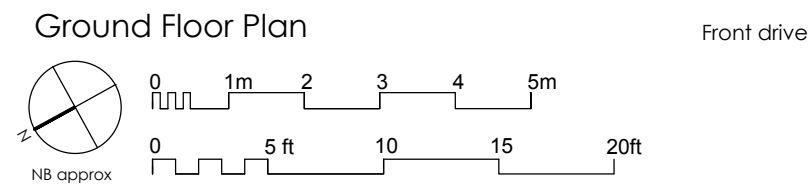
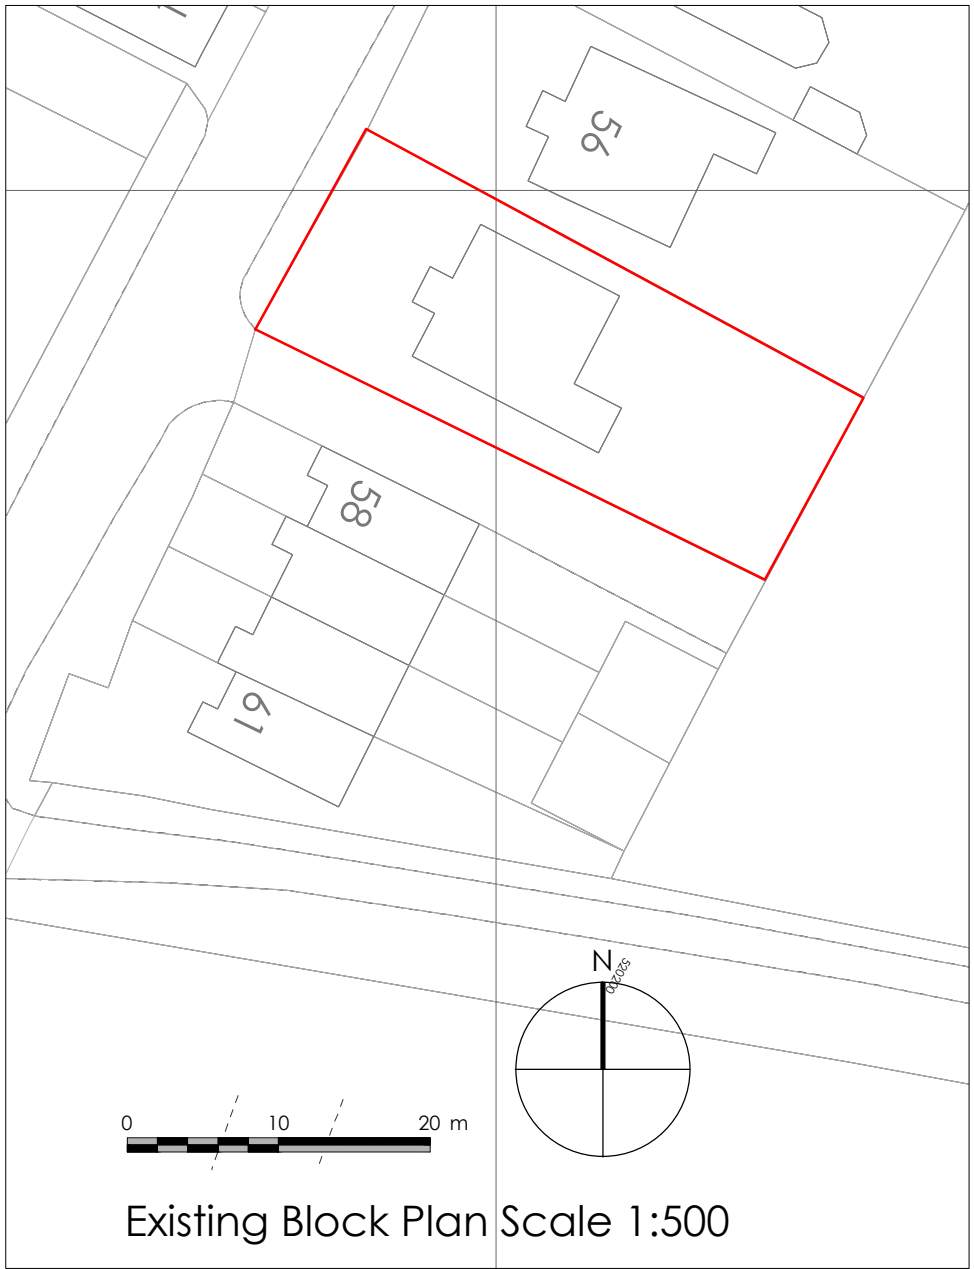


EXISTING

PROPOSED

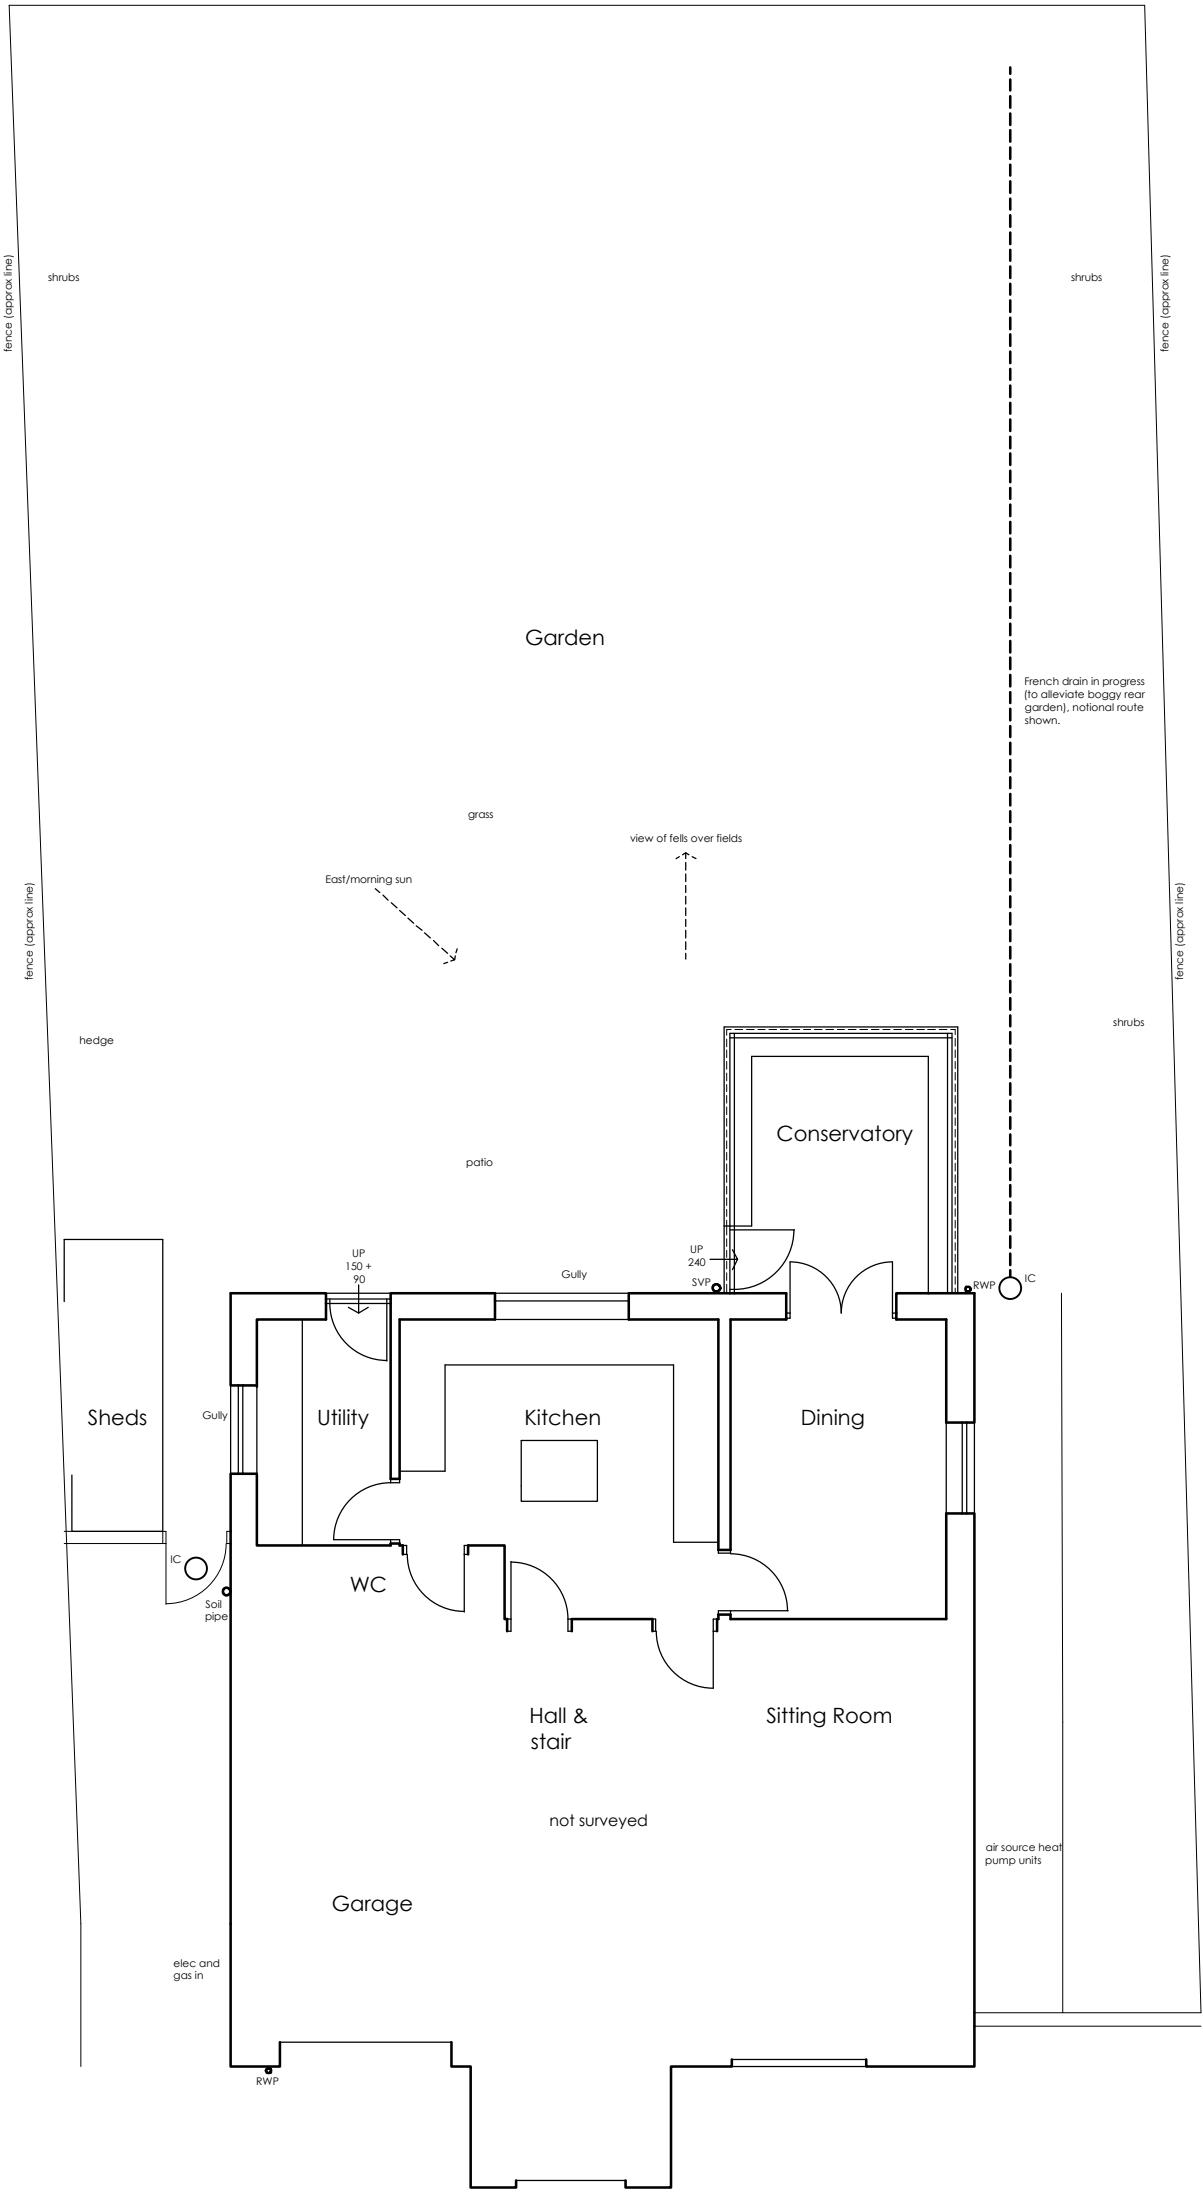

All information remains the property of the designer and may not be used for any purpose whatsoever, or reproduced through any medium without the written permission of the designer. No responsibility is accepted for unauthorised use. Do not scale off drawings, work from figured dimensions only and always verify on site.

|   |            |                                                                                |
|---|------------|--------------------------------------------------------------------------------|
| A | 2026.09.24 | Clients amendments added. Window locations and roof lantern increased in size. |
|   |            |                                                                                |
|   |            |                                                                                |
|   |            |                                                                                |
|   |            |                                                                                |

Existing and Proposed Plans and Elevations

Alterations & Extensions to  
57 Asby Road  
Asby, Workington  
for Mr and Mrs Hankey

DRAWING NO.: 26.23.03A  
SCALE: 1:100 @A1  
DRAWN BY: PK/JP  
DRAWING NO.: JULY 2026

WK  
DESIGN  
ARCHITECTS

43 The Mount | Papcastle | Cockermouth | Cumbria | CA13 0JZ  
studio@wkdesignarchitects.co.uk | www.wkdesignarchitects.co.uk  
Carolyn Williamson 07773 329572 | Paul Kitchen 07968 094847

NB: ALWAYS CHECK DIMENSIONS AND LEVELS ON SITE PRIOR TO CONSTRUCTION