



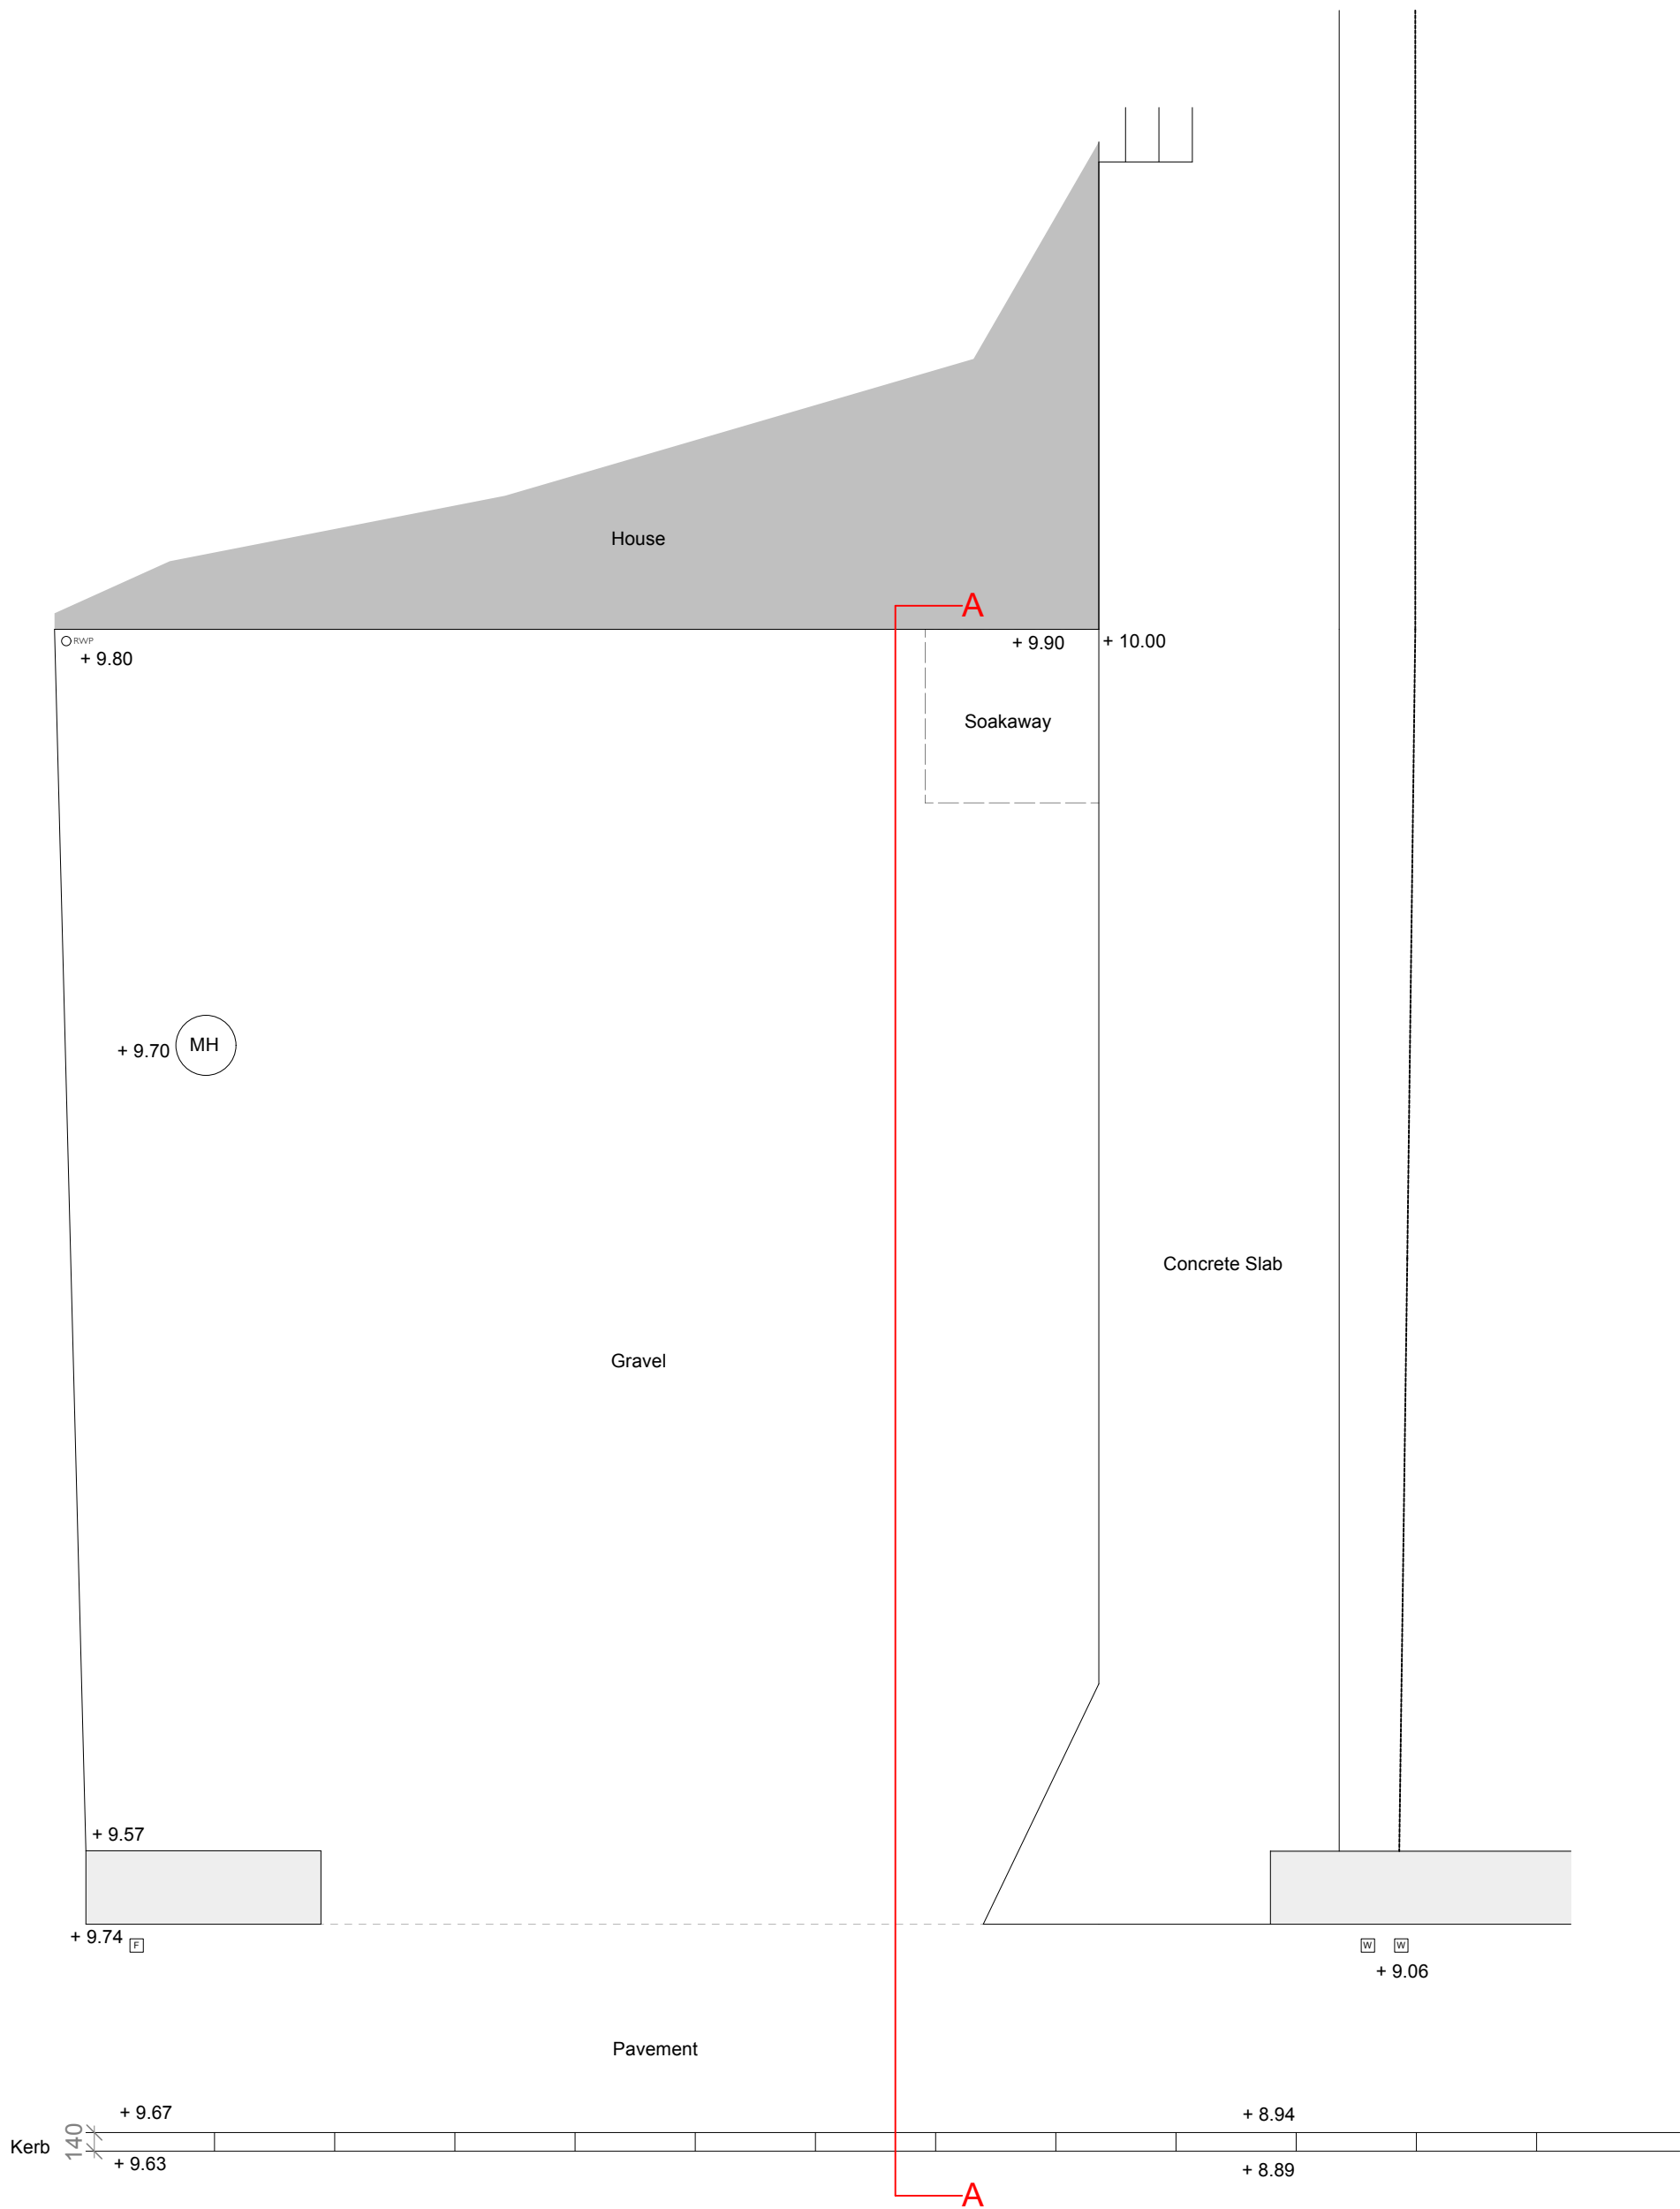


As Existing Driveway Plan

1:50

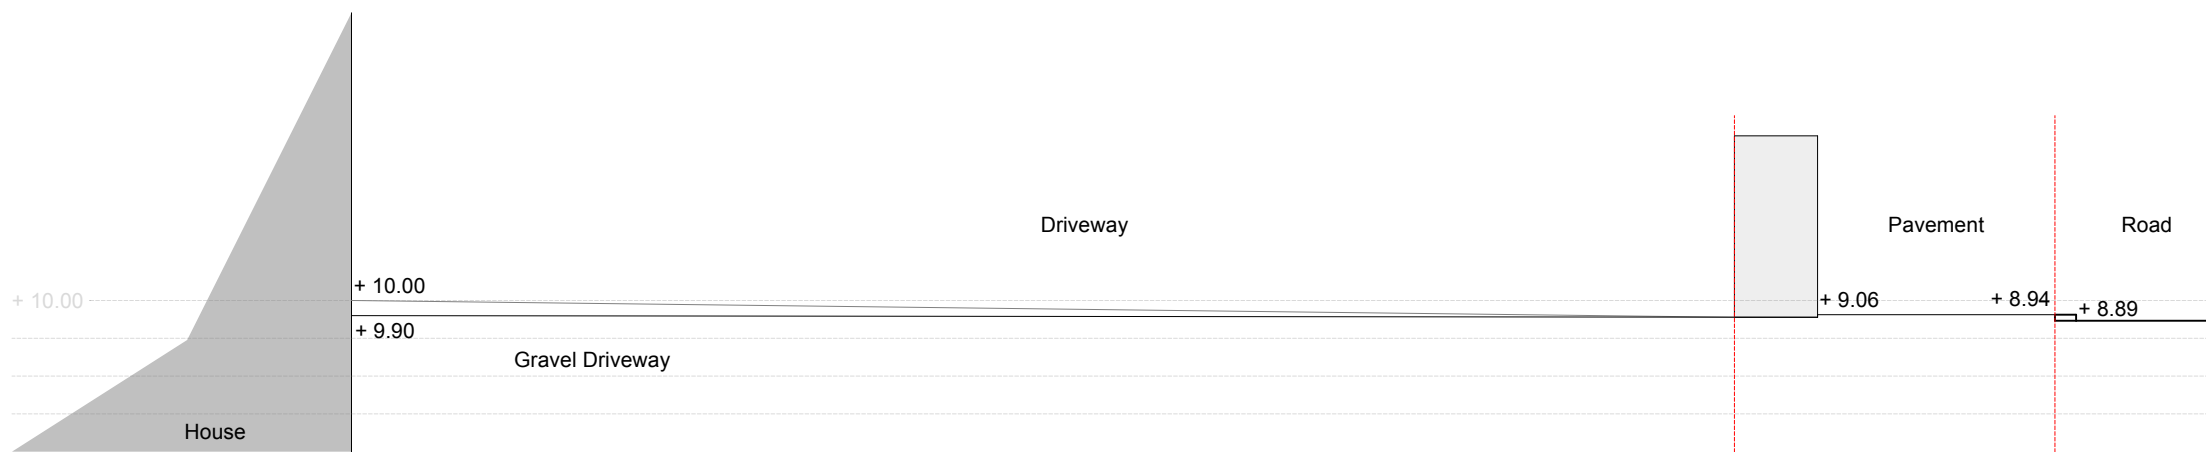


As Existing Section AA

1:50

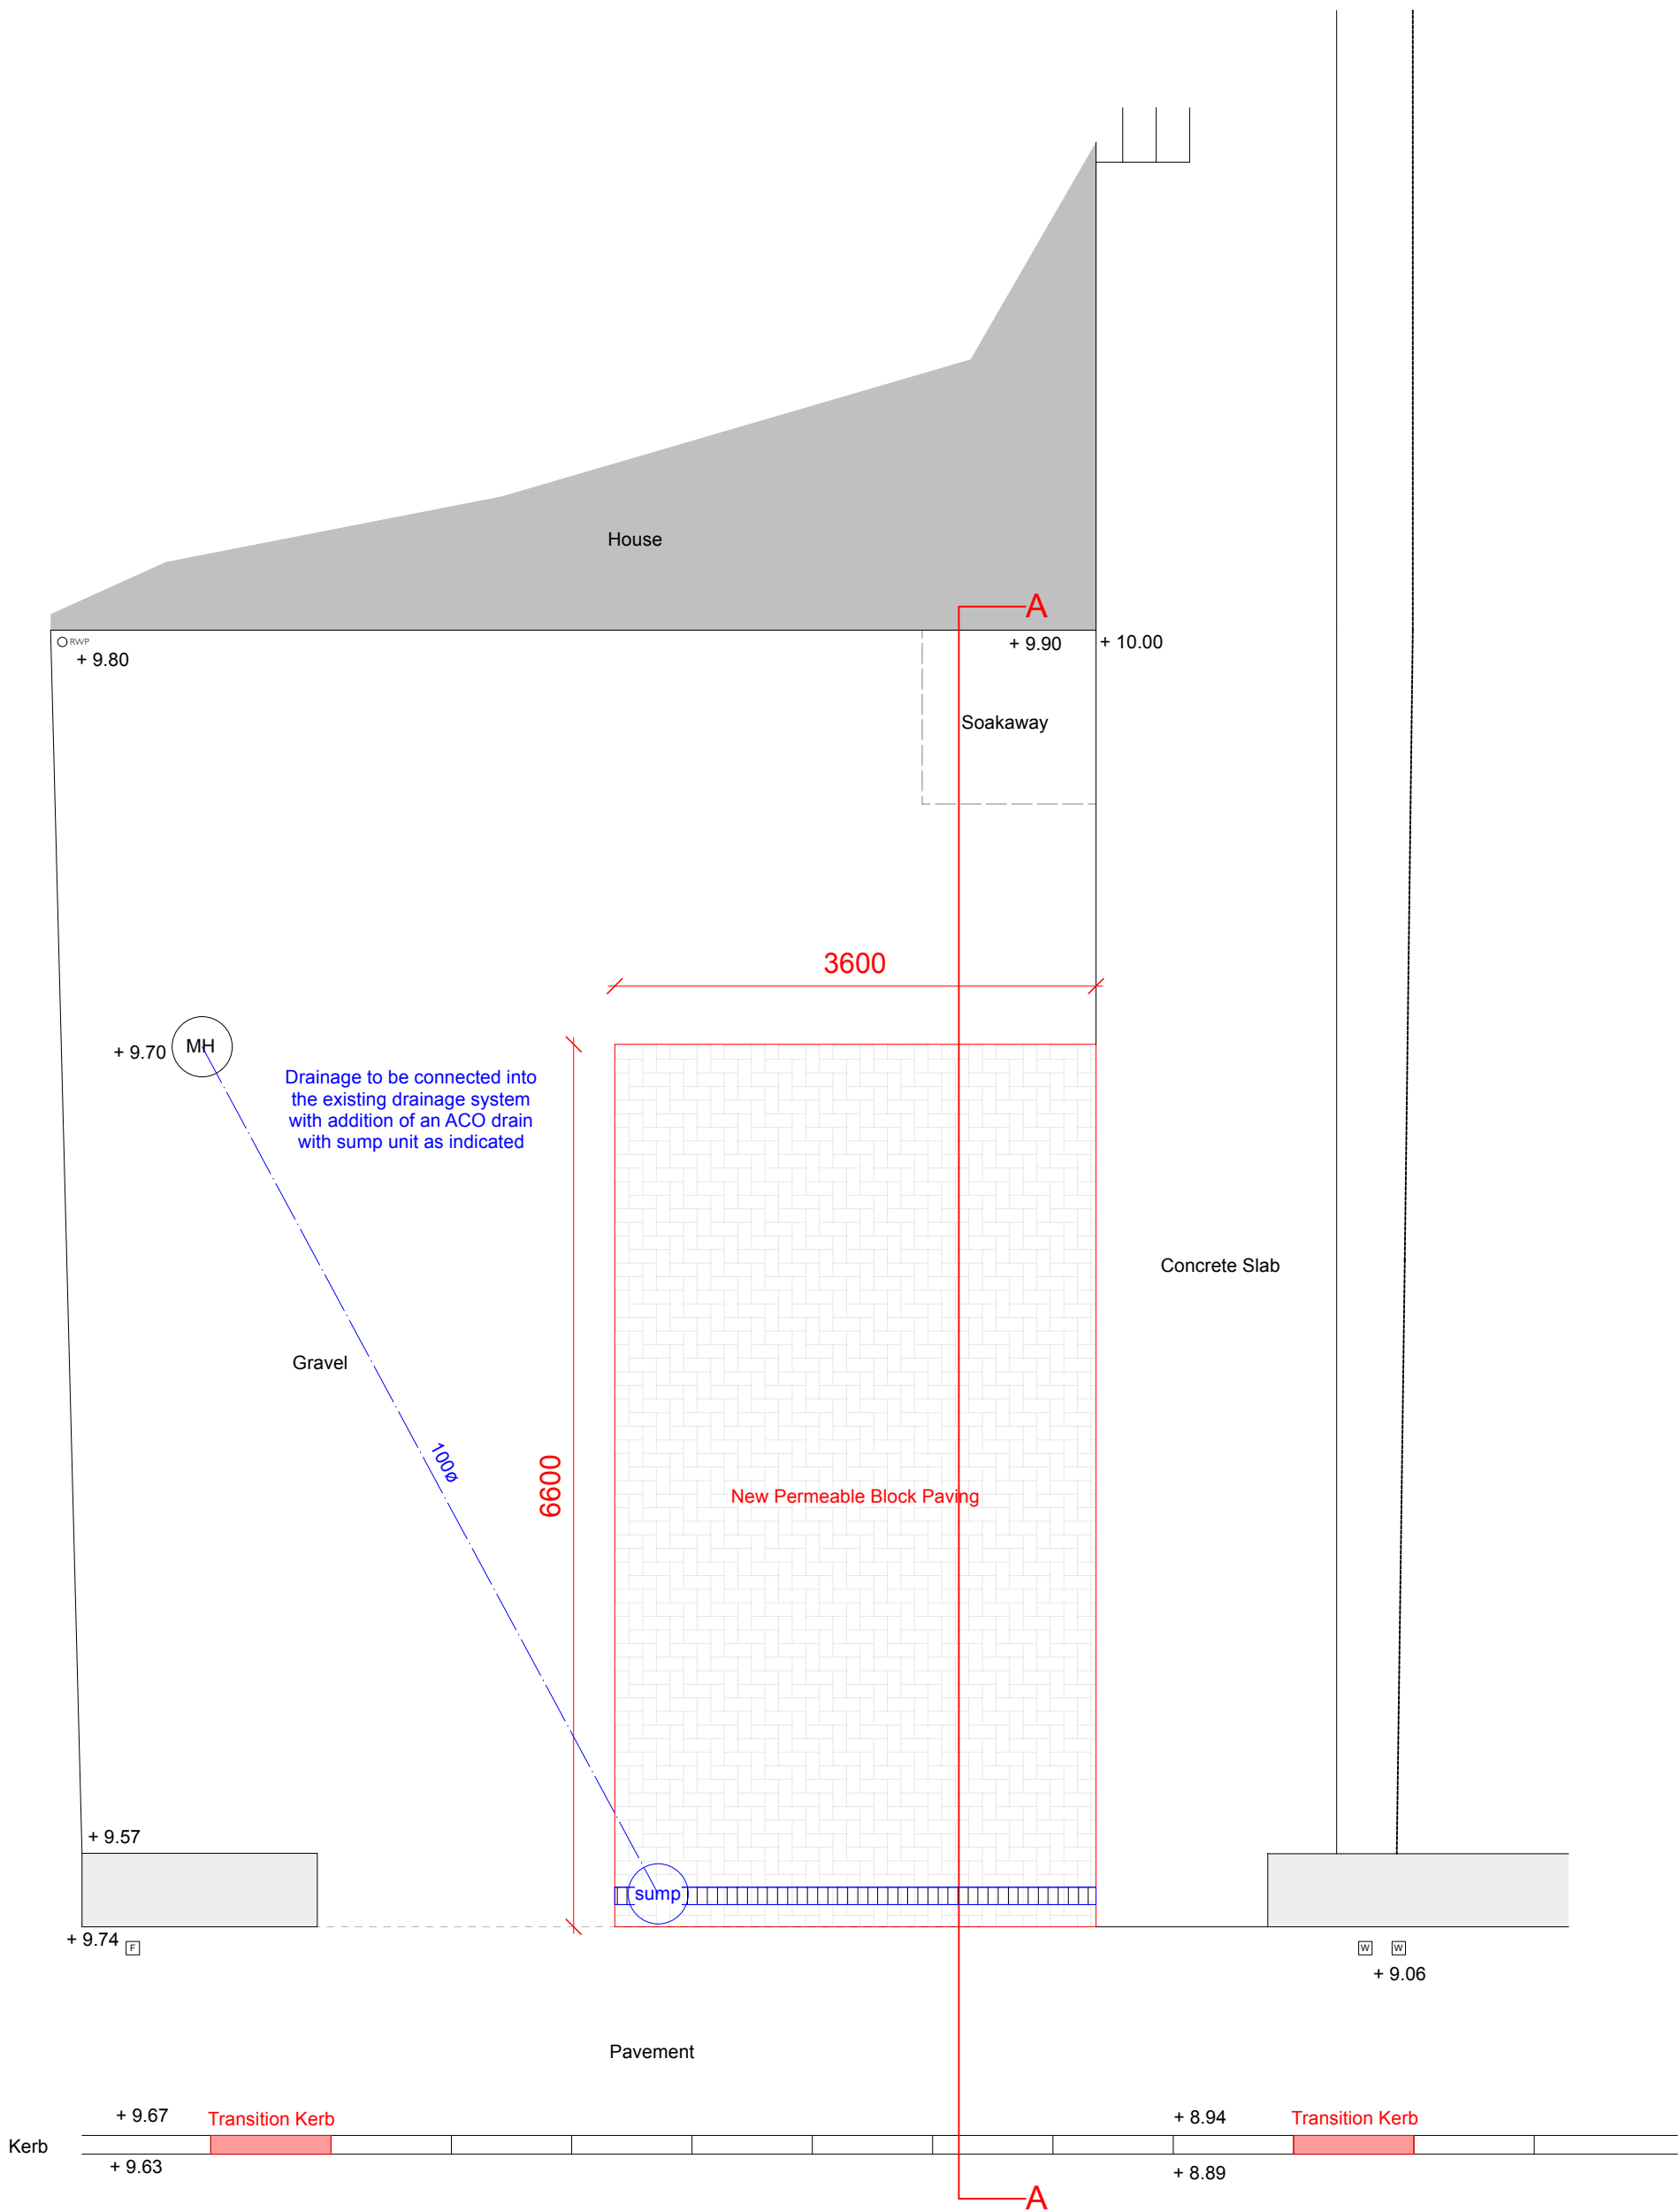


As Proposed Driveway Plan

1:50

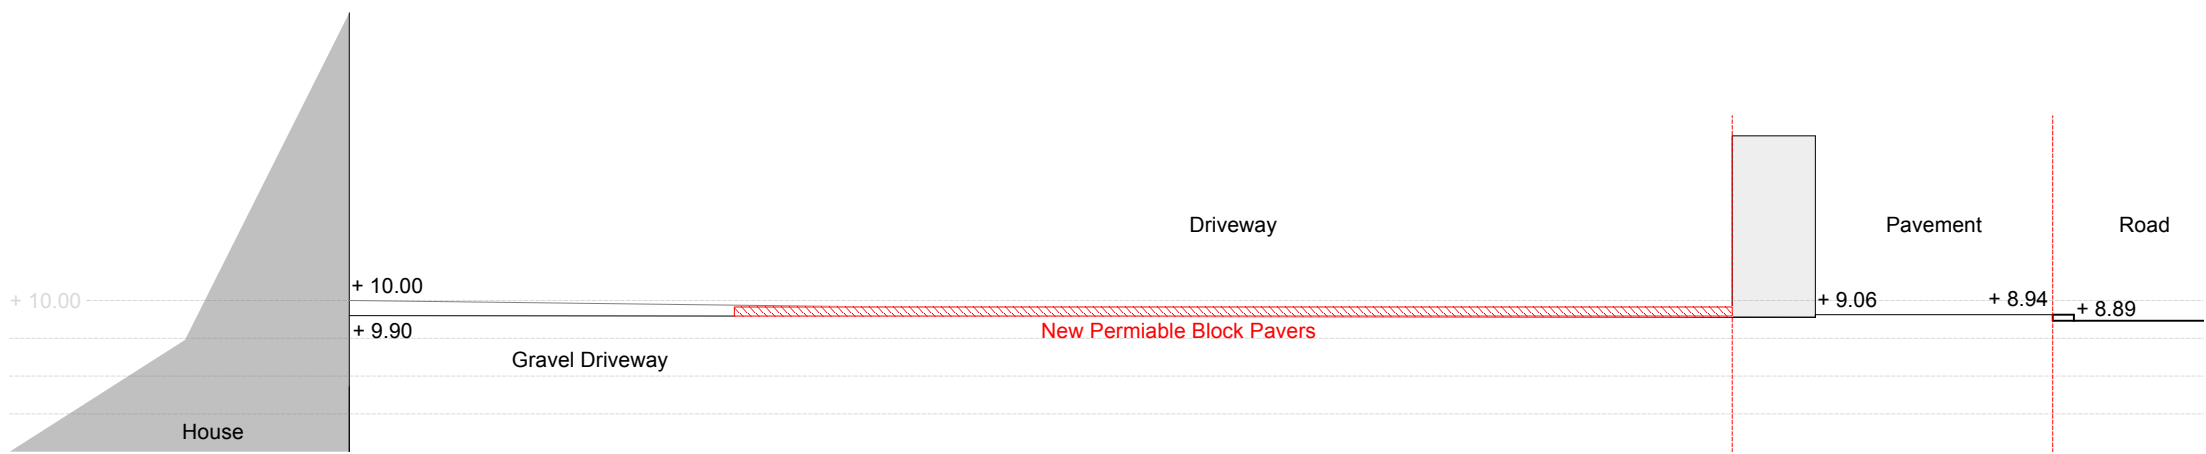


As Proposed Section AA

1:50

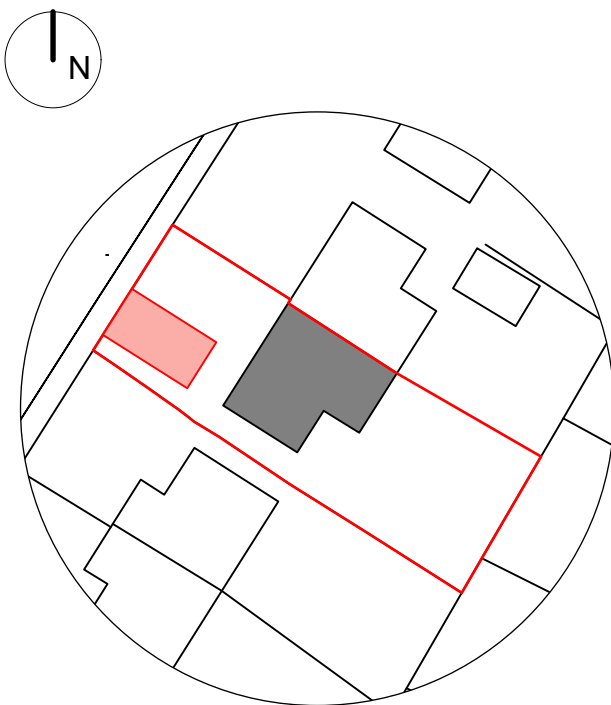

Block Plan
Scale 1:500

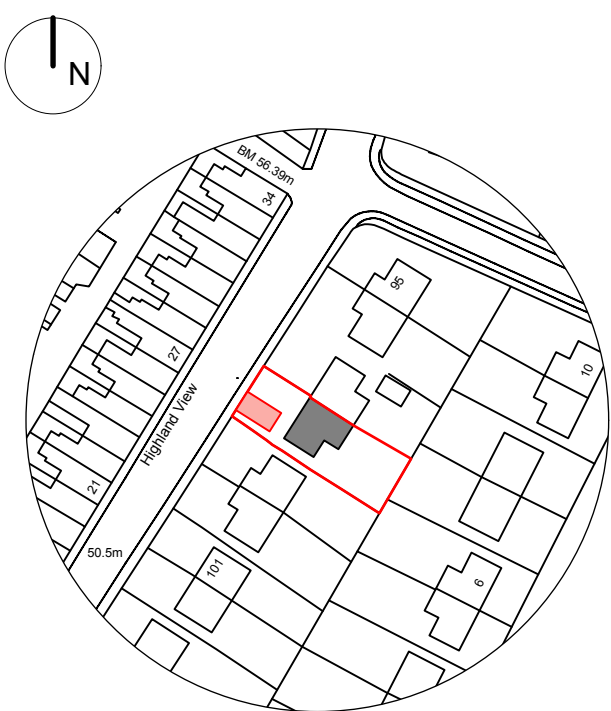

Location Plan
Scale 1:1250

Summary Notes:

Remove existing surface finishes.
New permeable block paving 3.6m x 6.6m.
Addition of two transition kerbs.
Addition of an ACO drain with sump unit to the entrance of the driveway.
Make good of any areas effected by the proposed works.

Application to change existing kerb to dropped kerb.
Application for change of use to driveway.

NOTE:
All dimensions to be checked on site.
All dimensions in millimetres unless stated otherwise.

P2	07/10/26	Planning Re-Issue	KFW
P1	07/09/26	Planning Issue	KFW
Rev:	Date:	Comments:	By:
Client:			
			
			
DAY CUMMINS LIMITED Architects & Surveyors Lakeland Business Park Cockermouth Cumbria CA13 0QT Tel: 01900 820700 Fax: 01900 820701 email: dc@day-cummins.co.uk www.day-cummins.co.uk			
Project: 98 Bransty Road, Whitehaven, CA28 6HF			
Drawing Title: As Existing and Proposed Plans and Section			
Drawn: HM	Checked: MDL	Signed:	
Scale: 1:500, 1:50, 1:20	Date: 19/05/2026	Paper Size: A1	
ALL DIMENSIONS TO BE CHECKED ON SITE. FIGURED DIMENSIONS TO BE TAKEN IN PREFERENCE TO SCALED DIMENSIONS. THIS DRAWING IS COPYRIGHT © CROWN COPYRIGHT. OS LICENCE - AC0000805454			
Project No: 6170/11	Drawing No: 01	Rev: P2	