

**135A HOLBORN HILL,
MILLOM.**

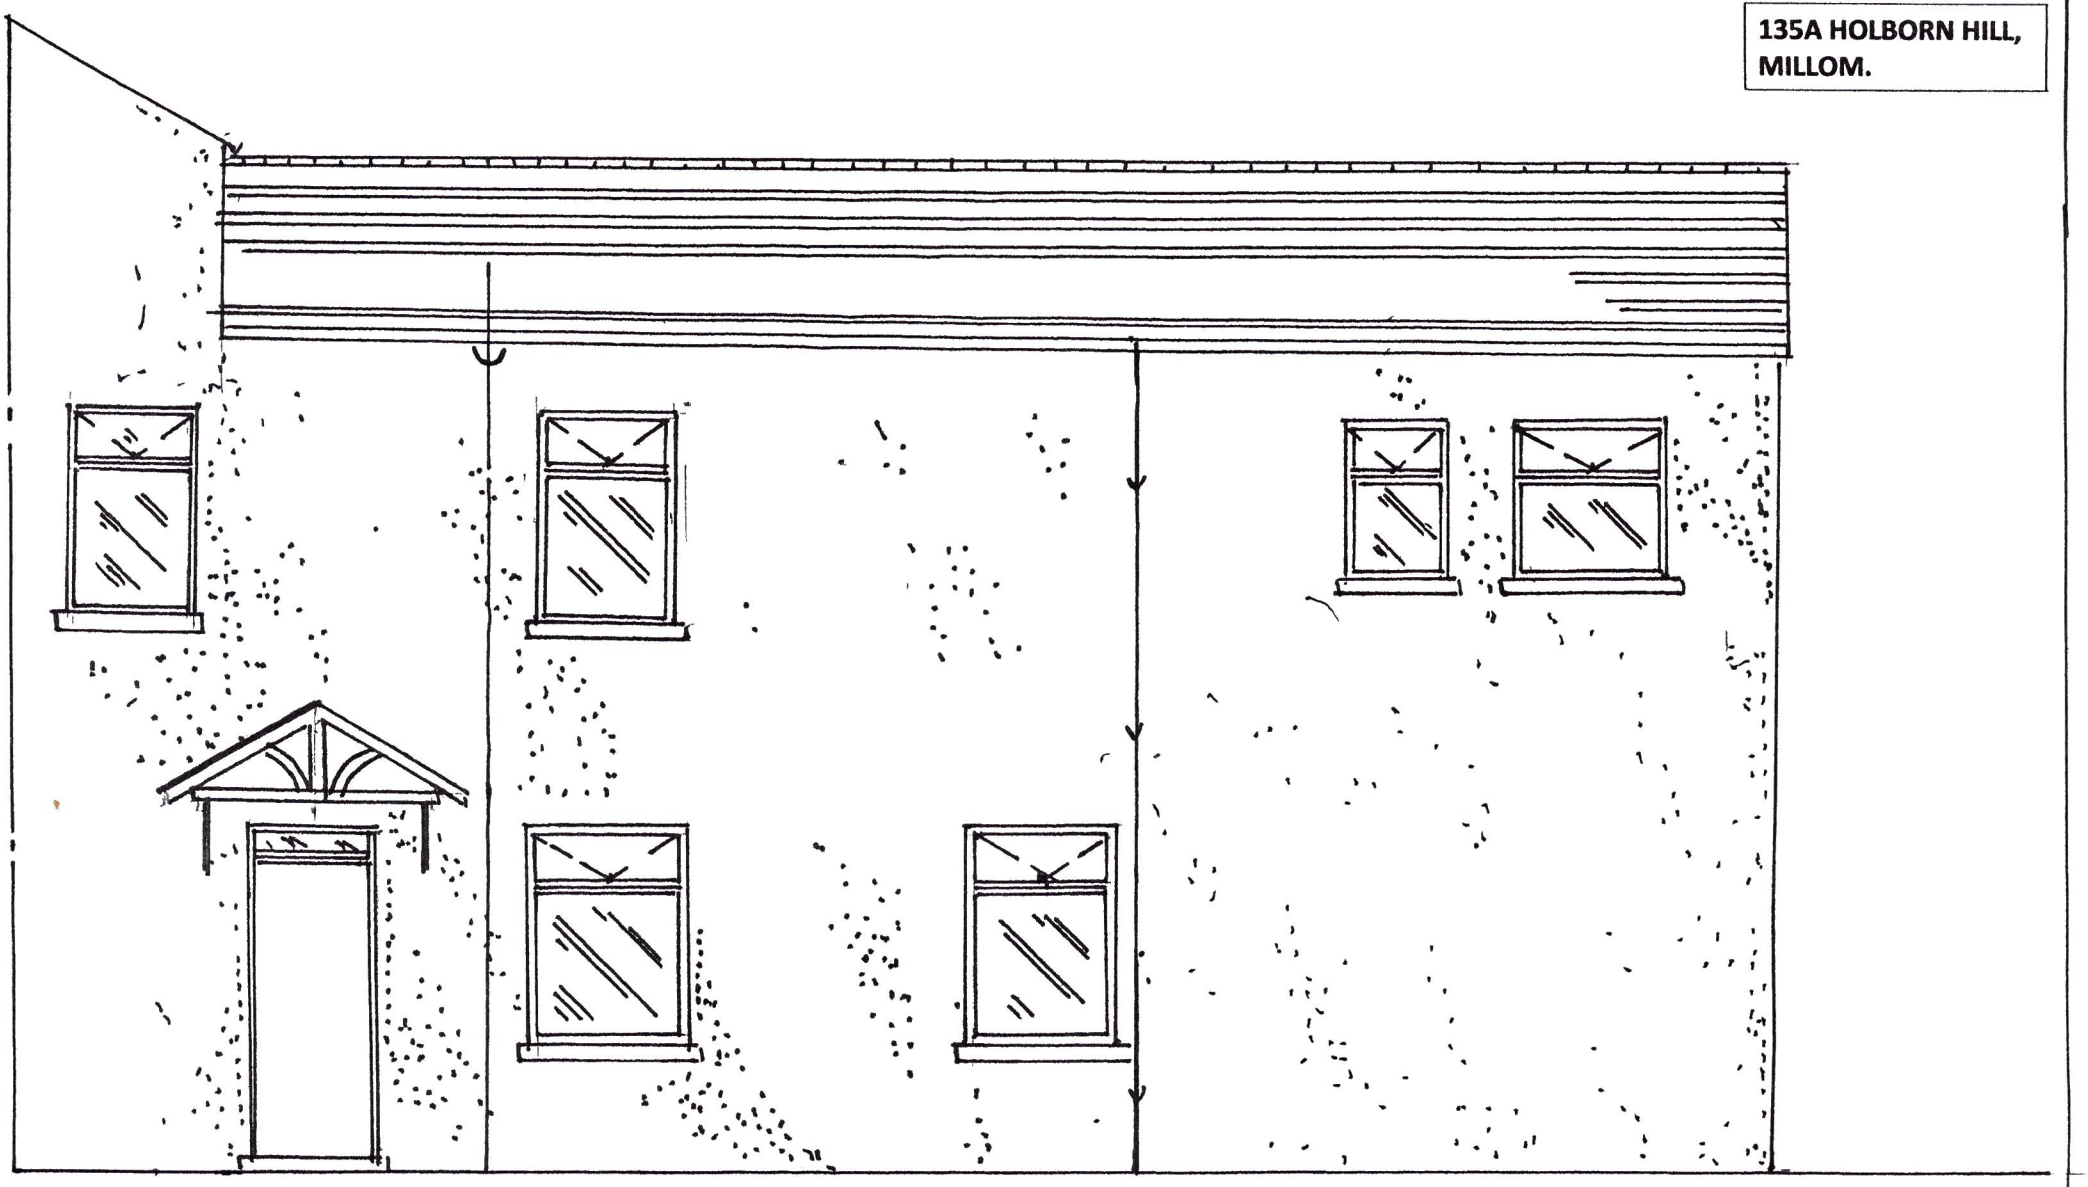

EXISTING SIDE ELEVATION Y

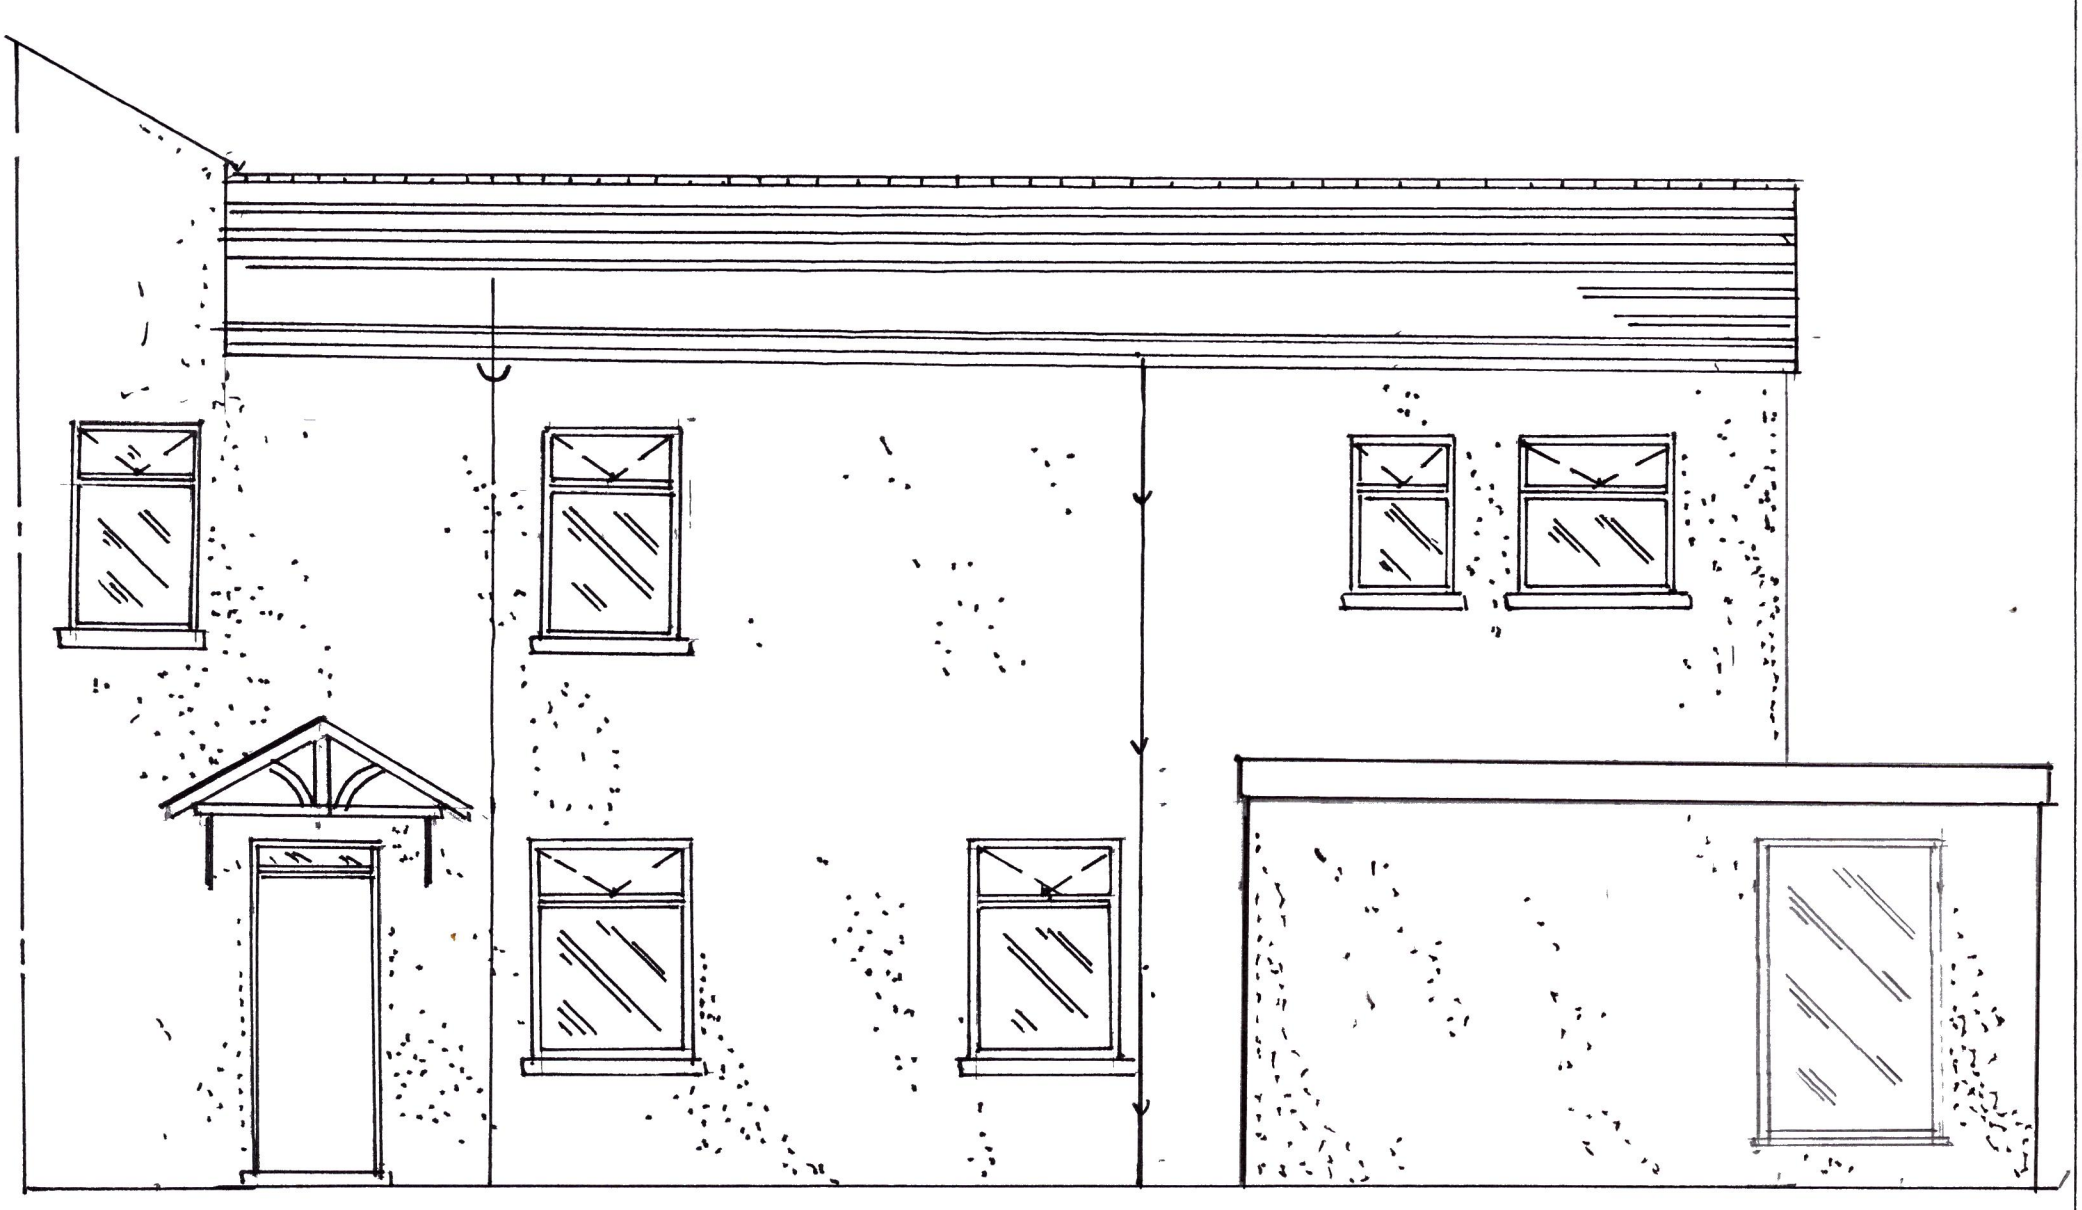

PROPOSED SIDE ELEVATION Y

DRAWING SCALE BAR
1 50 AT A3 PAPER SIZE
0 1M 2M

REF DRG No MEJ / 2026 / 901 / 005	SCALE – 1 50