
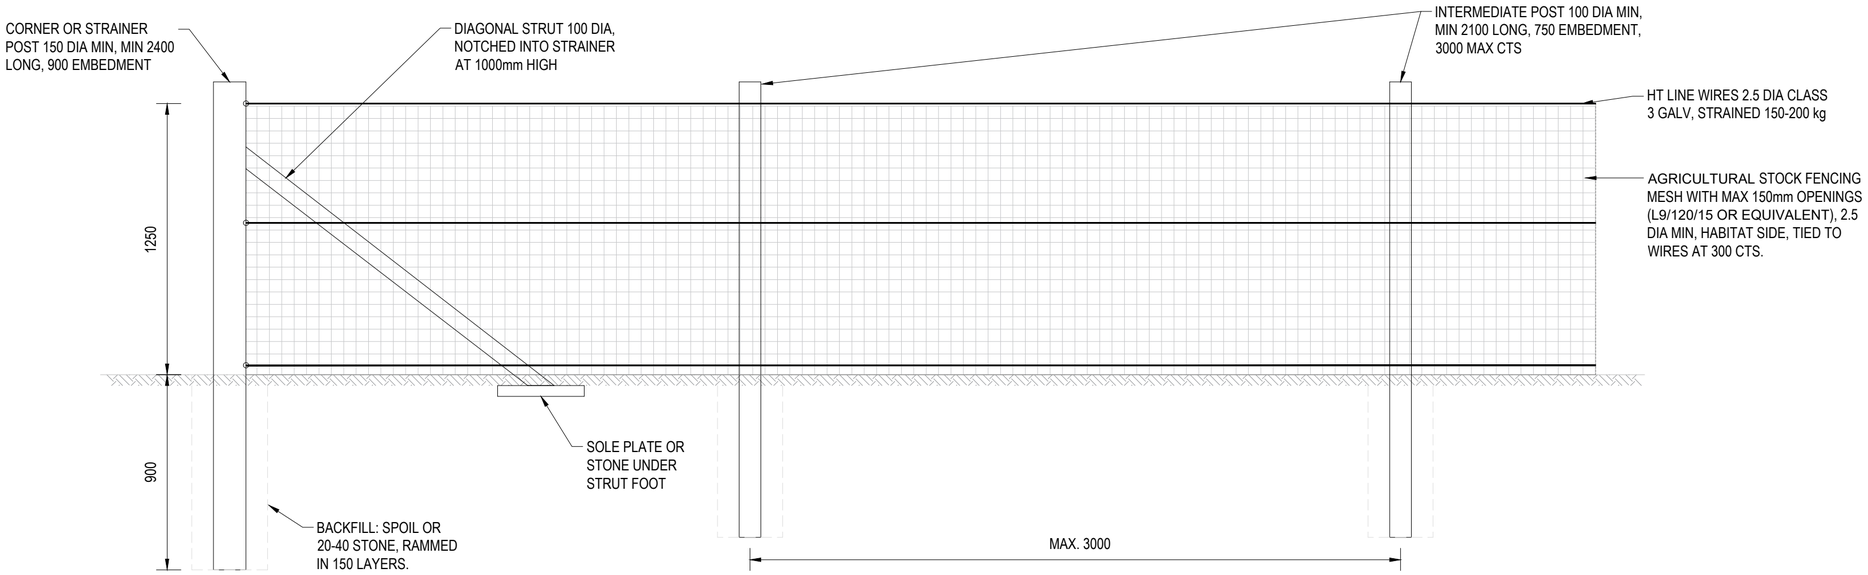


DETAIL A - ELEVATION
TYPICAL STRAINER AND INTERMEDIATE POST ASSEMBLY

REFER TO SPECIFICATION FOR FURTHER INFORMATION
(SCALE 1:20)

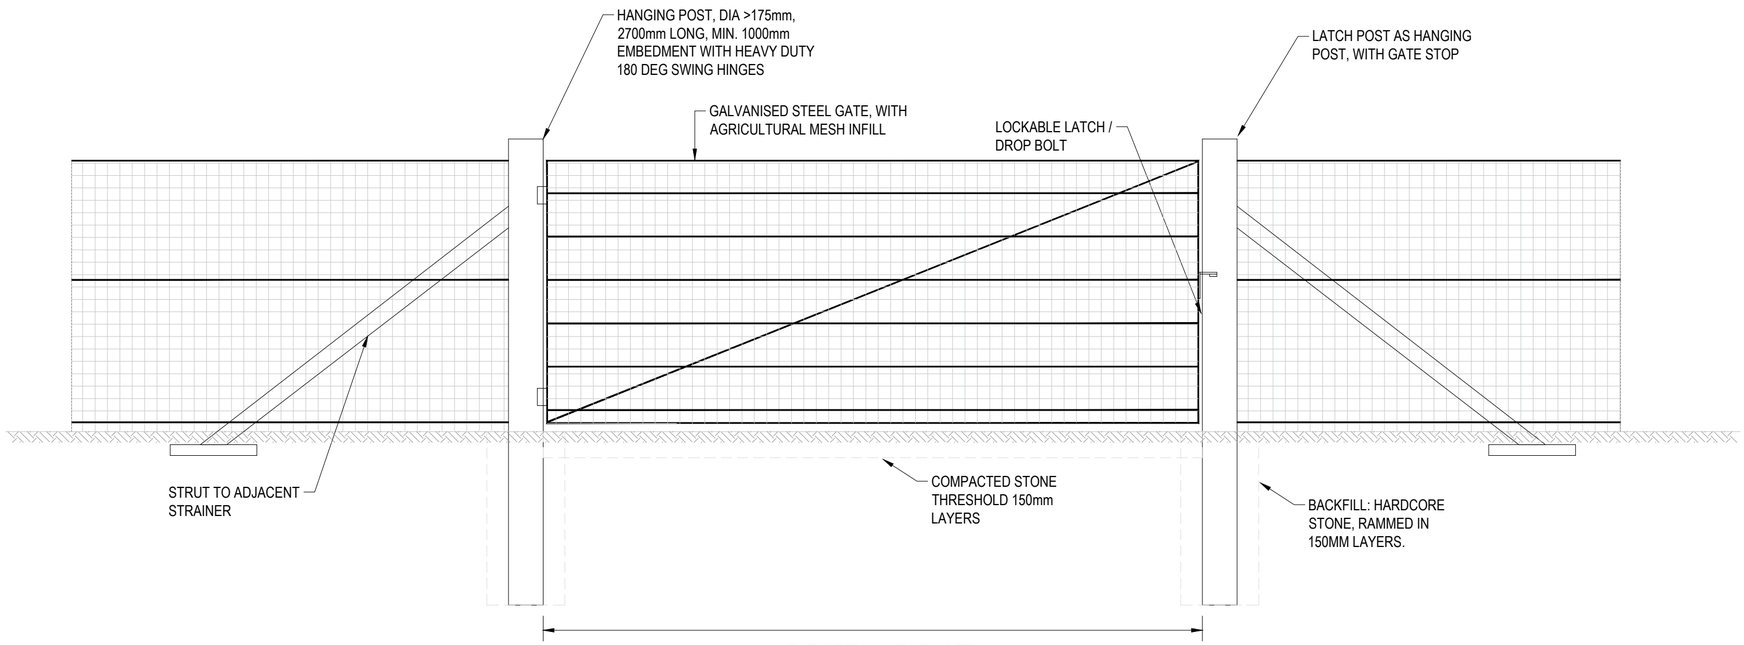

DETAIL B - ELEVATION
TYPICAL GATE OPENING

REFER TO SPECIFICATION FOR FURTHER INFORMATION
(SCALE 1:20)

1:20 0 0.5m 1m 1.5m 2m

1:1 0 10 20 30 40 50 60 70 80 90 100

GENERAL NOTES:

1. THIS DRAWING IS TO BE READ IN CONJUNCTION WITH ALL RELEVANT ARCHITECTS AND ENGINEERS DRAWINGS AND SPECIFICATIONS.
2. DO NOT SCALE THIS DRAWING. ANY AMBIGUITIES, OMISSIONS AND ERRORS ON DRAWINGS SHALL BE BROUGHT TO THE ENGINEERS ATTENTION IMMEDIATELY. ALL DIMENSIONS MUST BE CHECKED / VERIFIED ON SITE.
3. ALL DIMENSIONS ARE IN METRES UNLESS NOTED OTHERWISE.
4. FOR GENERAL NOTES REFER TO DRAWING.
5. DETAILS TO BE READ WITH MIL-CUR-XX-XX-SP-9111 FENCING SPECIFICATION

Rev:	Description:	Date:	By:	Chkd:
P01	ISSUED	04/11/26	CC	GW

Curtins
Units 24-25 Riverside Place K Village Lound Road Kendal LA9 7FH
01539 724 823
kendal@curtins.com
www.curtins.com

Civils & Structures • Transport Planning • Environmental • Infrastructure • Geotechnical • Conservation & Heritage • Principal Designer
Birmingham • Bristol • Cambridge • Cardiff • Douglas • Dublin • Edinburgh • Glasgow • Kendal • Leeds • Liverpool • London • Manchester • Nottingham

Status: SUITABLE FOR AUTHORIZATION S4

Client: STORY / Cumberland Council

Project: MILLOM - IRON LINE

Drg Title: TYPICLA FENCE CONSTRUCTION DETAIL

Drawn By	Designed By	Checked By
CC	CC	GW
Project No	**Date**	**Scales @ A2**
081617	05/11/2026	1:20

Project Code - Originator - Function - Spatial - Form - Discipline - Number: MIL-CUR-00-ZZ-CUR-DR-9101

Revision: P01

\\ke-fs-1\Projects\B081617 Millom Iron Line\Q4-Production\4A-Models-Drawings\C\CAD\9\1\