



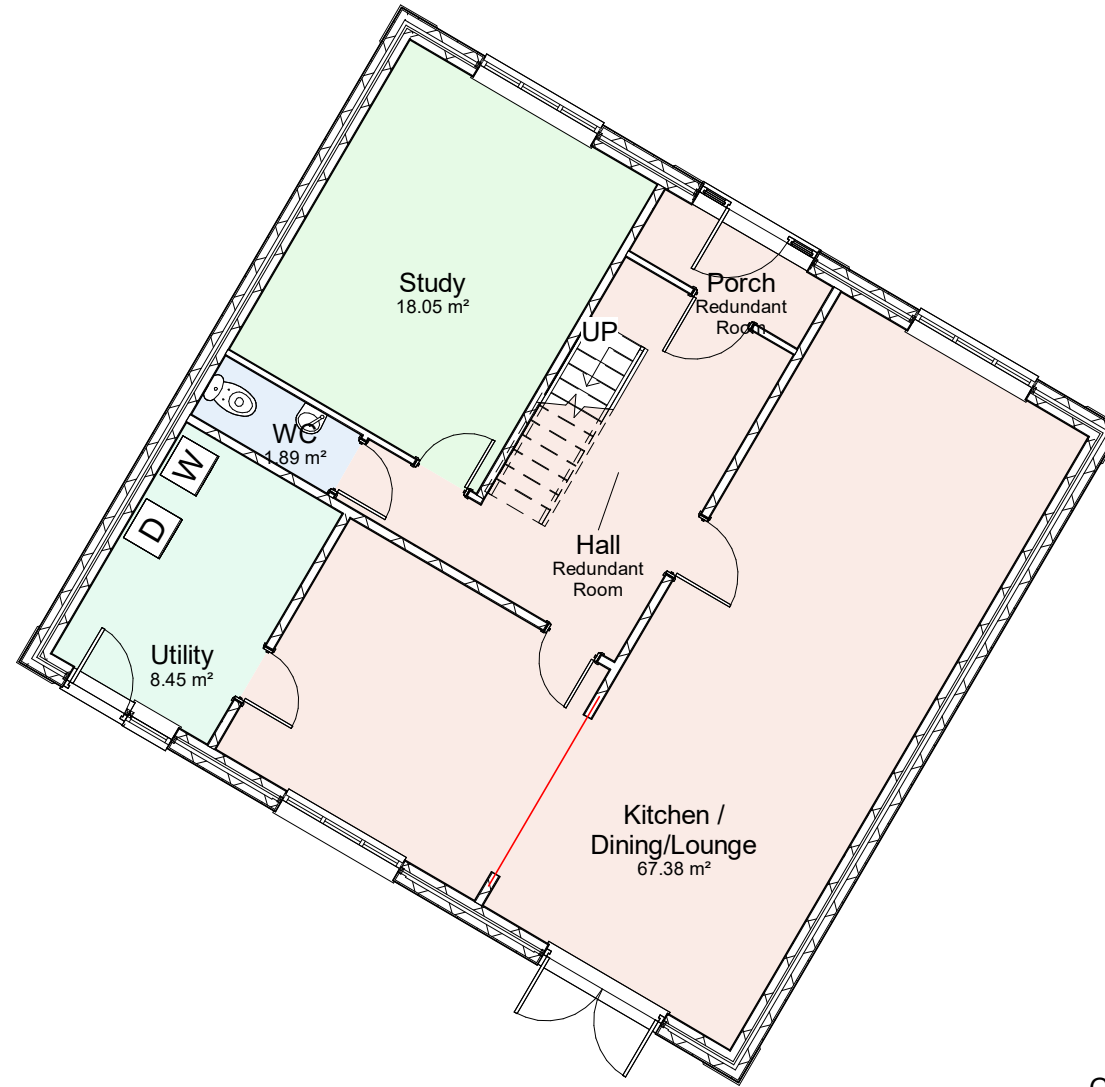

Garage Floor Area = 18 M2
Ground Floor Area = 111 M2

1 gl
1 : 100

0m 2m 4m 6m 8m 10m
VISUAL SCALE 1:100 @ A3

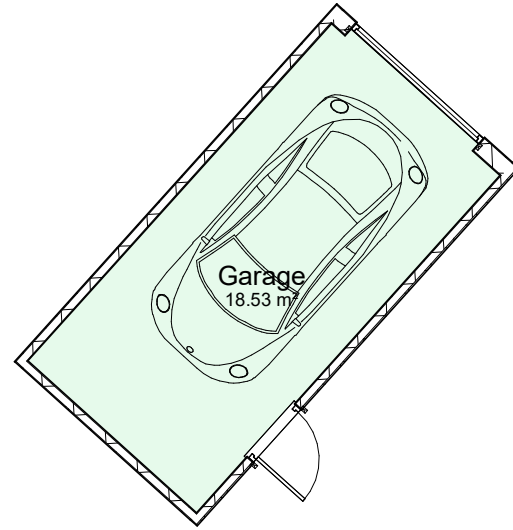

Planning
Building Control
Structural Calculations
Project Management

PROJECT	Proposed Detached Two Storey House Along With Detached Garage To Plot 1, Bay View Close , Millom, LA18 5ES		
SHEET	Proposed Ground Floor Layout		

CLIENT Mr And Mrs C Heaton			
Date 12/08/2025	Project number NDH/CH/8/26	Scale (@ A3) 1 : 100	
Drawn by Neil	DRAWING NUMBER		REV
Checked by Checker	4		