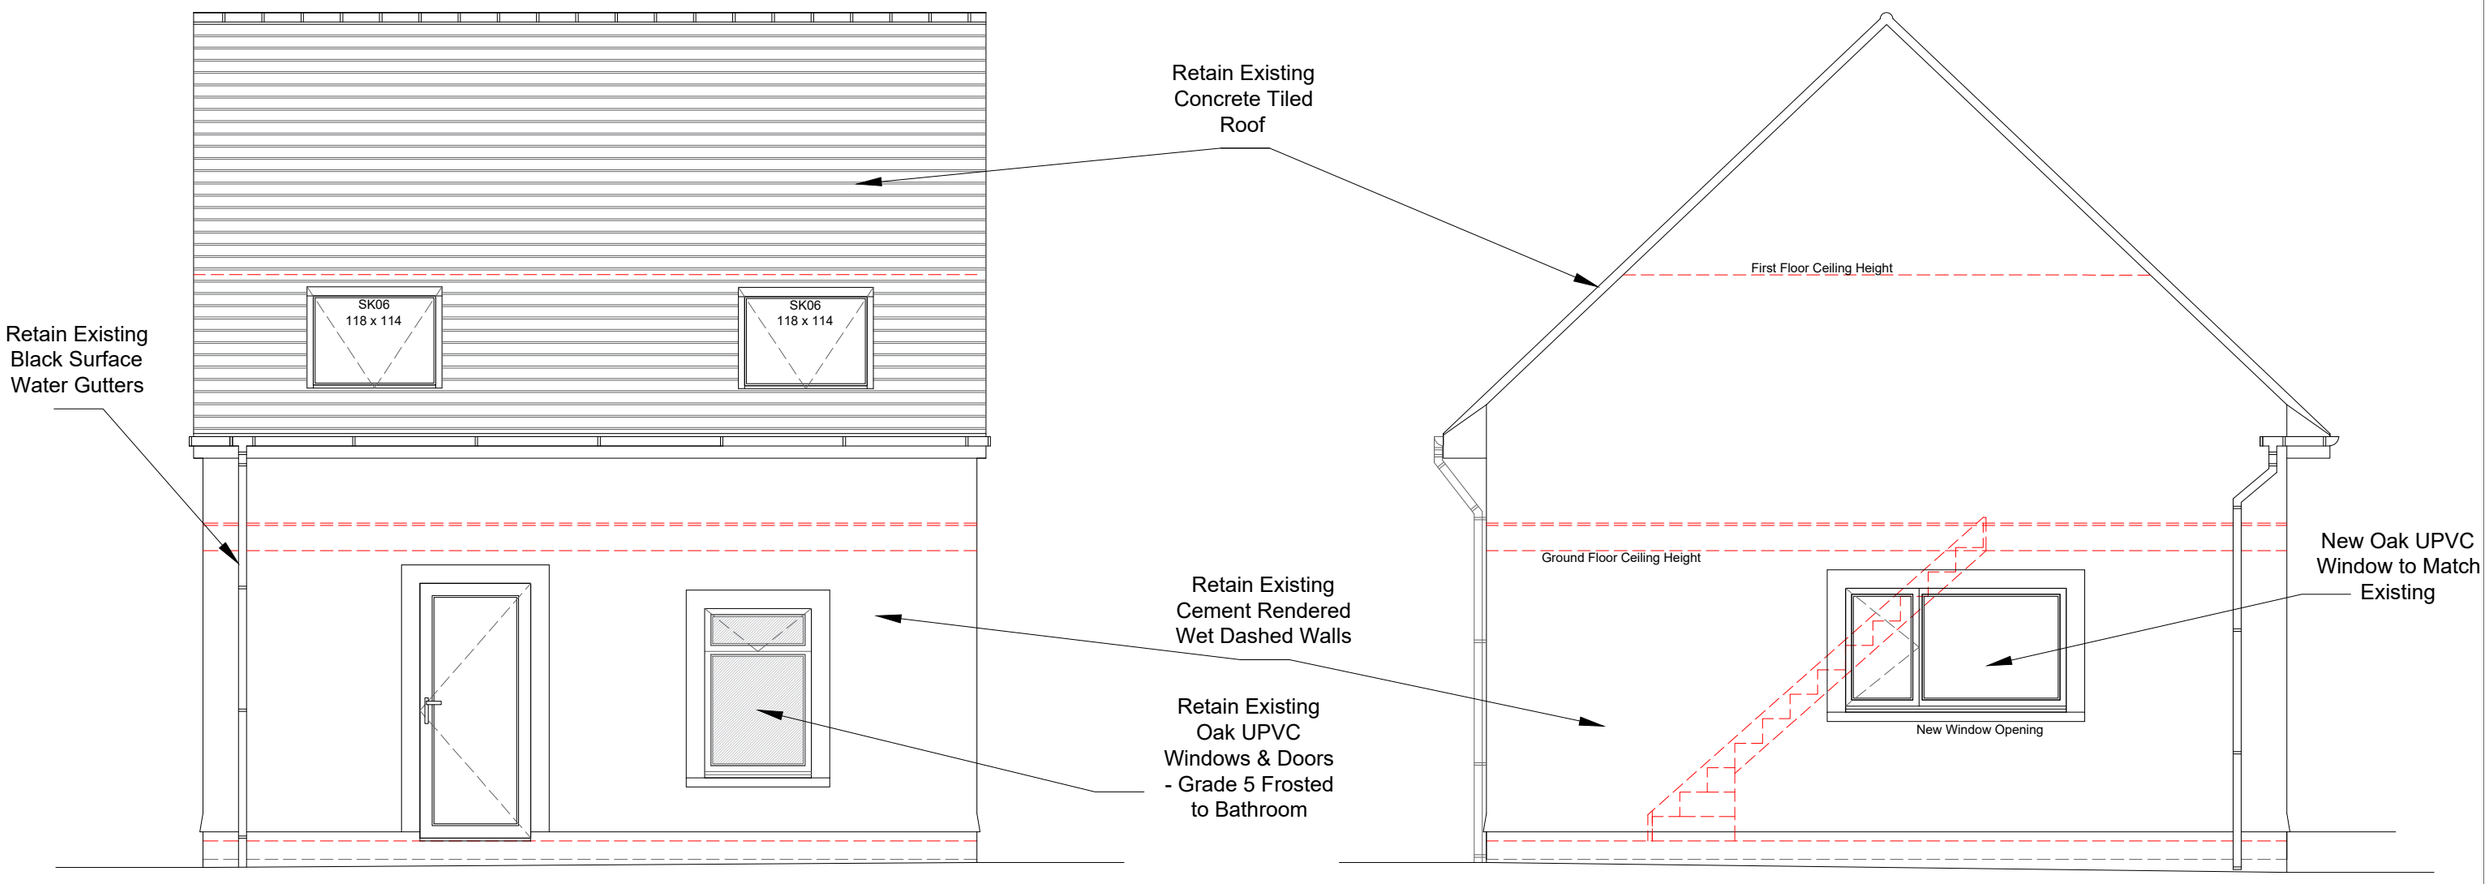


North Elevation

West Elevation

Address	**Garage at Lingmell, Seascale, Cumbria, CA20 1HQ**		
Project	**Proposed Change of Use to Dwelling Proposed North & West Elevations**		
Ref	**LC-CJ-004**	**Rev**	**A**
Scale	**1/50**	**Date**	**29th Aug 2026**
Client	**Christina Jeffery**		**Paper Size A3**