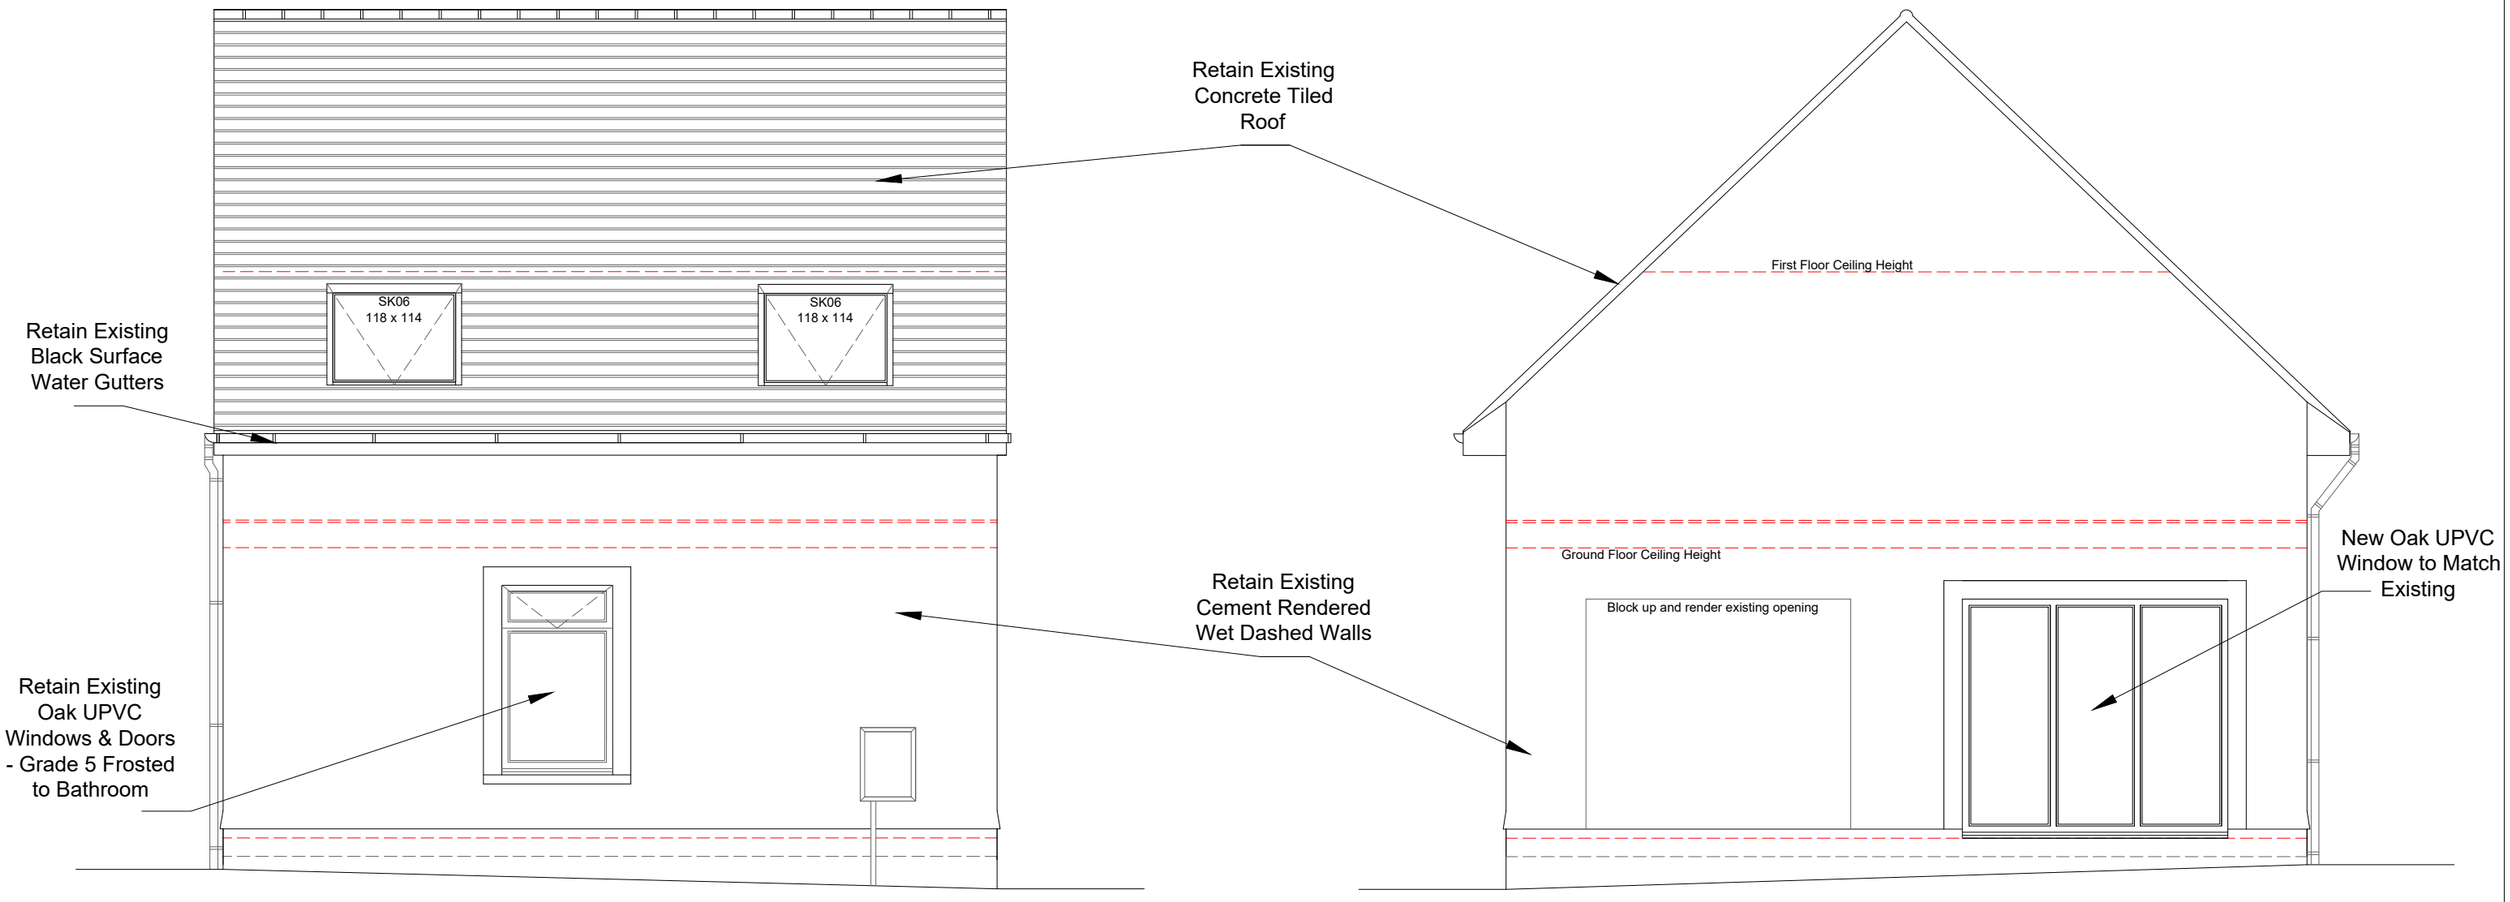



**South Elevation**

**East Elevation**

| | | | |
|---|---|---|---|
| **Address** | **Garage at Lingmell, Seascale, Cumbria, CA20 1HQ** | | |
| **Project** | **Proposed Change of Use to Dwelling Proposed South & East Elevations** | | |
| **Ref** | **LC-CJ-005** | **Rev** | **B** |
| **Scale** | **1/50** | **Date** | **29th Aug 2026** |
| **Client** | **Christina Jeffery** | | **Paper Size A3** |