



Existing Timber Shed End of Garden

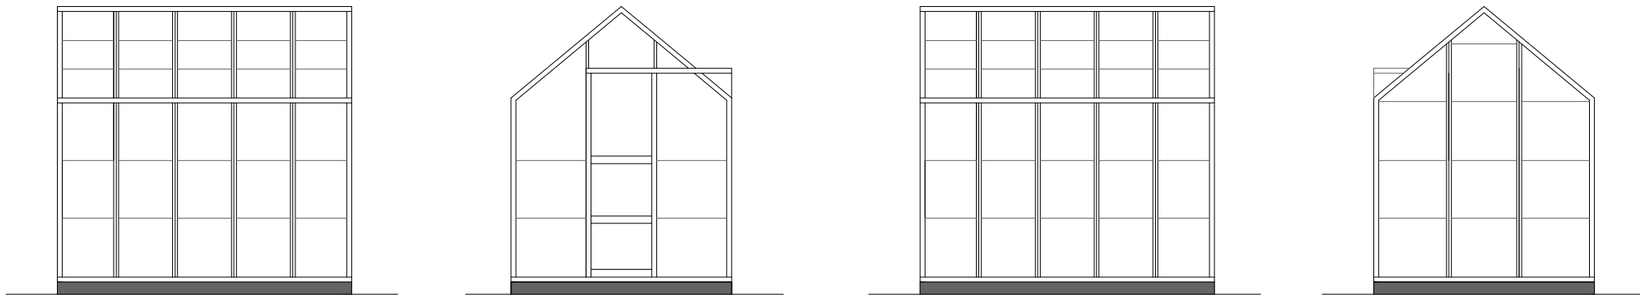

Existing Glazed Greenhouse

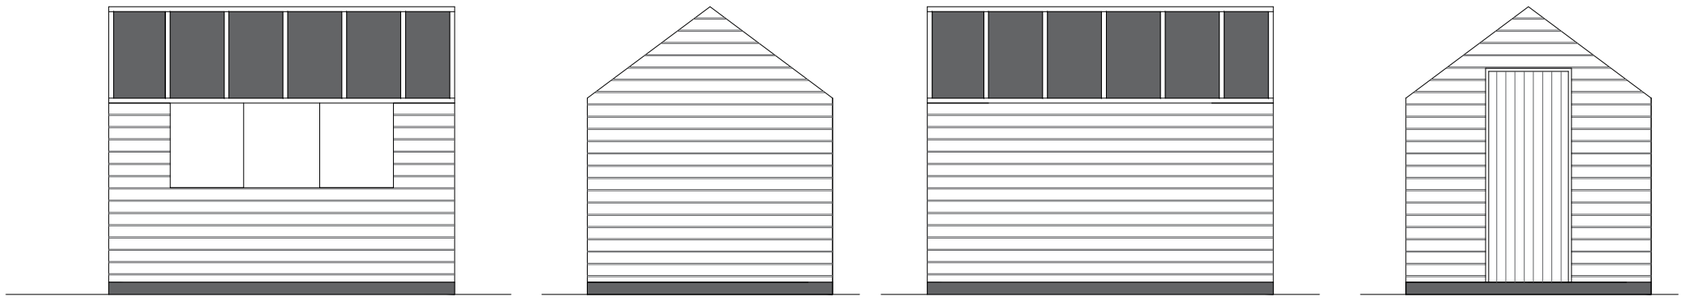

Existing Timber Shed Rear of Garage

Address	**Garage at Lingmell, Seascale, Cumbria, CA20 1HQ**		
Project	**Proposed Change of Use to Dwelling Existing Sheds & Greenhouse Plans**		
Ref	**LC-CJ-008**	**Rev**	**B**
Scale	**1/50**	**Date**	**15th Oct 2026**
Client	**Christina Jeffery**		**Paper Size A3**