


Somerset House Wall

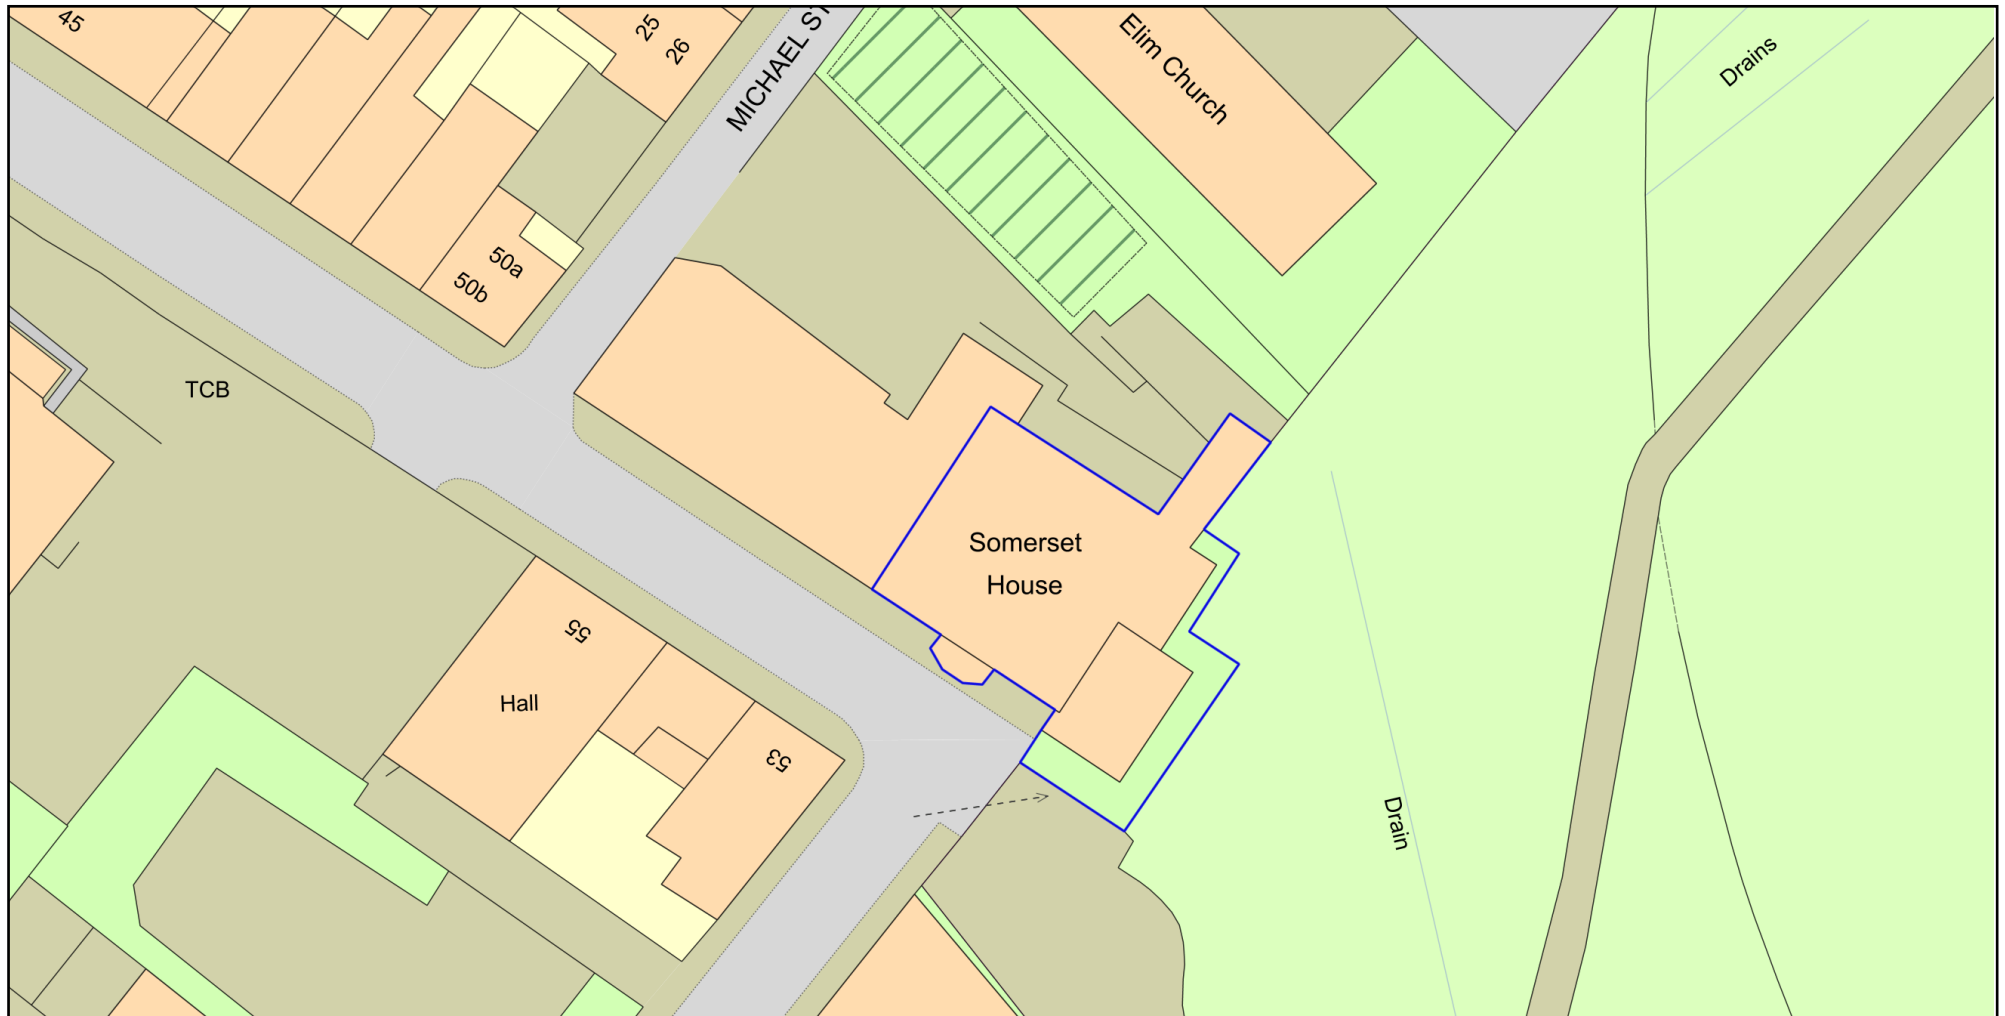

Plan Produced for: Lara Schwab
Date Produced: 15 Jul 2026
Plan Reference Number: TQRQM26196113838691
Scale: 1:500 @ A4

© Crown copyright and database rights 2025 OS 100042766