
Planning and Building Control Map

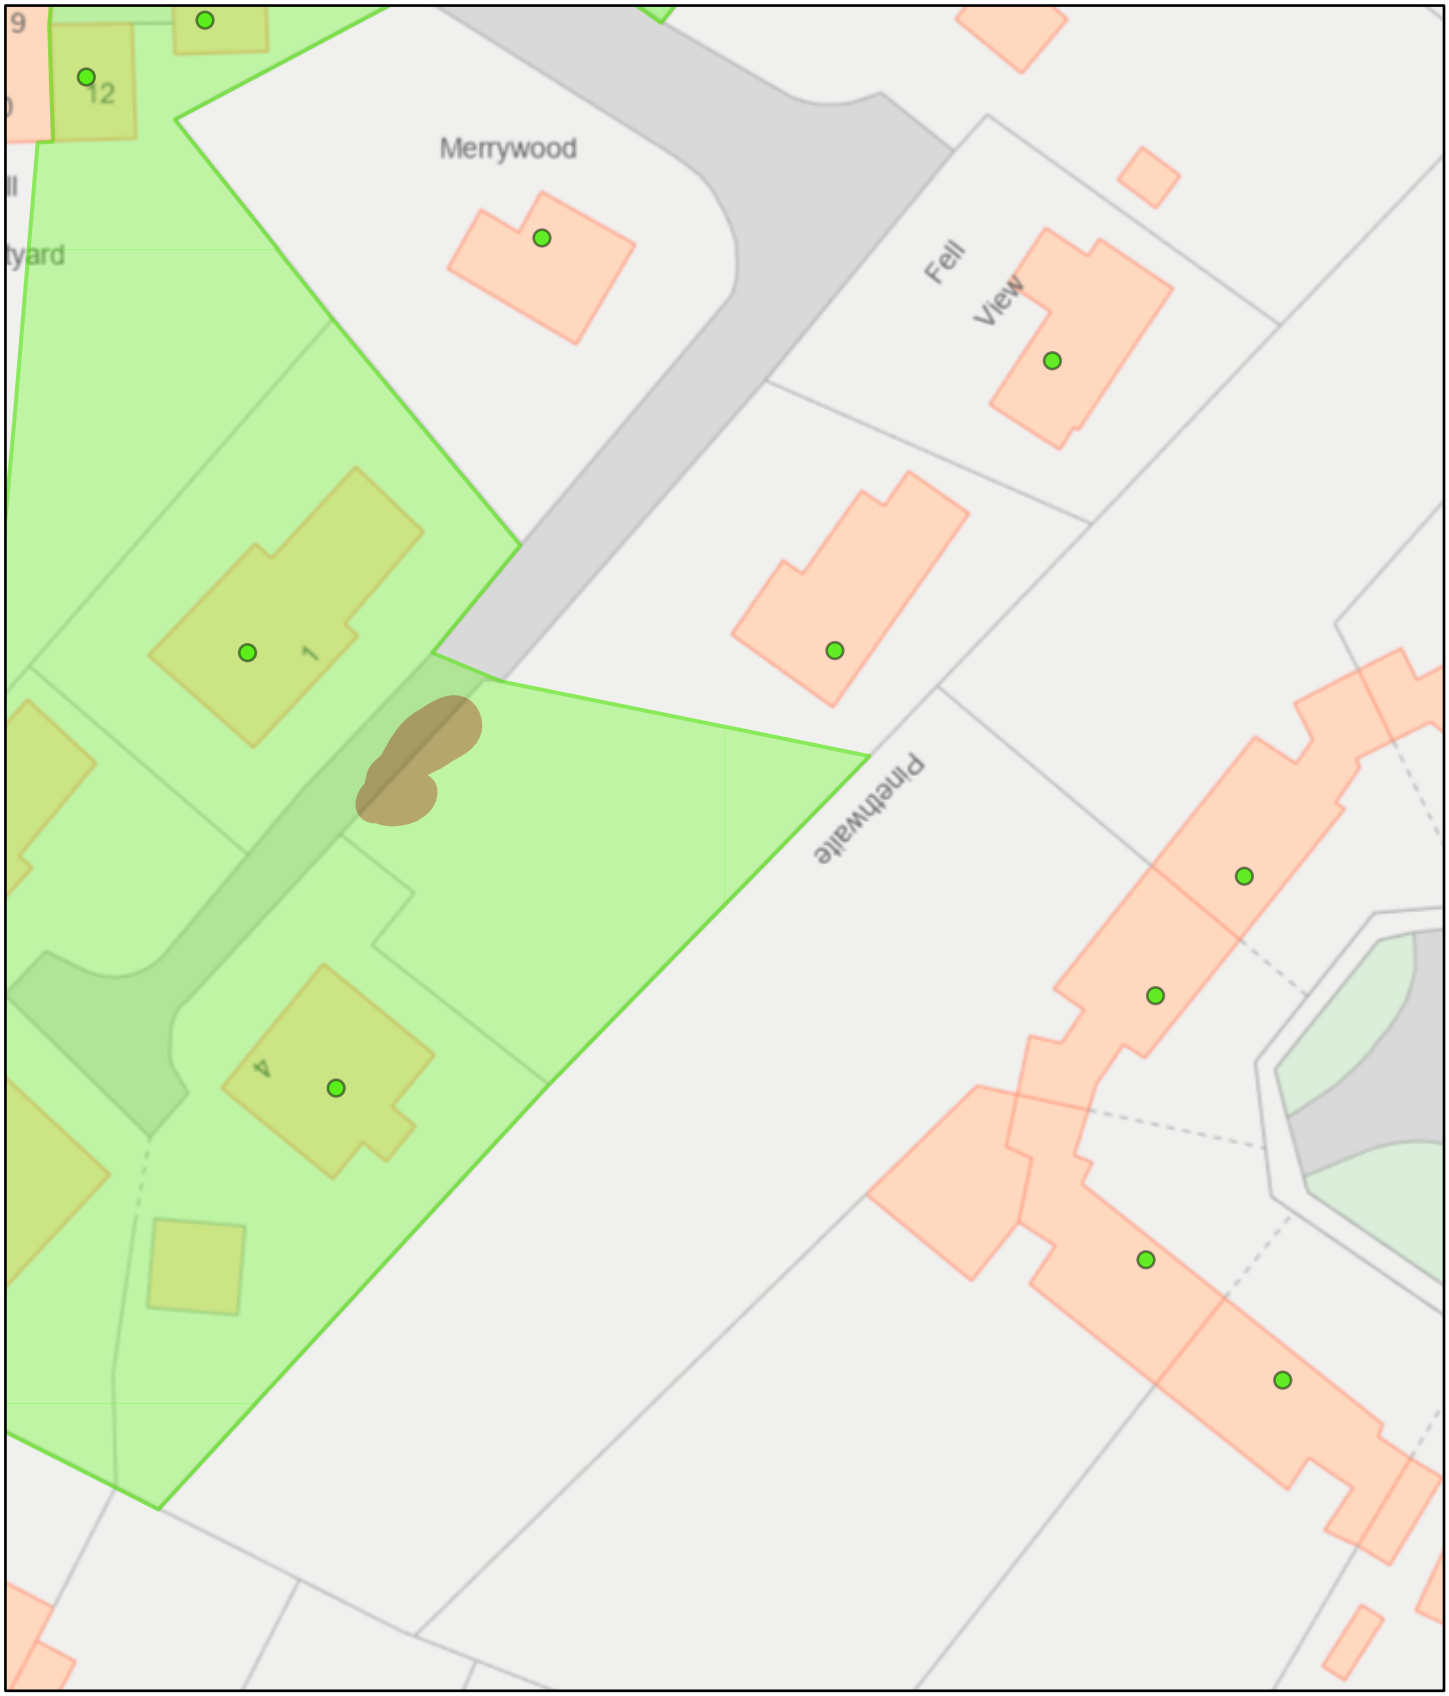

11/3/2026, 11:11:59 AM

1:500

0 0 0.01 0.02 mi

0 0.01 0.01 0.02 km

- Copeland Area Addresses
- Tree Preservation Orders

Ordnance Survey data © Crown copyright and database right 2026. OS AC0000823798. Subject to Terms and Conditions.

Copeland Borough Council
© Crown copyright & database rights (2019) Ordnance Survey (100019619).