
DATE	REVISION	REV	DRW	CHK
02/10/26	FIRST ISSUE	P01	DS	SM

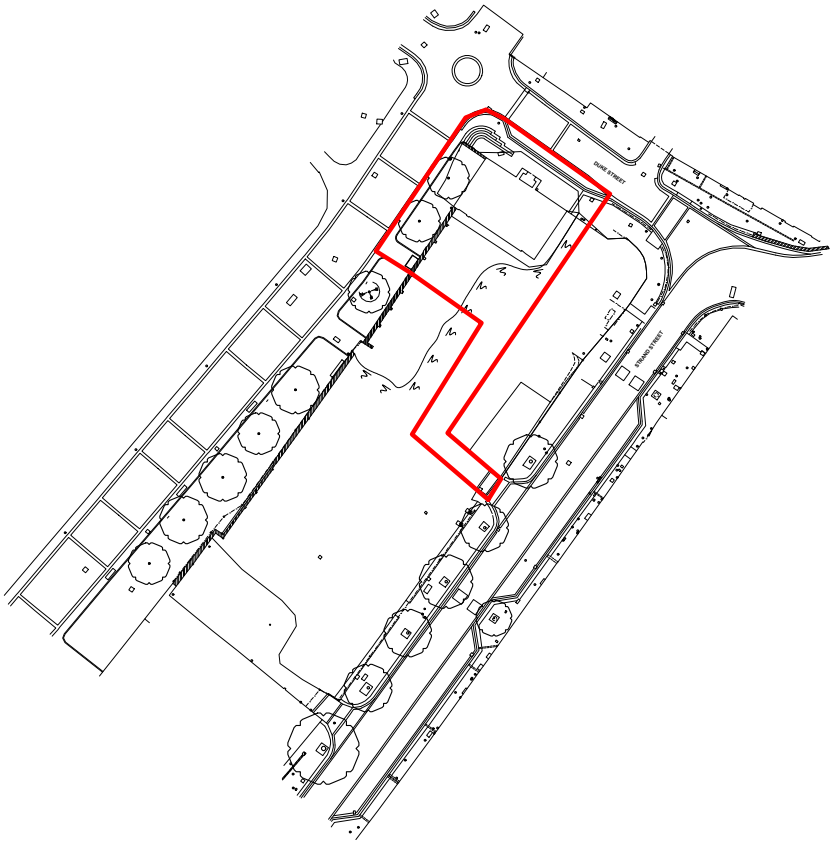

DEMOLITION WORK BOUNDARY

LOCATION PLAN

SCALE 1:1250

This drawing has been prepared solely for the use of NEWCASTLE UNIVERSITY AND UNITE STUDENTS and there are no representations of any kind made by NORR Consultants Limited to any party with whom NORR Consultants Limited has not entered into a contract
This drawing must not be used, reproduced or revised without written permission.

This drawing shall not be used for construction purposes until the "CONSTRUCTION" status appears under the Sheet Status.

Constructors must only work to figured dimensions which are to be checked on site.
Do not scale from hard copy drawings

NORR Consultants Ltd.
An Ingenium International Company

4th Floor, St Nicholas Building,
Newcastle NE1 1RF
England, UK
norr.com

Drawn	Date
DS	02/10/26
Checked	Date
SM	02/10/26

Client
BEC

Project Name
Whitehaven Former Baths Building

Drawing Title
Location Plan

Scale
@ A4

Sheet Status
S3 - FOR REVIEW

Project No.
PB3026-0278-99

Drawing No.	Rev.
BHD-NOR-XX-00-DR-A-00003	P01