

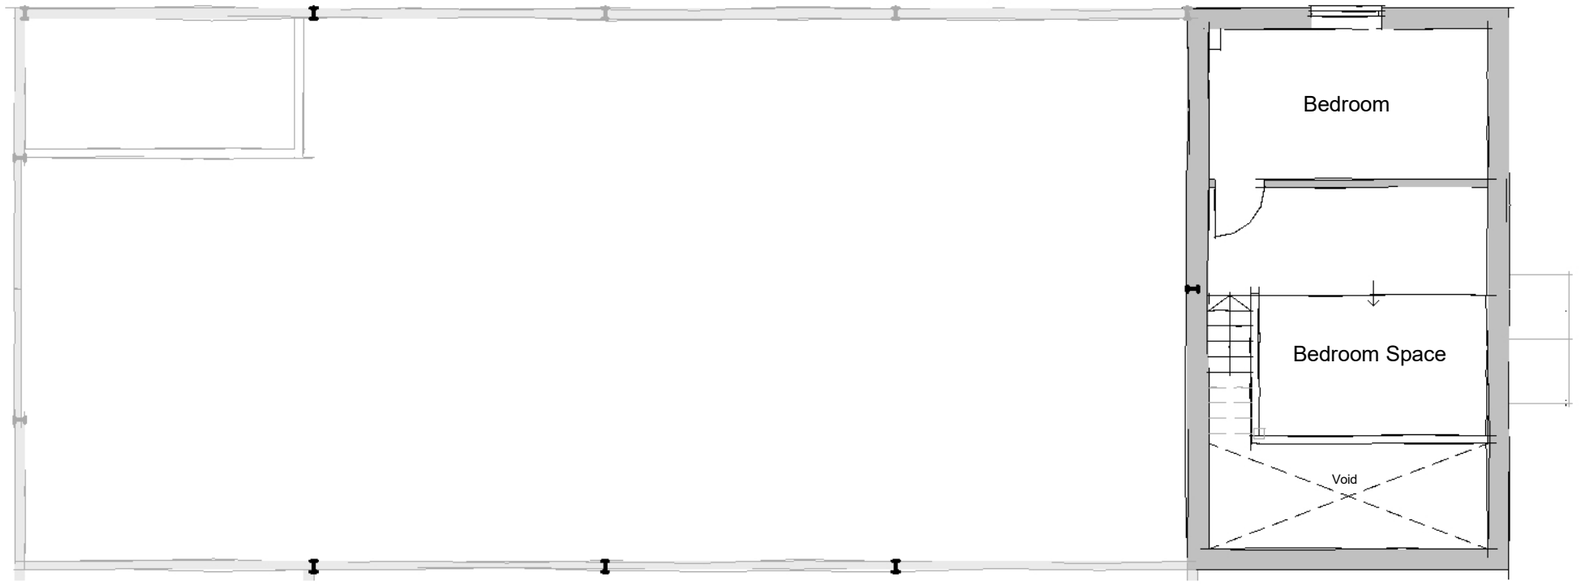


First
1 : 100

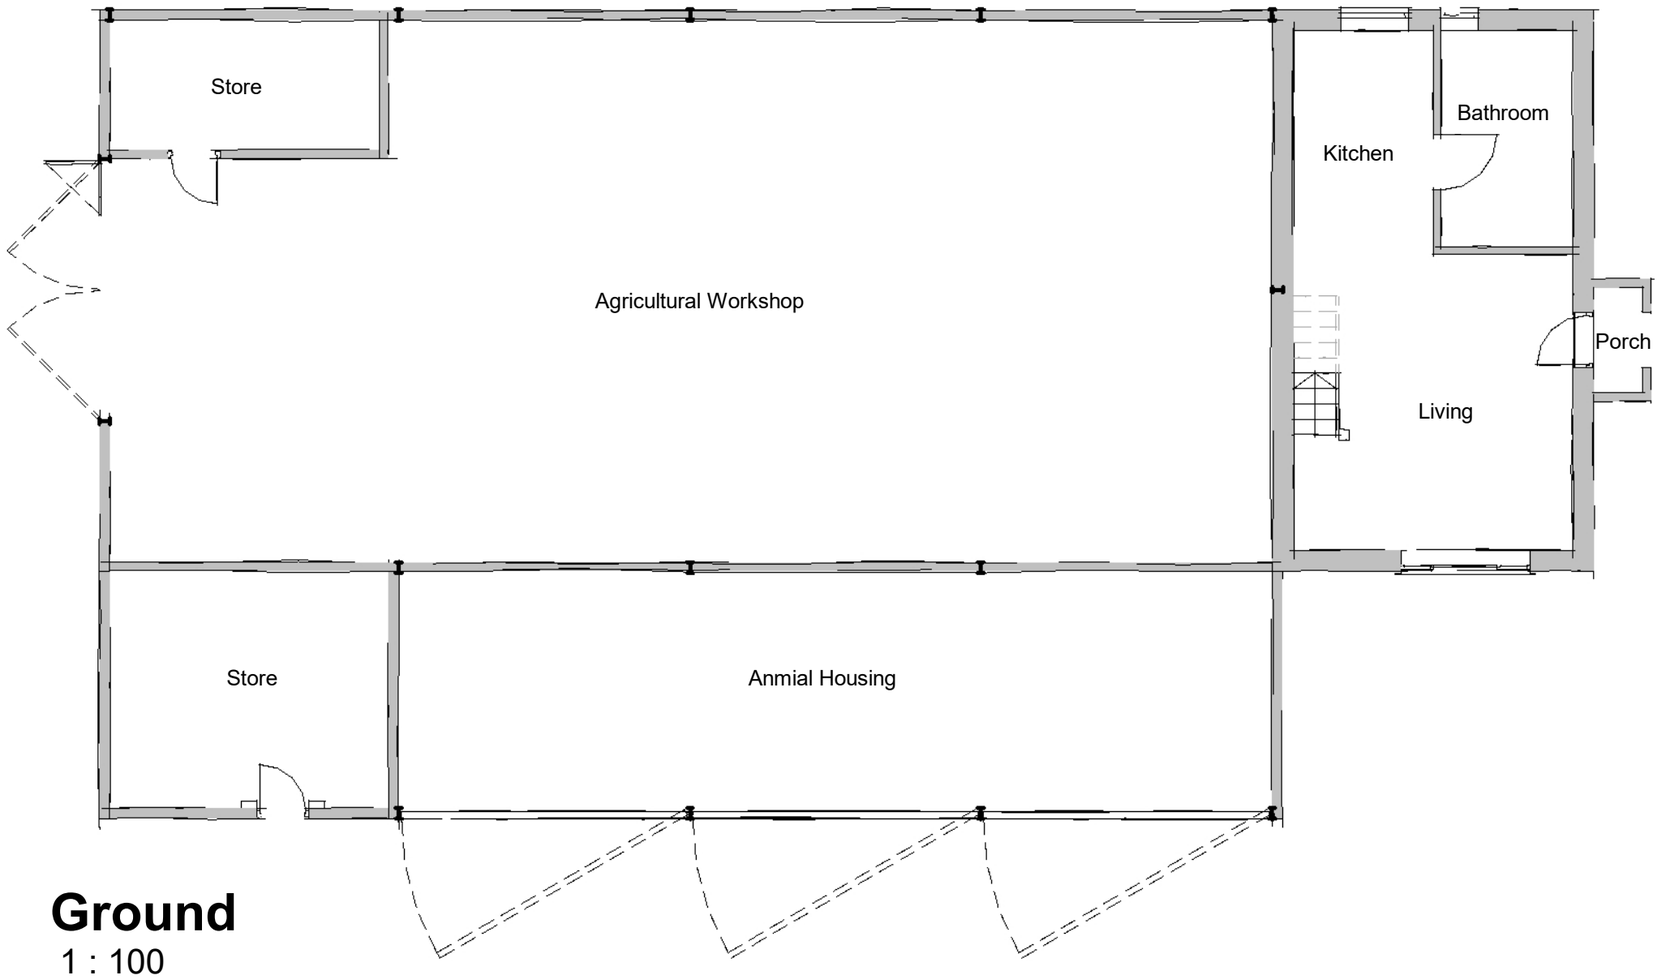

Ground
1 : 100

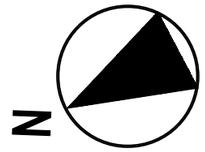

Scale 1 : 100

0 1 2 5 10 m

FOX-AD

NOTES:

DRAWING MAYBE SCALED FOR PLANNING PURPOSES ONLY

© FOX ARCHITECTURAL DESIGN LTD

- - -

Client:
ROBERT BUTLER

Project:
WALTHAM NURSERY - THE GREEN

Title:
PLANS AS EXISTING

Scale:
1 : 100 at A3

Date:
FEBRUARY 2026

Status:
PLANNING

Drawing Reference:
26-06-P-02

Revision:
-