
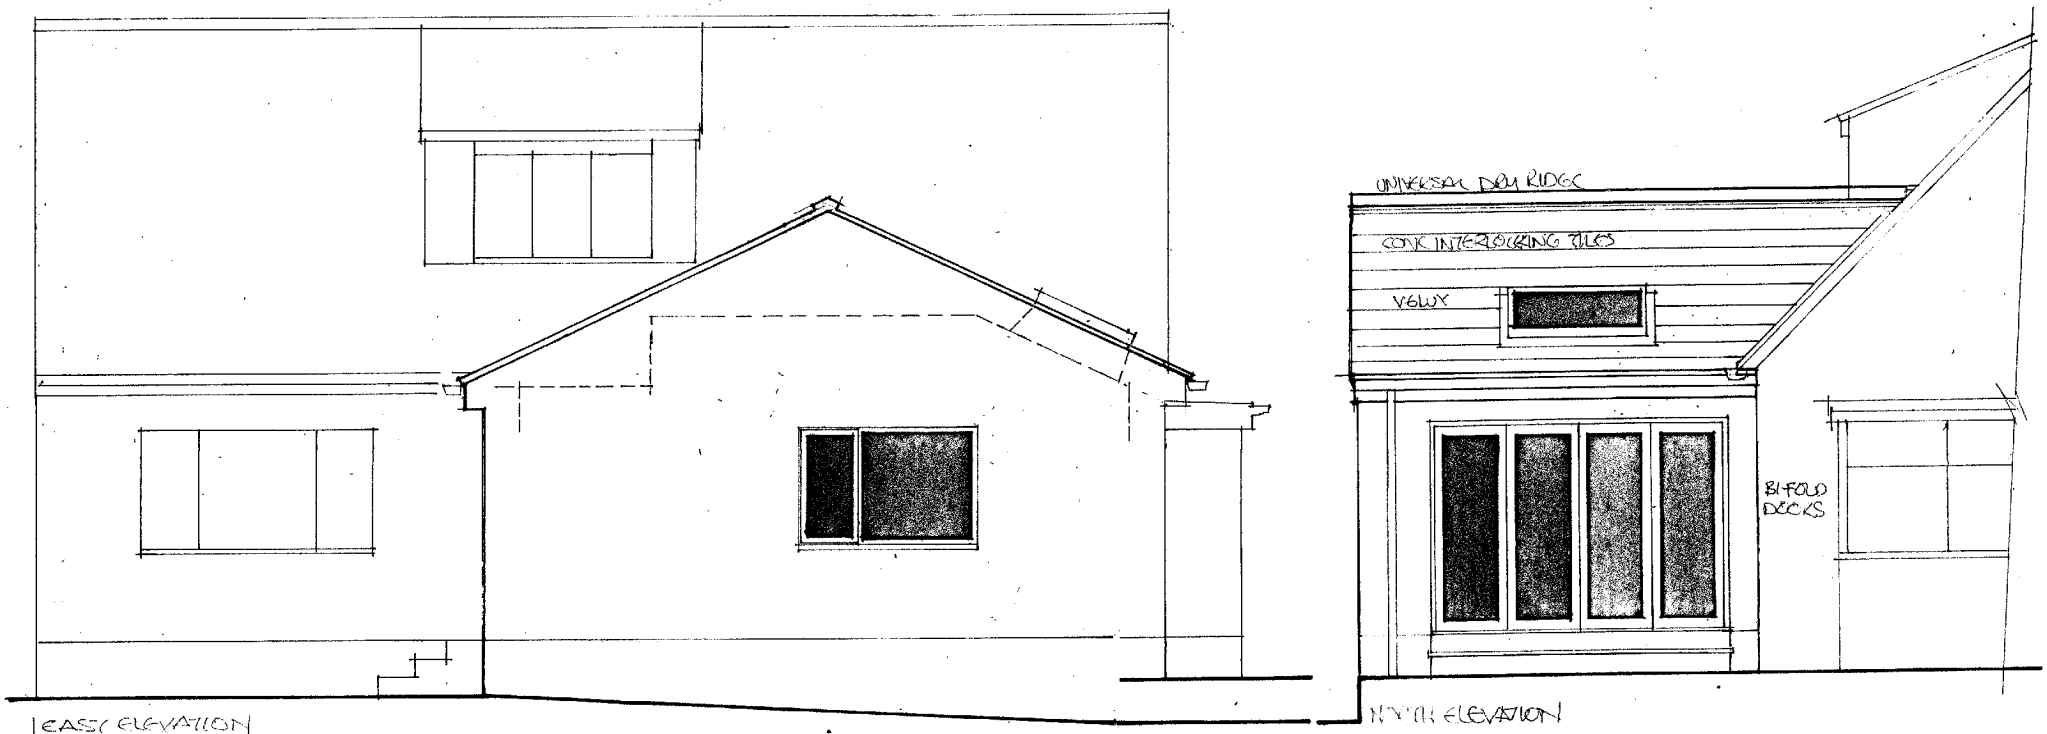


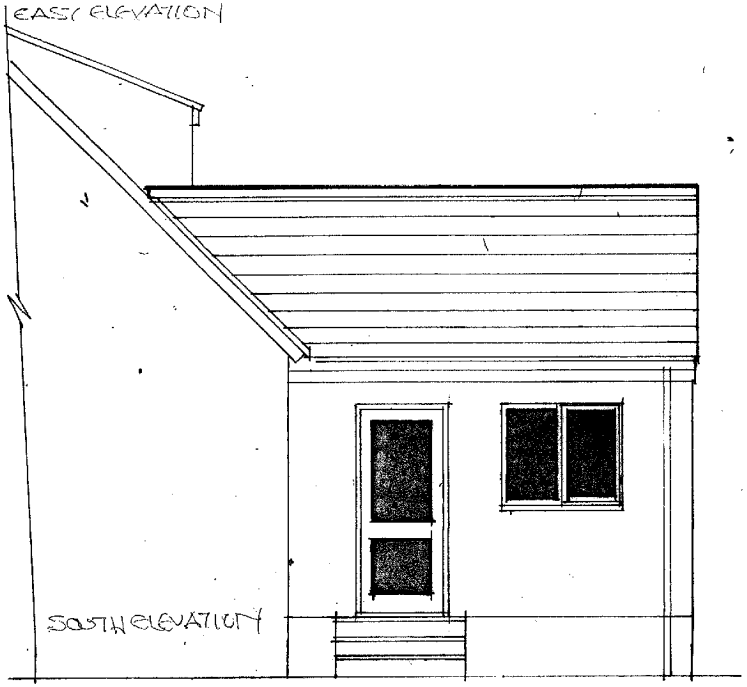

PROPOSED REAR SINGLE STOREY EXTENSION TO PROVIDE FAMILY ROOM AND UTILTY ROOM AT
28 CHURCHILL DRIVE MORESBY PARKS WHITEHAVEN CA28 8UZ
FOR MR AND MRS D PENNINGTON

PROPOSED ELEVATIONS
SCALE 1:50 @ A3 OCTOBER 2026 DP/4