


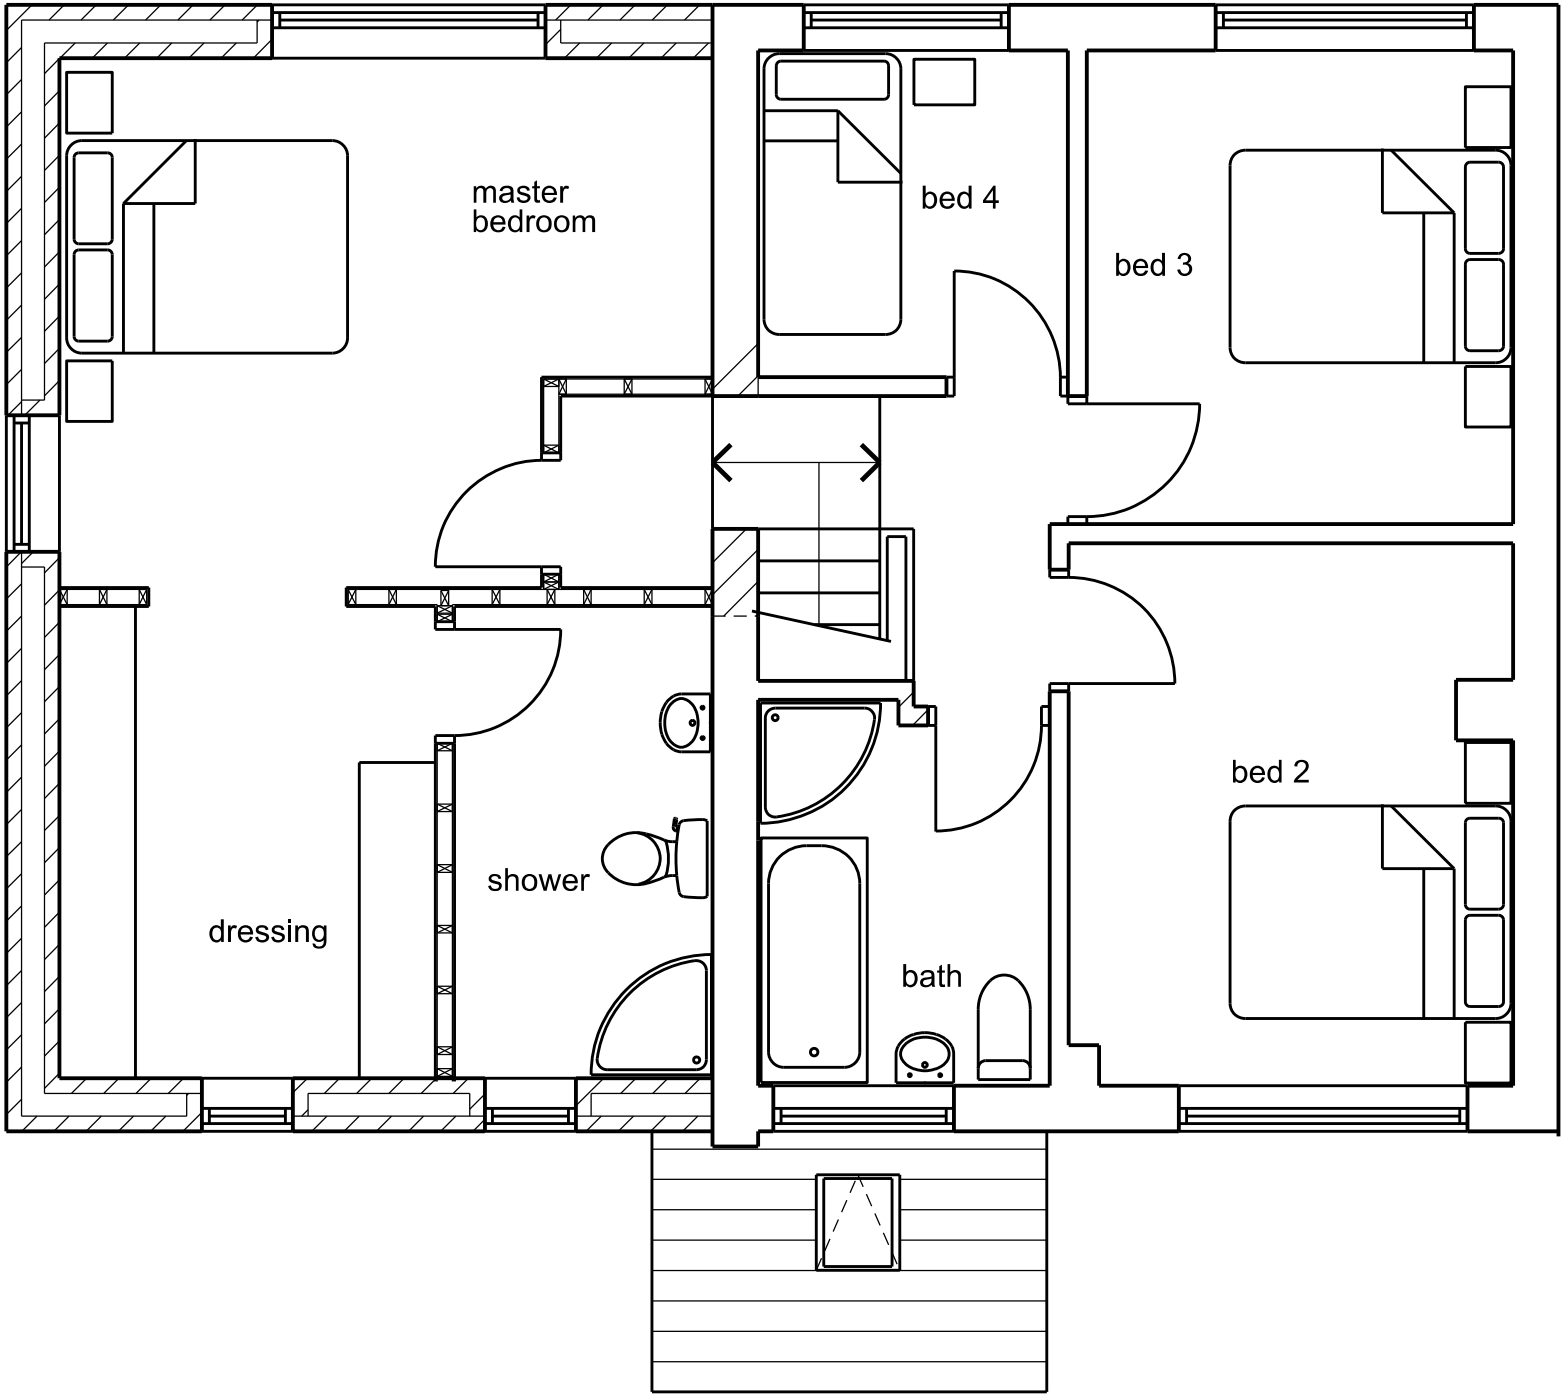

Rev 01 aug 2026 First issue

SCALE



This scheme is subject to town planning and all other necessary consents.

Dimensions, area and levels where given are only approximate and subject to site survey. All dimensions are to be checked on site. Any discrepancies or variations are to be reported to the client before work commences. Figured dimensions only are to be taken from this drawing.

This drawing is to be read in conjunction with all relevant consultants' and/or specialists drawings/documents and any discrepancies or variations are to be notified to the client before the affected work commences.

Client	Mr. L. Hall
Job Title	Proposed extensions and alterations to 40 Springfield Ave, Whitehaven
Drawing Title	Proposed first floor

Scale:	1:50 @ A3
Date:	aug 2026
Drawn:	
Job No:	723
Drwg No:	04002
Rev:	01

Richard J Lindsay
Waters Edge
2A Church Road
Harrington
CA14 5QP
email: calvadesign46@gmail.com
Mob : 07921 949618