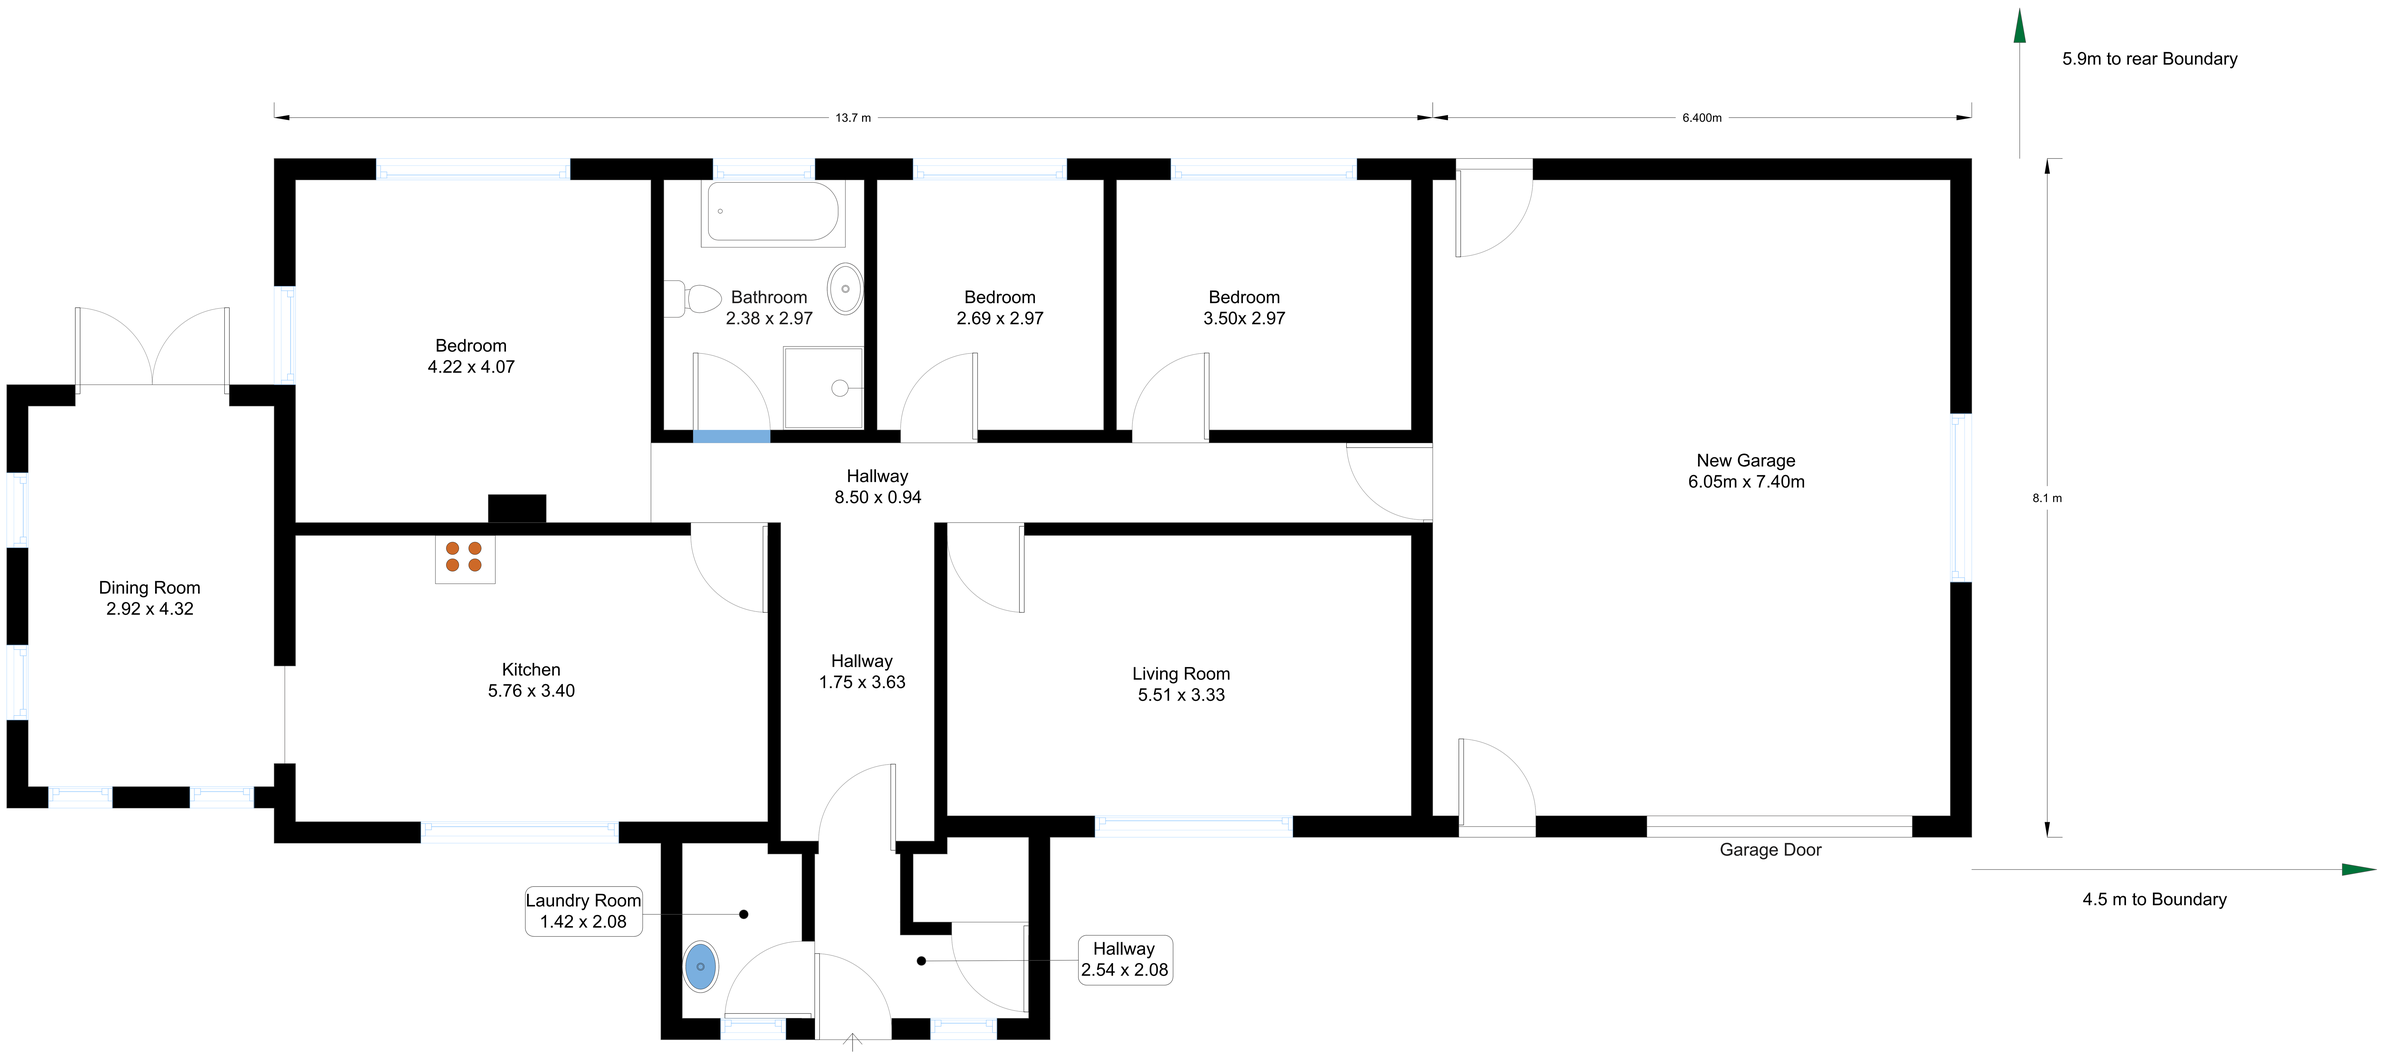

Proposed Garage Extension Westgarth CA24 3JU

Scale: 1:100