

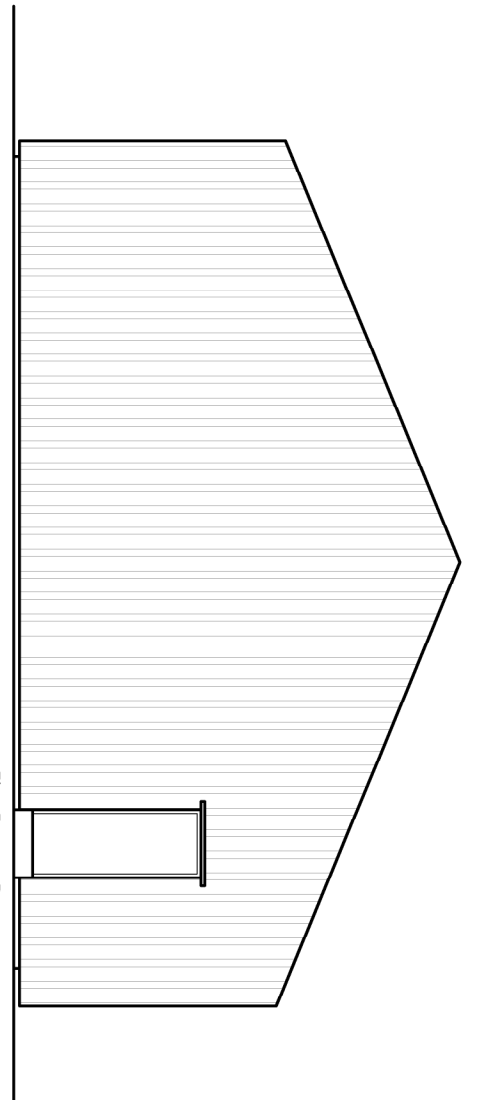
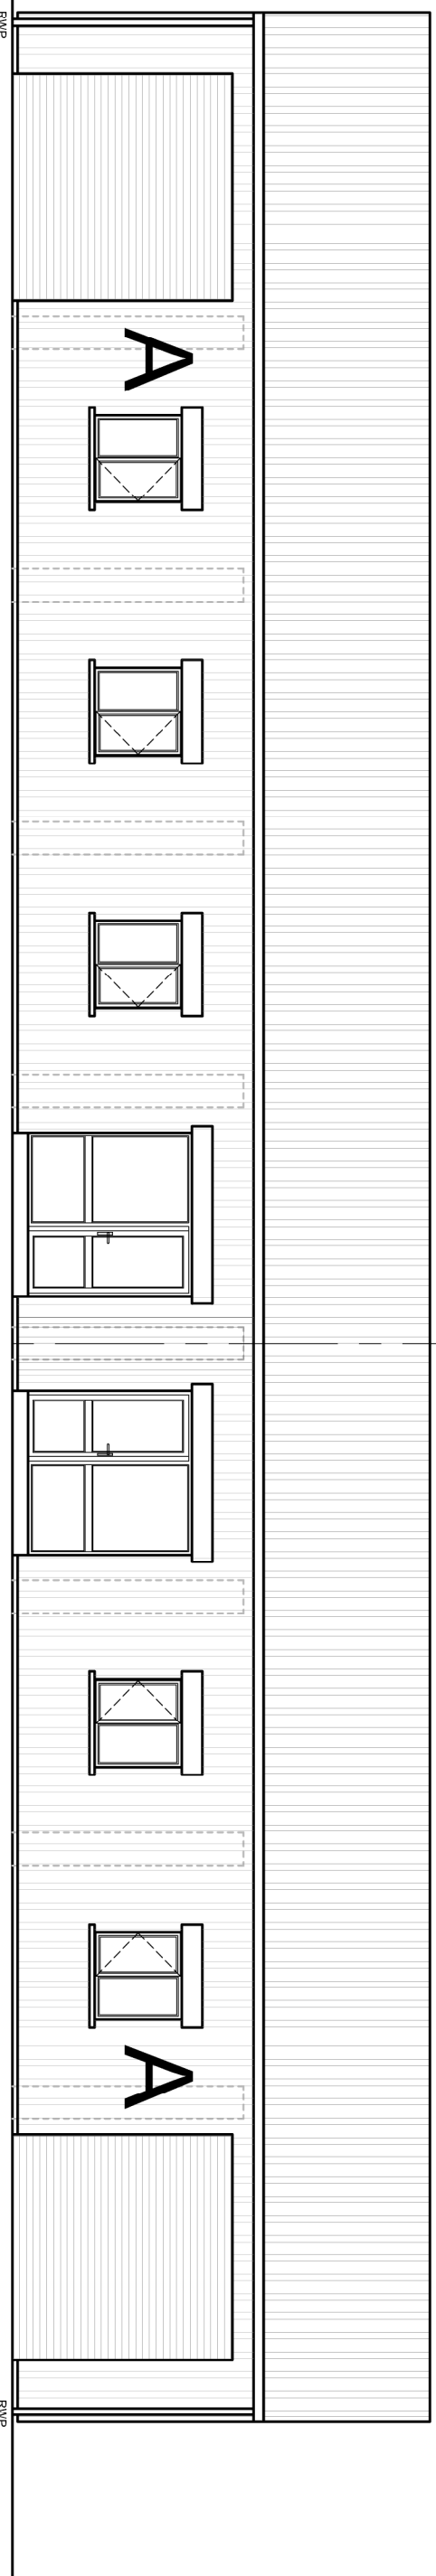


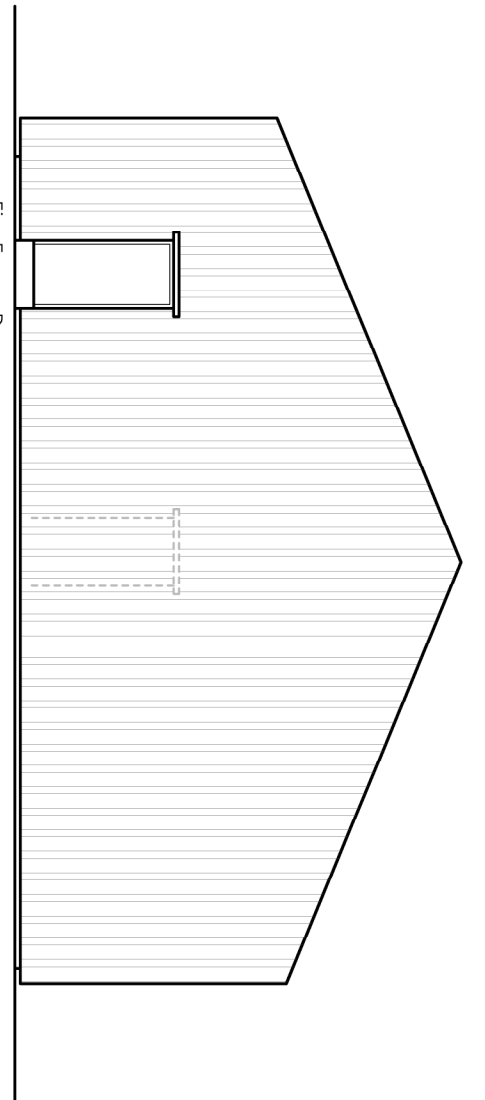


UNIT A FRONT ELEVATION

UNIT A SIDE ELEVATION

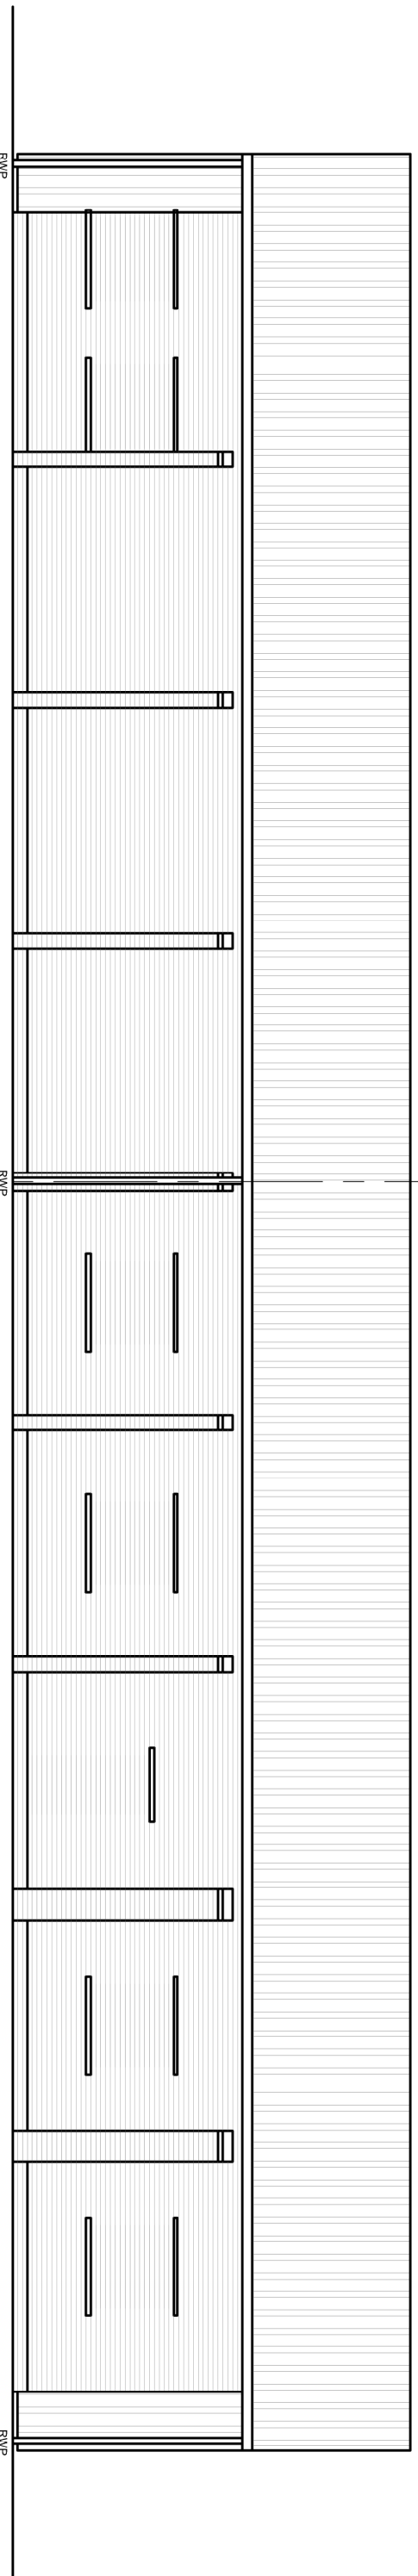

UNIT A REAR ELEVATION

UNIT A SIDE ELEVATION

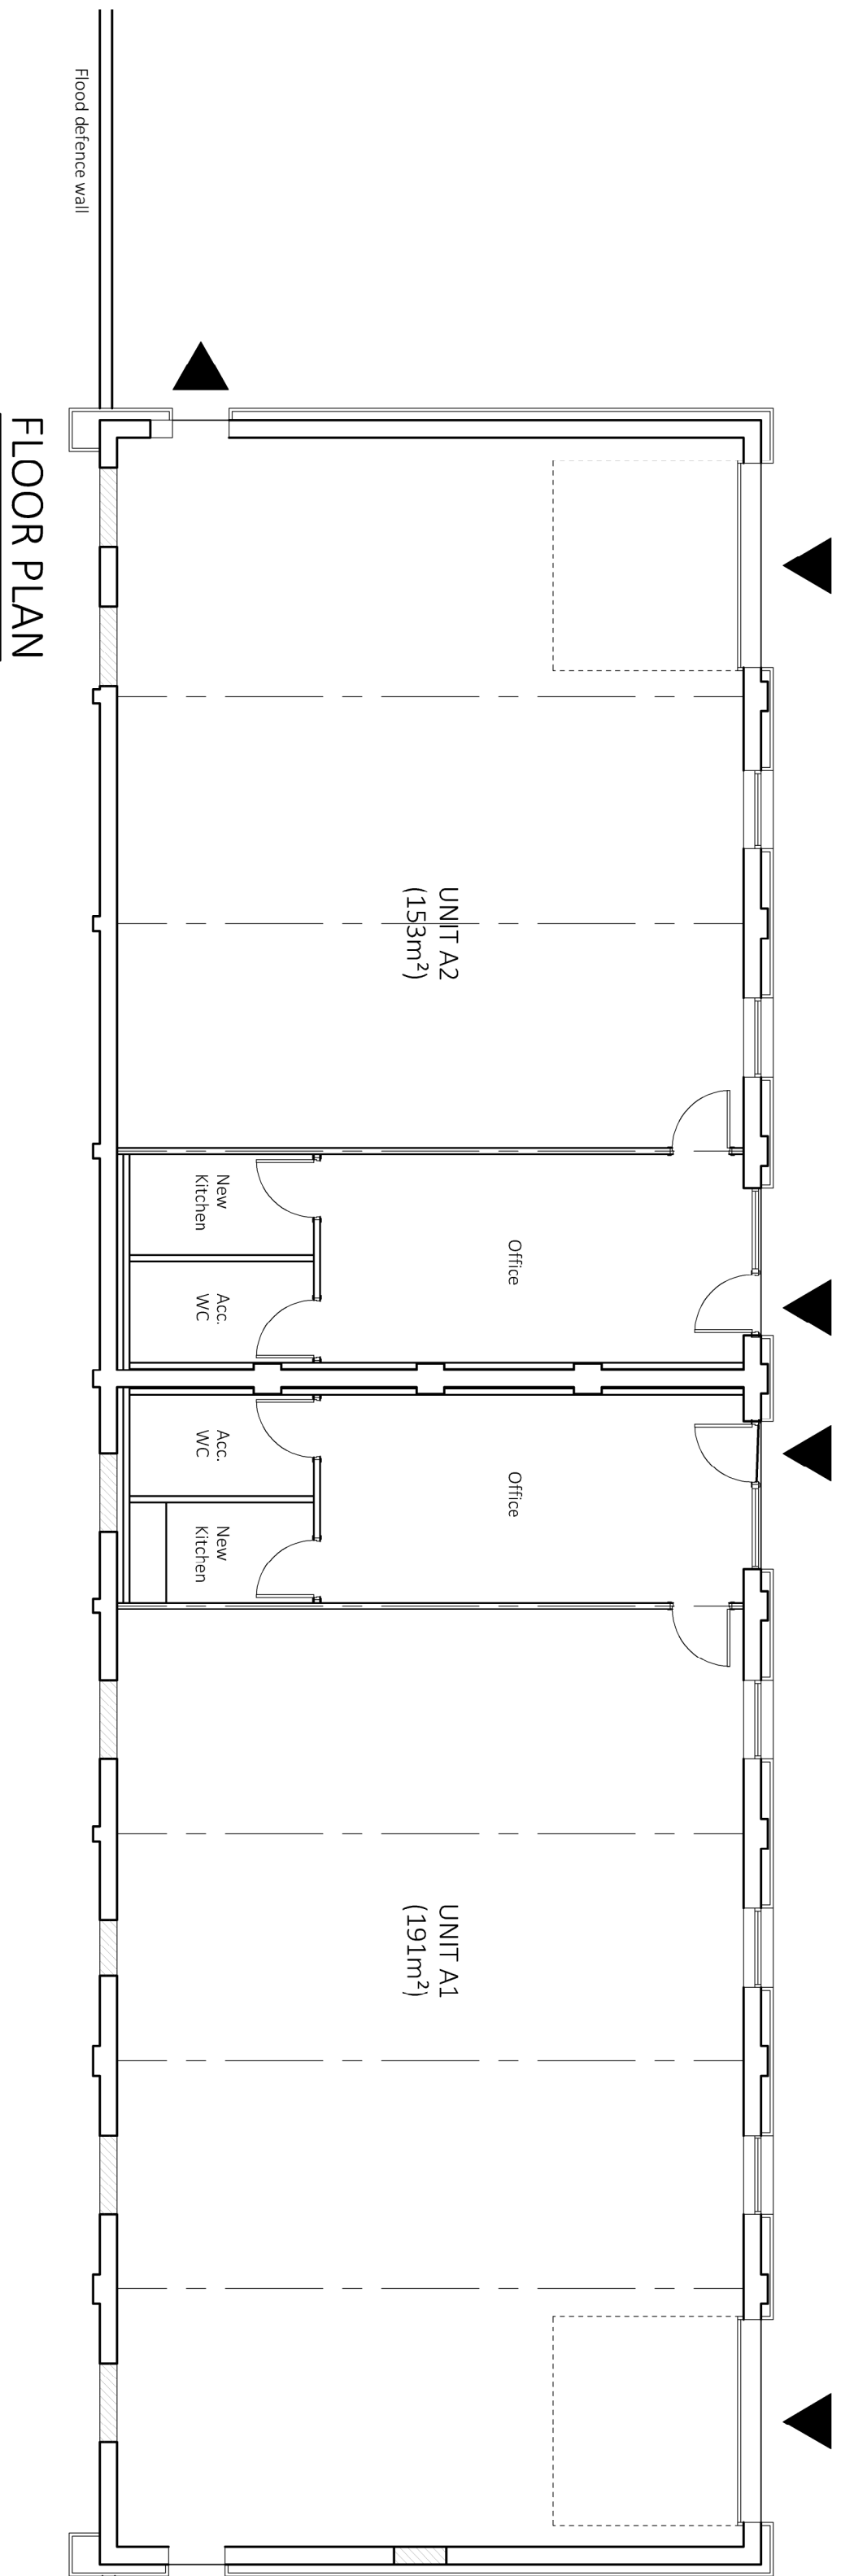

FLOOR PLAN

Approx. location of flood
defence bund

Edge of River Ehen