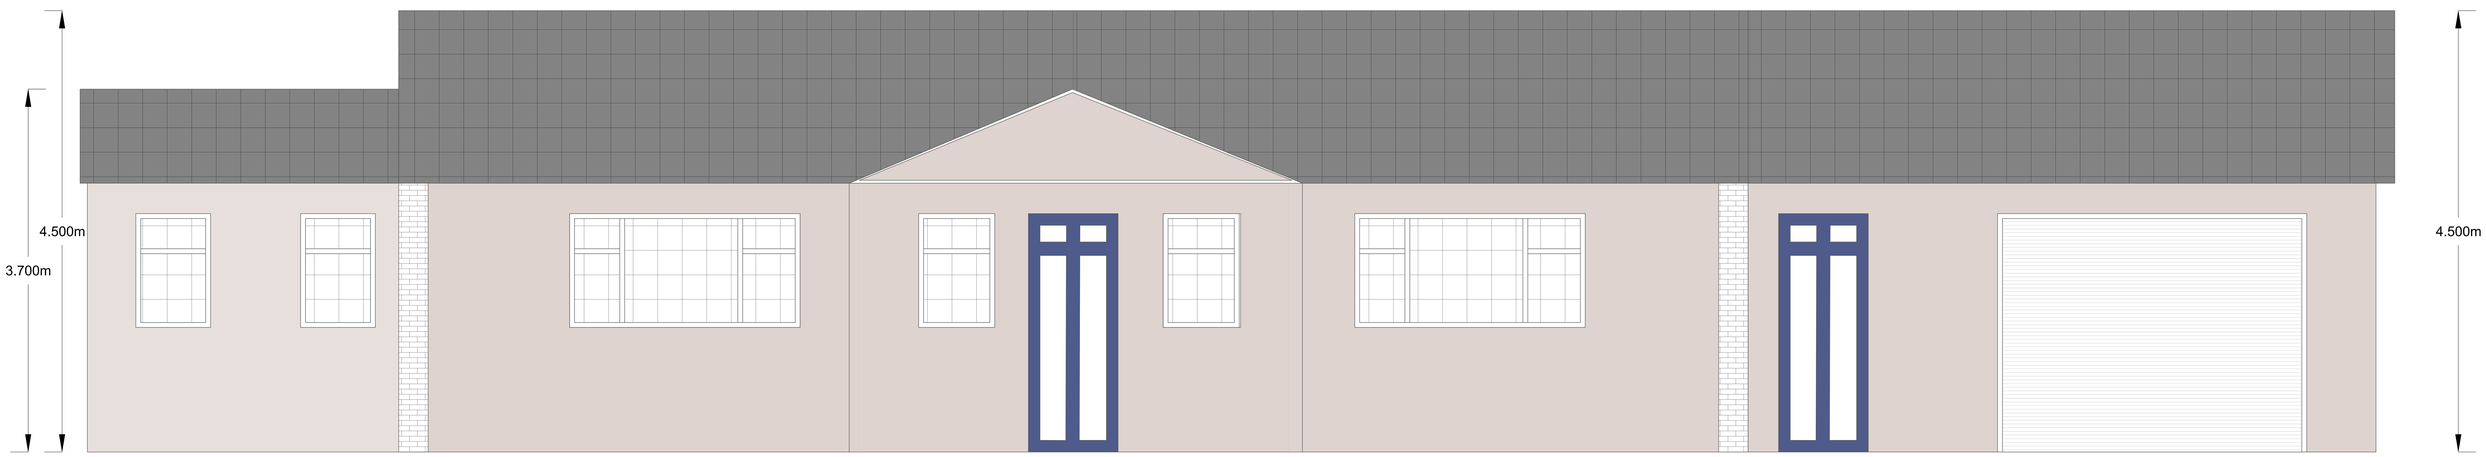

Proposed Front Elevation
Scale: 1:100