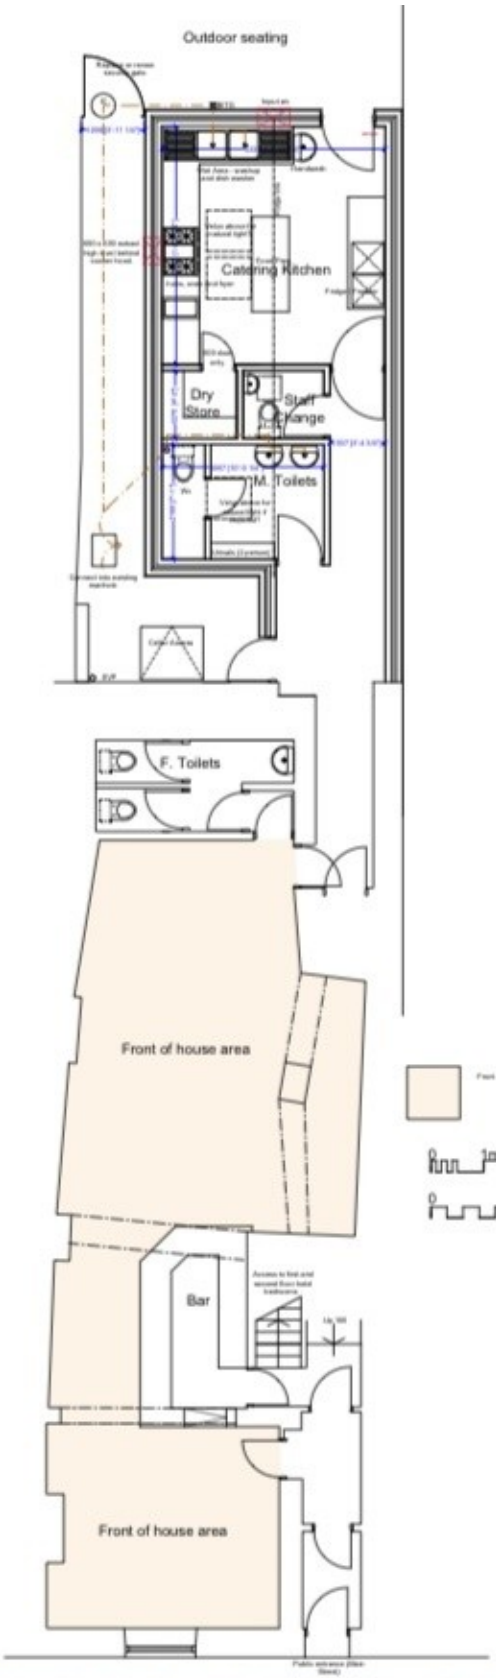

Easterly Sectional Elevation
through back entrance

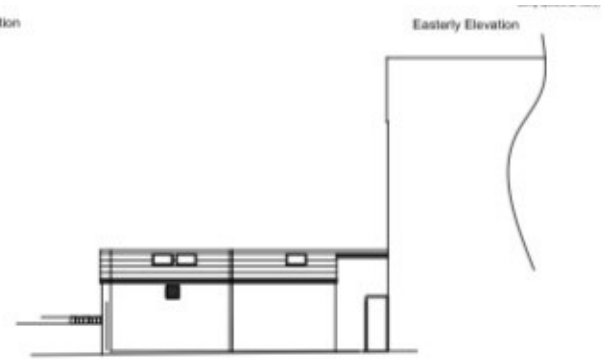

Northerly Sectional Elevation

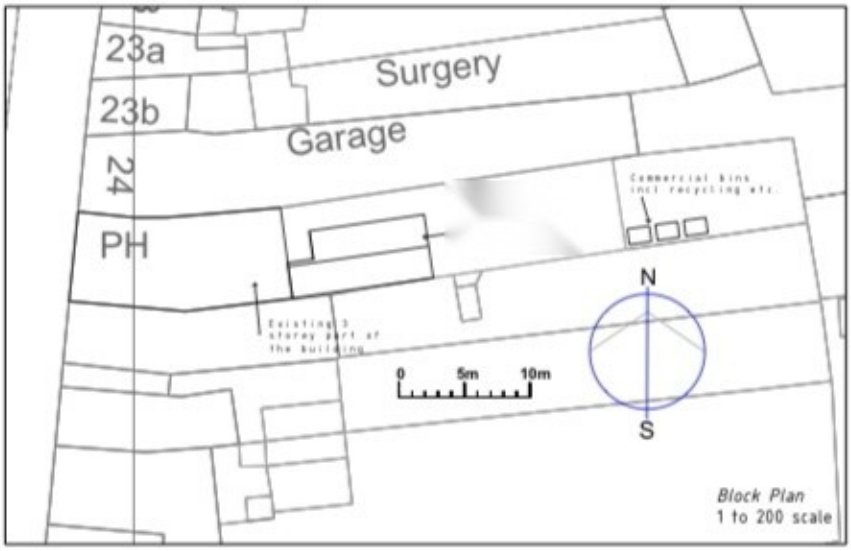

Block Plan
1 to 200 scale

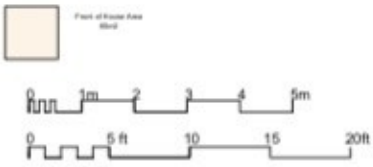

Site Location Plan
1 to 1250 scale

Proposed Sketch Plans
Elevations, Block and Site Location

ALTERATIONS AND EXTENSION
THE CAT INN,
MAIN STREET, EGREMONT
Maq Masi

DRAWING NO. 20.23.02c
SCALE 1:100 @A1
DRAWN BY CW
DRAWING NO. June 2020

WK DESIGN ARCHITECTS