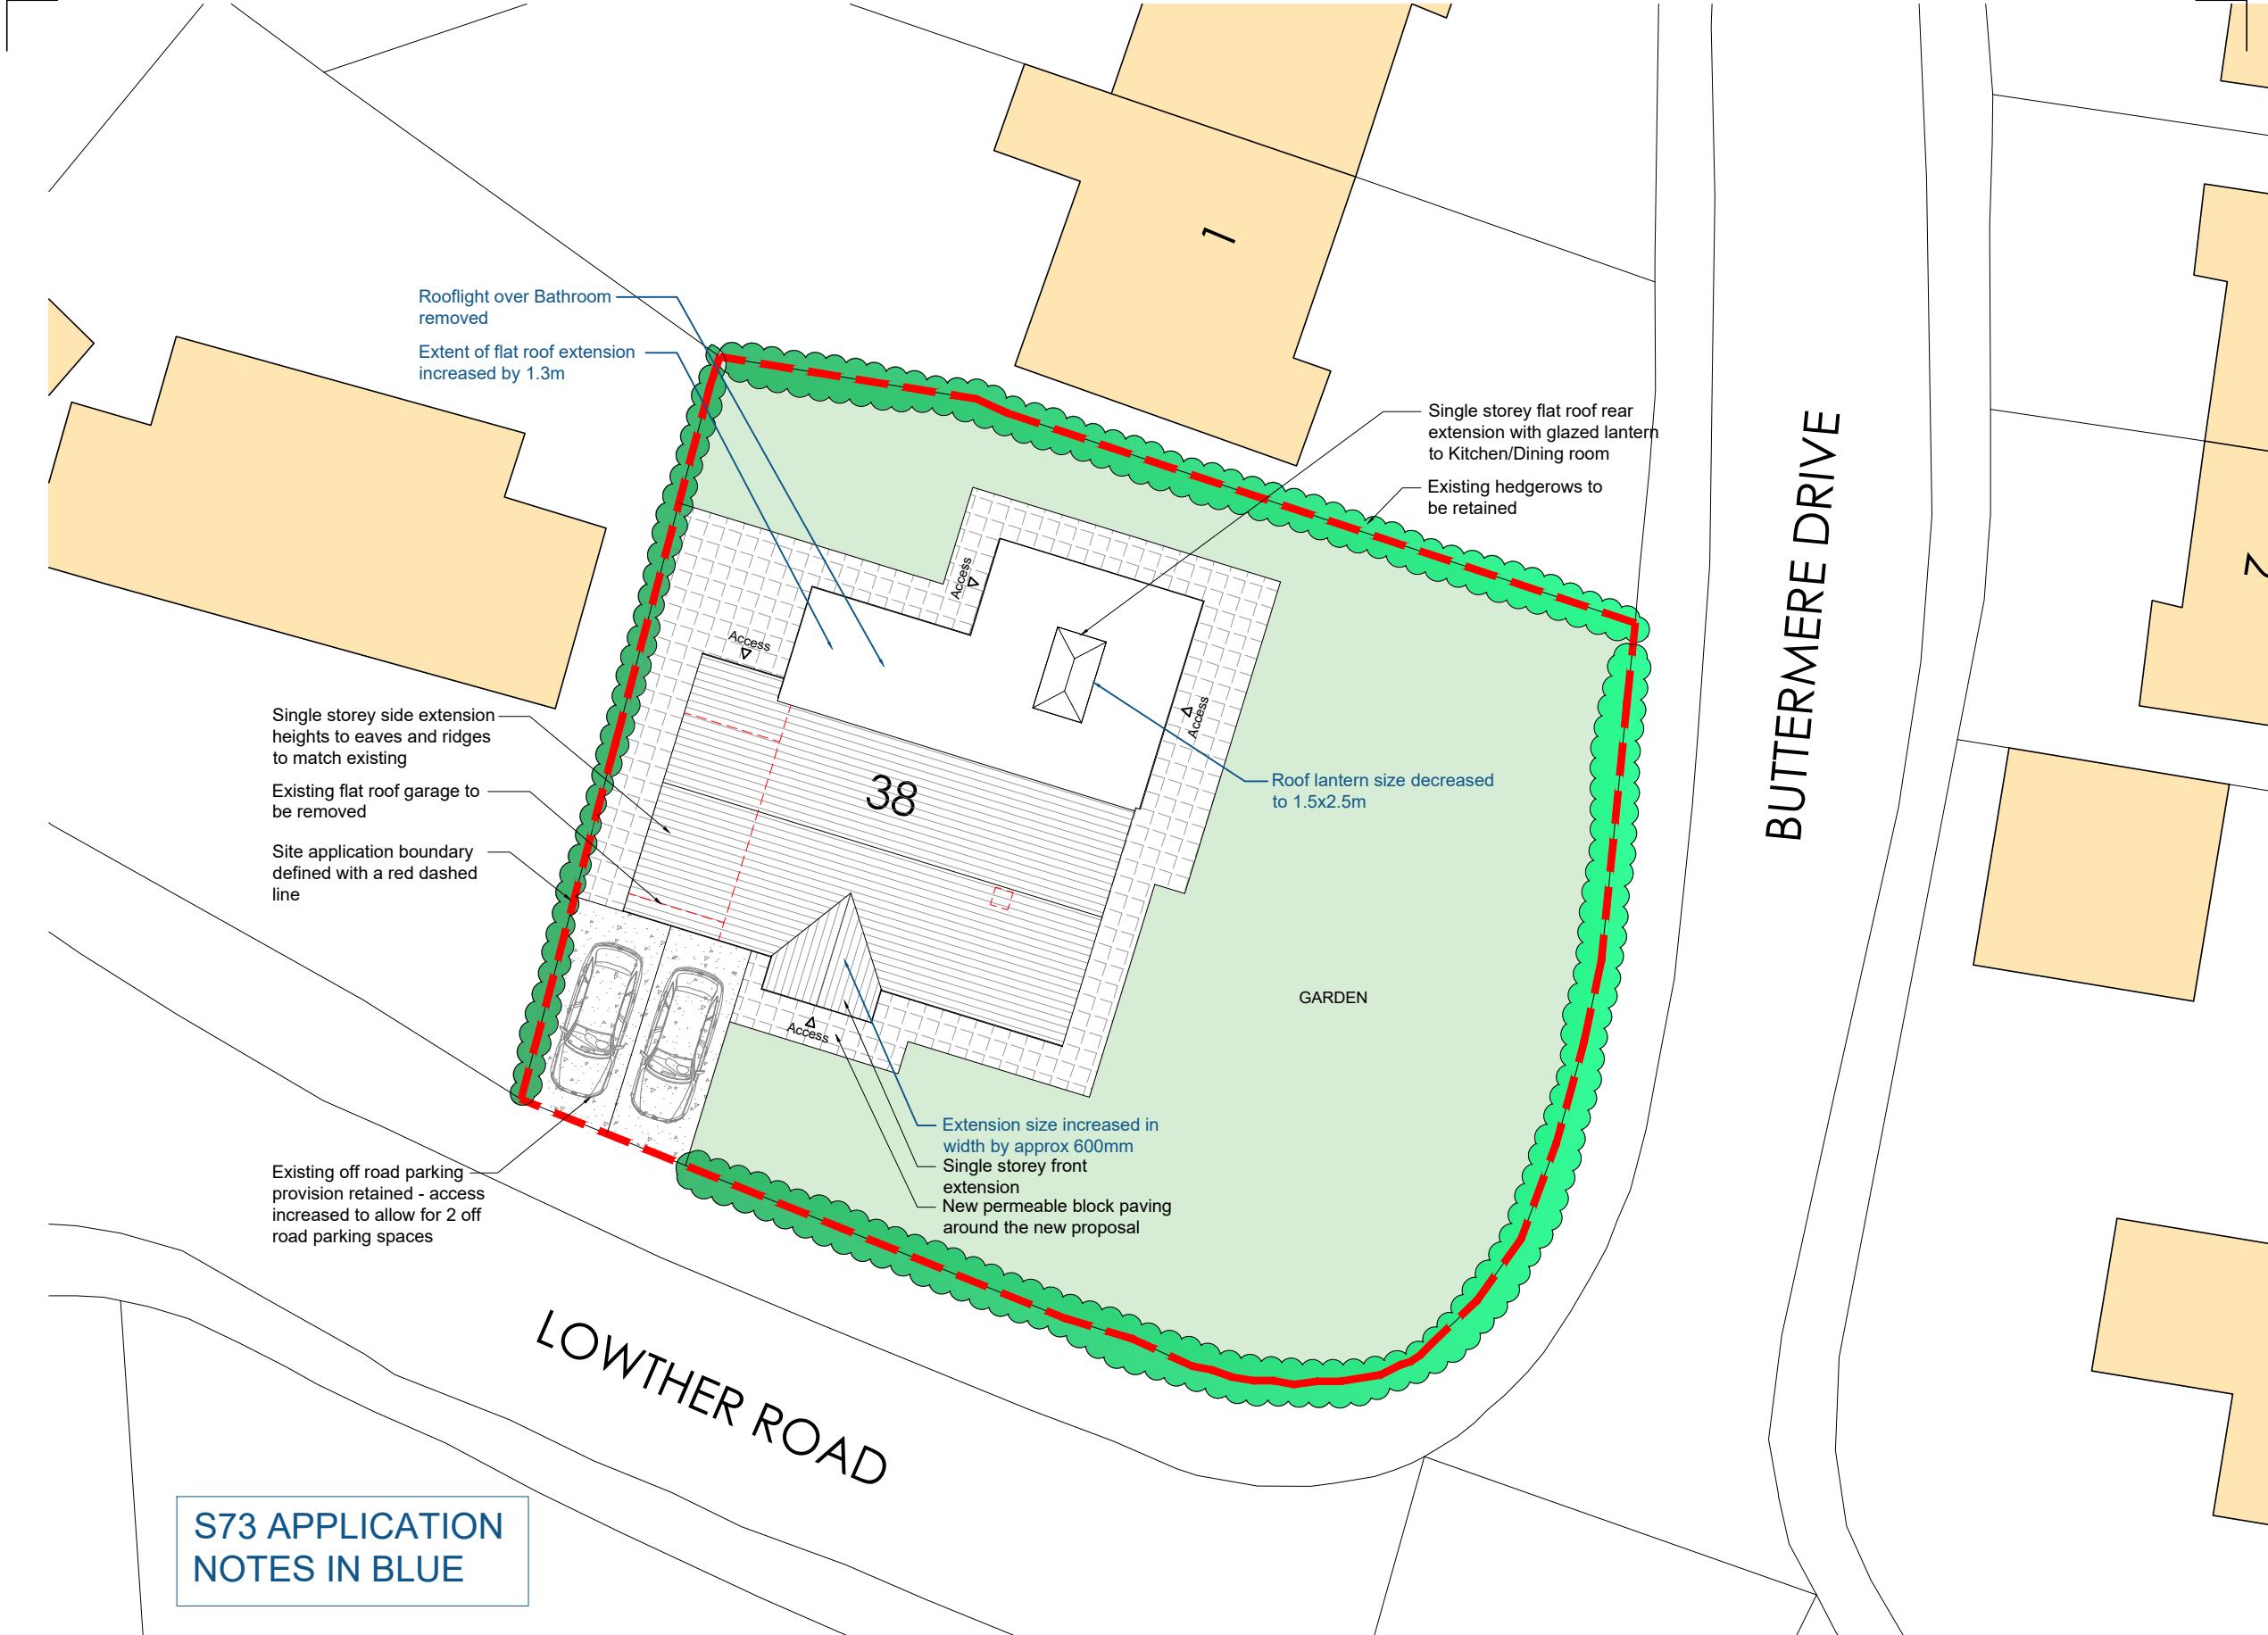


— SITE APPLICATION BOUNDARY

FOX-AD

DRAWING MAYBE SCALED FOR PLANNING PURPOSES ONLY!
ANY DISCREPANCIES TO BE DRAWN TO THE ATTENTION OF FOX-AD LTD
© FOX ARCHITECTURAL DESIGN LTD

Rev.	Date	Description
A	2023-09-28	Additional parking space created
B	2026-10-14	Roof plan updated following design alterations for S73 application

Client:	PETER BATEMAN
Project:	38 LOWTHER ROAD - MILLOM
Title:	PROPOSED SITE PLAN
Scale:	1:200@A3
Date:	AUGUST 2023
Status:	PLANNING
Drawing Reference:	23-28-P-01
Revision:	B

△ PROPOSED SITE PLAN @ 1:200

