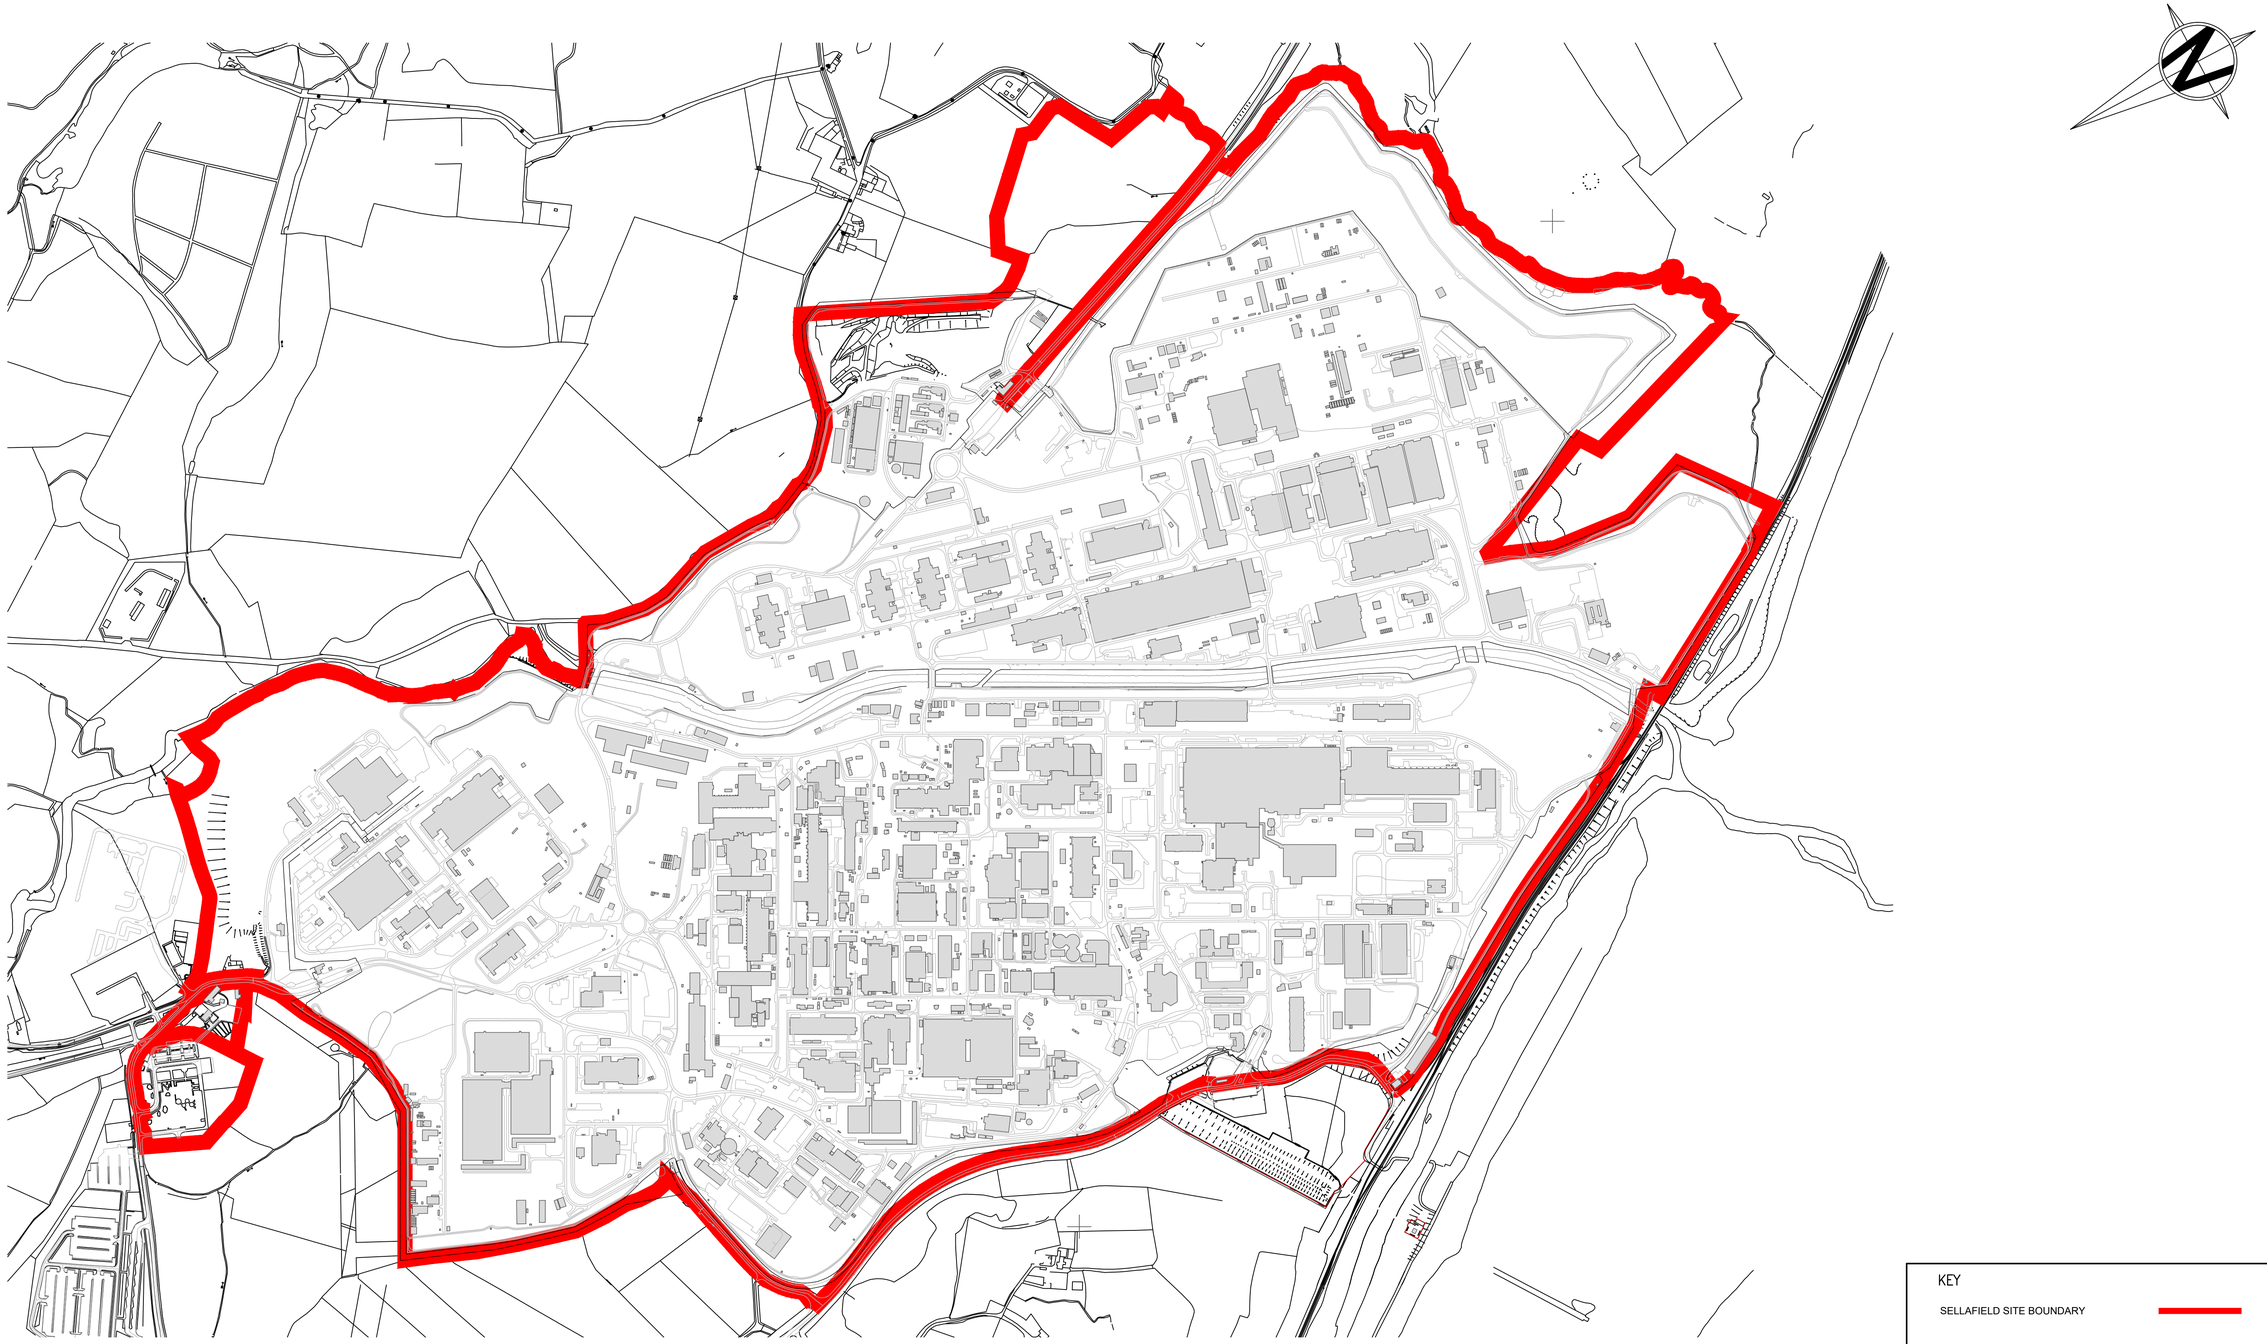

KEY

SELLAFIELD SITE BOUNDARY

Mod. C	Date :	Mod. B	Date :	Mod. A	Date : 25/09/2026
				DEMOLITION PURPOSES ONLY	

	Drawn	Checked	Lvl.	Approved	Drawn	Checked	Lvl.	Approved	Drawn	Checked	Lvl.	Approved
Name												
Signature												

Security Class

Copyright NDA 2025. Permission to copy, or use the information for any other purpose, should be sought from Sellafield Ltd.

Project No.	PLC\BCC\2451
Building No.	
Site/Location	SELLAFIELD
Department	DEVELOPMENT CONTROL
Discipline/Type	P01
Designer	SELLAFIELD LTD.
Scale	1:5000 @ A1
Contract No.	–
Drawing/CM Category	GEN

Sellafield Ltd
Hinton House, Birchwood Park Avenue
Risley, Warrington
WA3 6GR

System No.	–	Clients Drg. No.	–
Plant Area	–	Clients Proj. No.	–
Plant Title	–		
Plant Item No.	–		

SITE LOCATION PLAN

PLC\BCC\2451

Drg. No. 1 BE 3108855

Mod. A

Security Class

71F002_N. AutoCAD. 07.16