


2 Cross Street

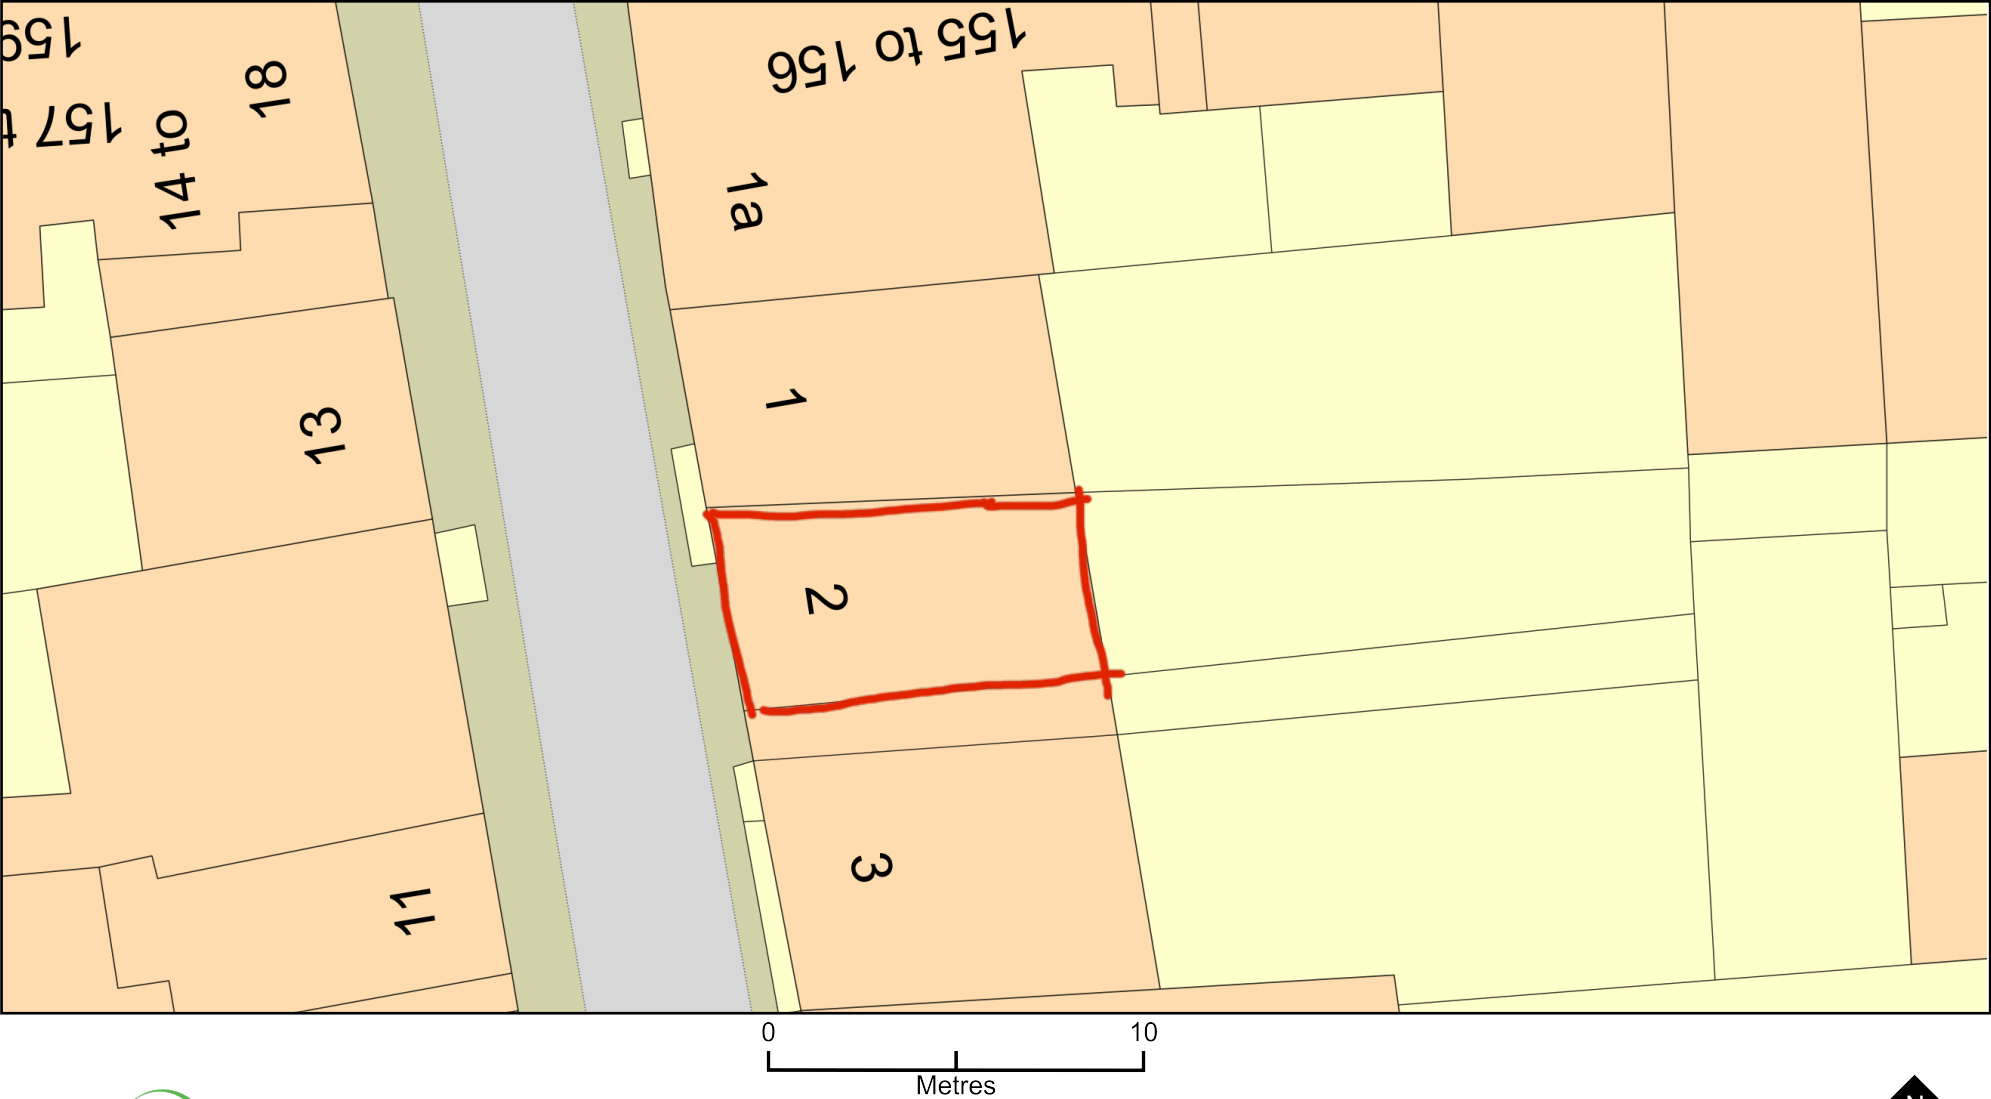

Plan Produced for: Terance McDuff

Date Produced: 24 Jul 2026

Plan Reference Number: TQRQM26205195646468

Scale: 1:200 @ A4

© Crown copyright and database rights 2025 OS 100042766