
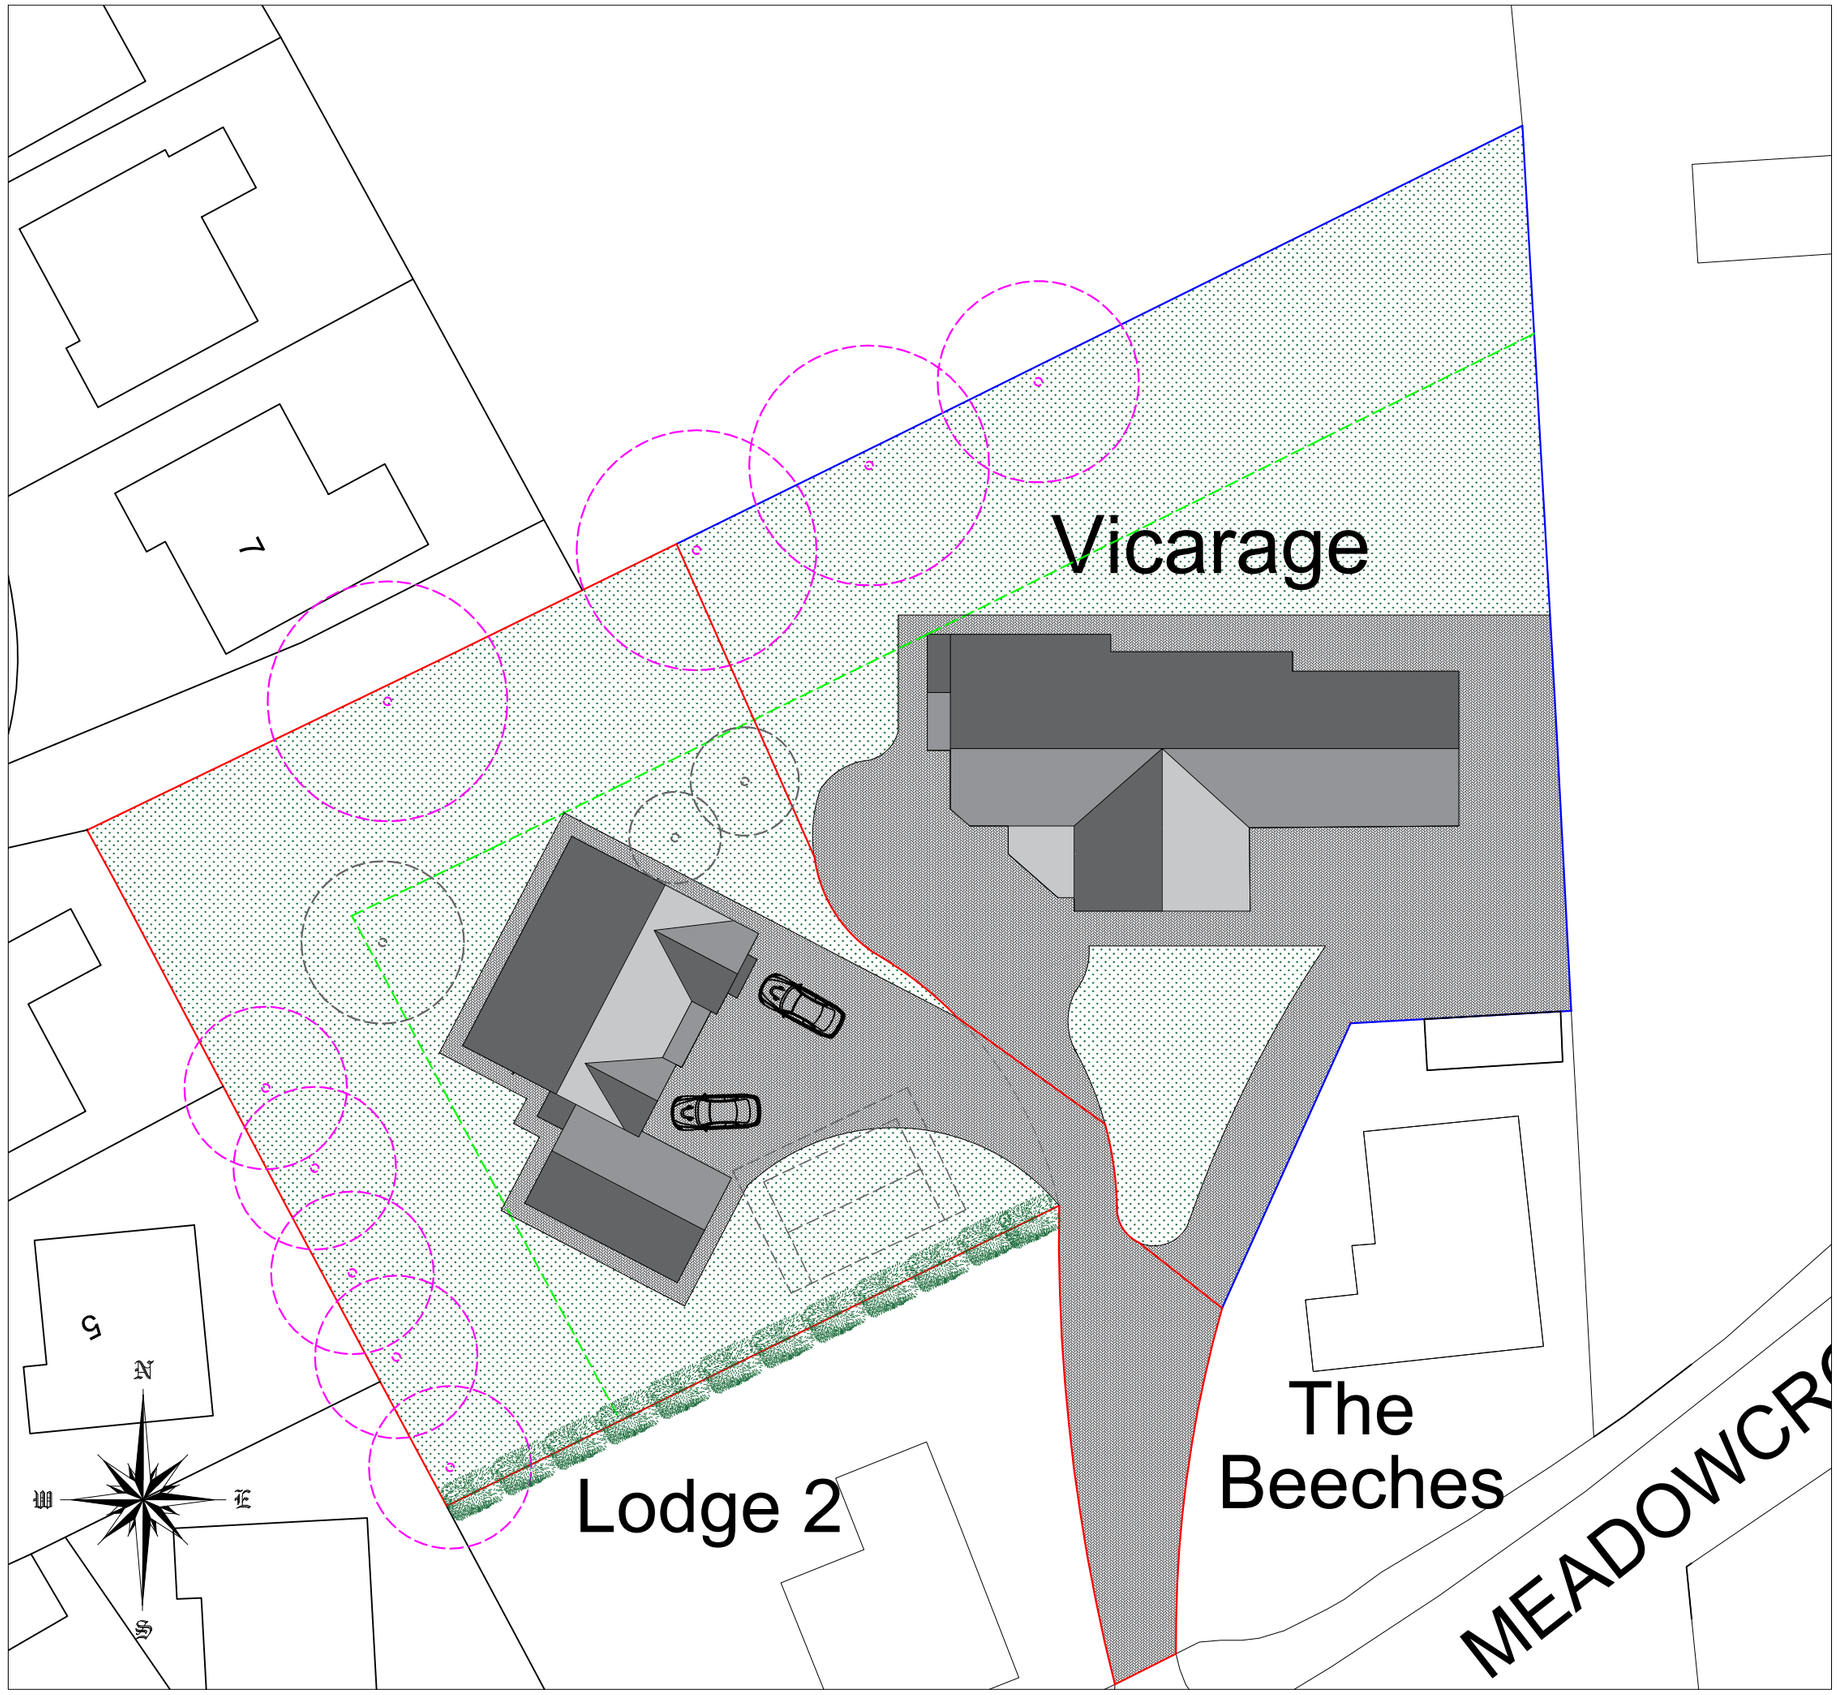


Block Plan 1/500

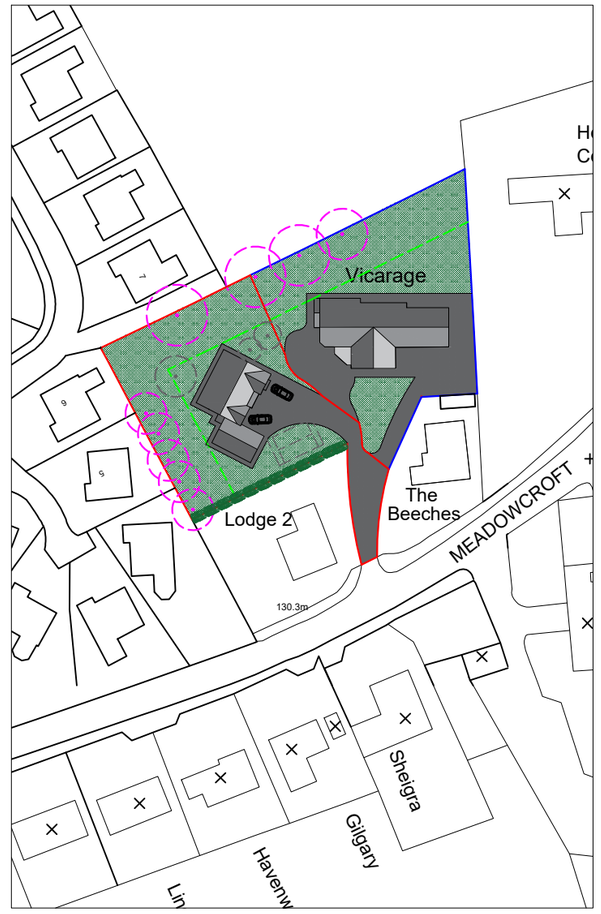

Site Plan 1/1250

- Viewing Splay - Existing Private Road
- Large Comfier tree to be removed
- TPO Trees
- TPO Boundary
- Proposed Plot Site Boundary
- Ownership Site Boundary

Hard Standing Areas

Grassed Areas

Address	The Old Vicarage, Frizington, Cumbria, CA26 3SU		
Project	Proposed Single Detached Dwelling Existing Site & Proposed Block Plan		
Ref	TOV-BM-001	Rev	-
Scale	1/500-1250	Date	10th Oct 2026
Client	Mr & Mrs Macleod		Paper Size A3