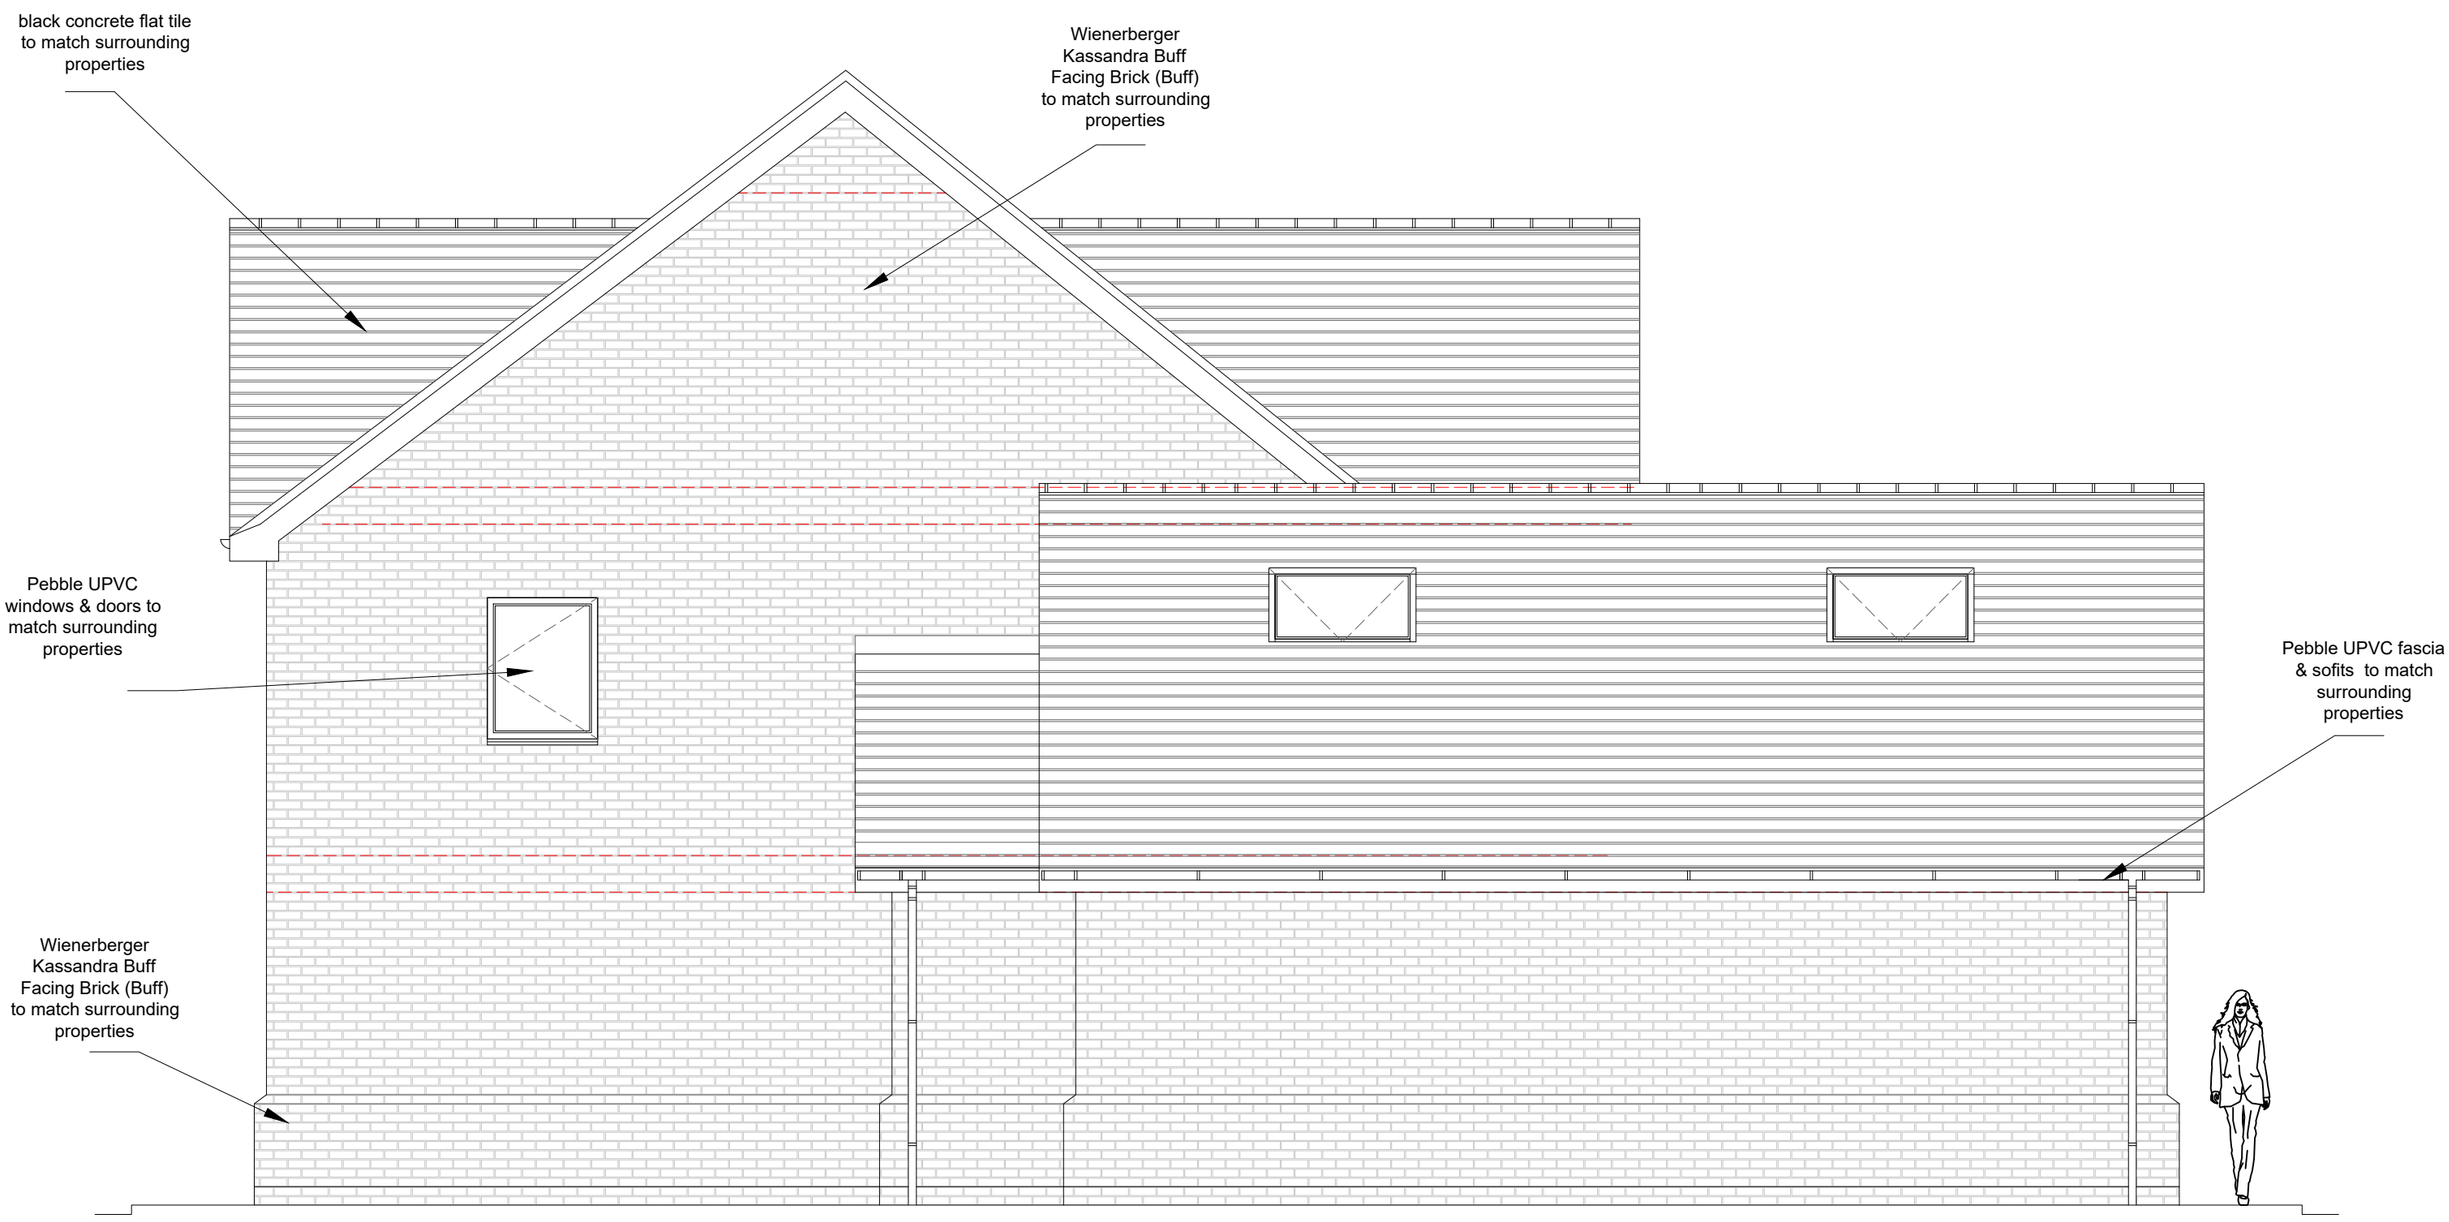


Proposed South Elevation

Address	**The Old Vicarage, Frizington, Cumbria, CA26 3SU**		
Project	**Proposed Single Detached Dwelling Proposed South Elevation Plans**		
Ref	**TOV-BM-004**	**Rev**	**-**
Scale	**1/50**	**Date**	**10th Oct 2026**
Client	**Mr & Mrs Macleod**		**Paper Size A3**