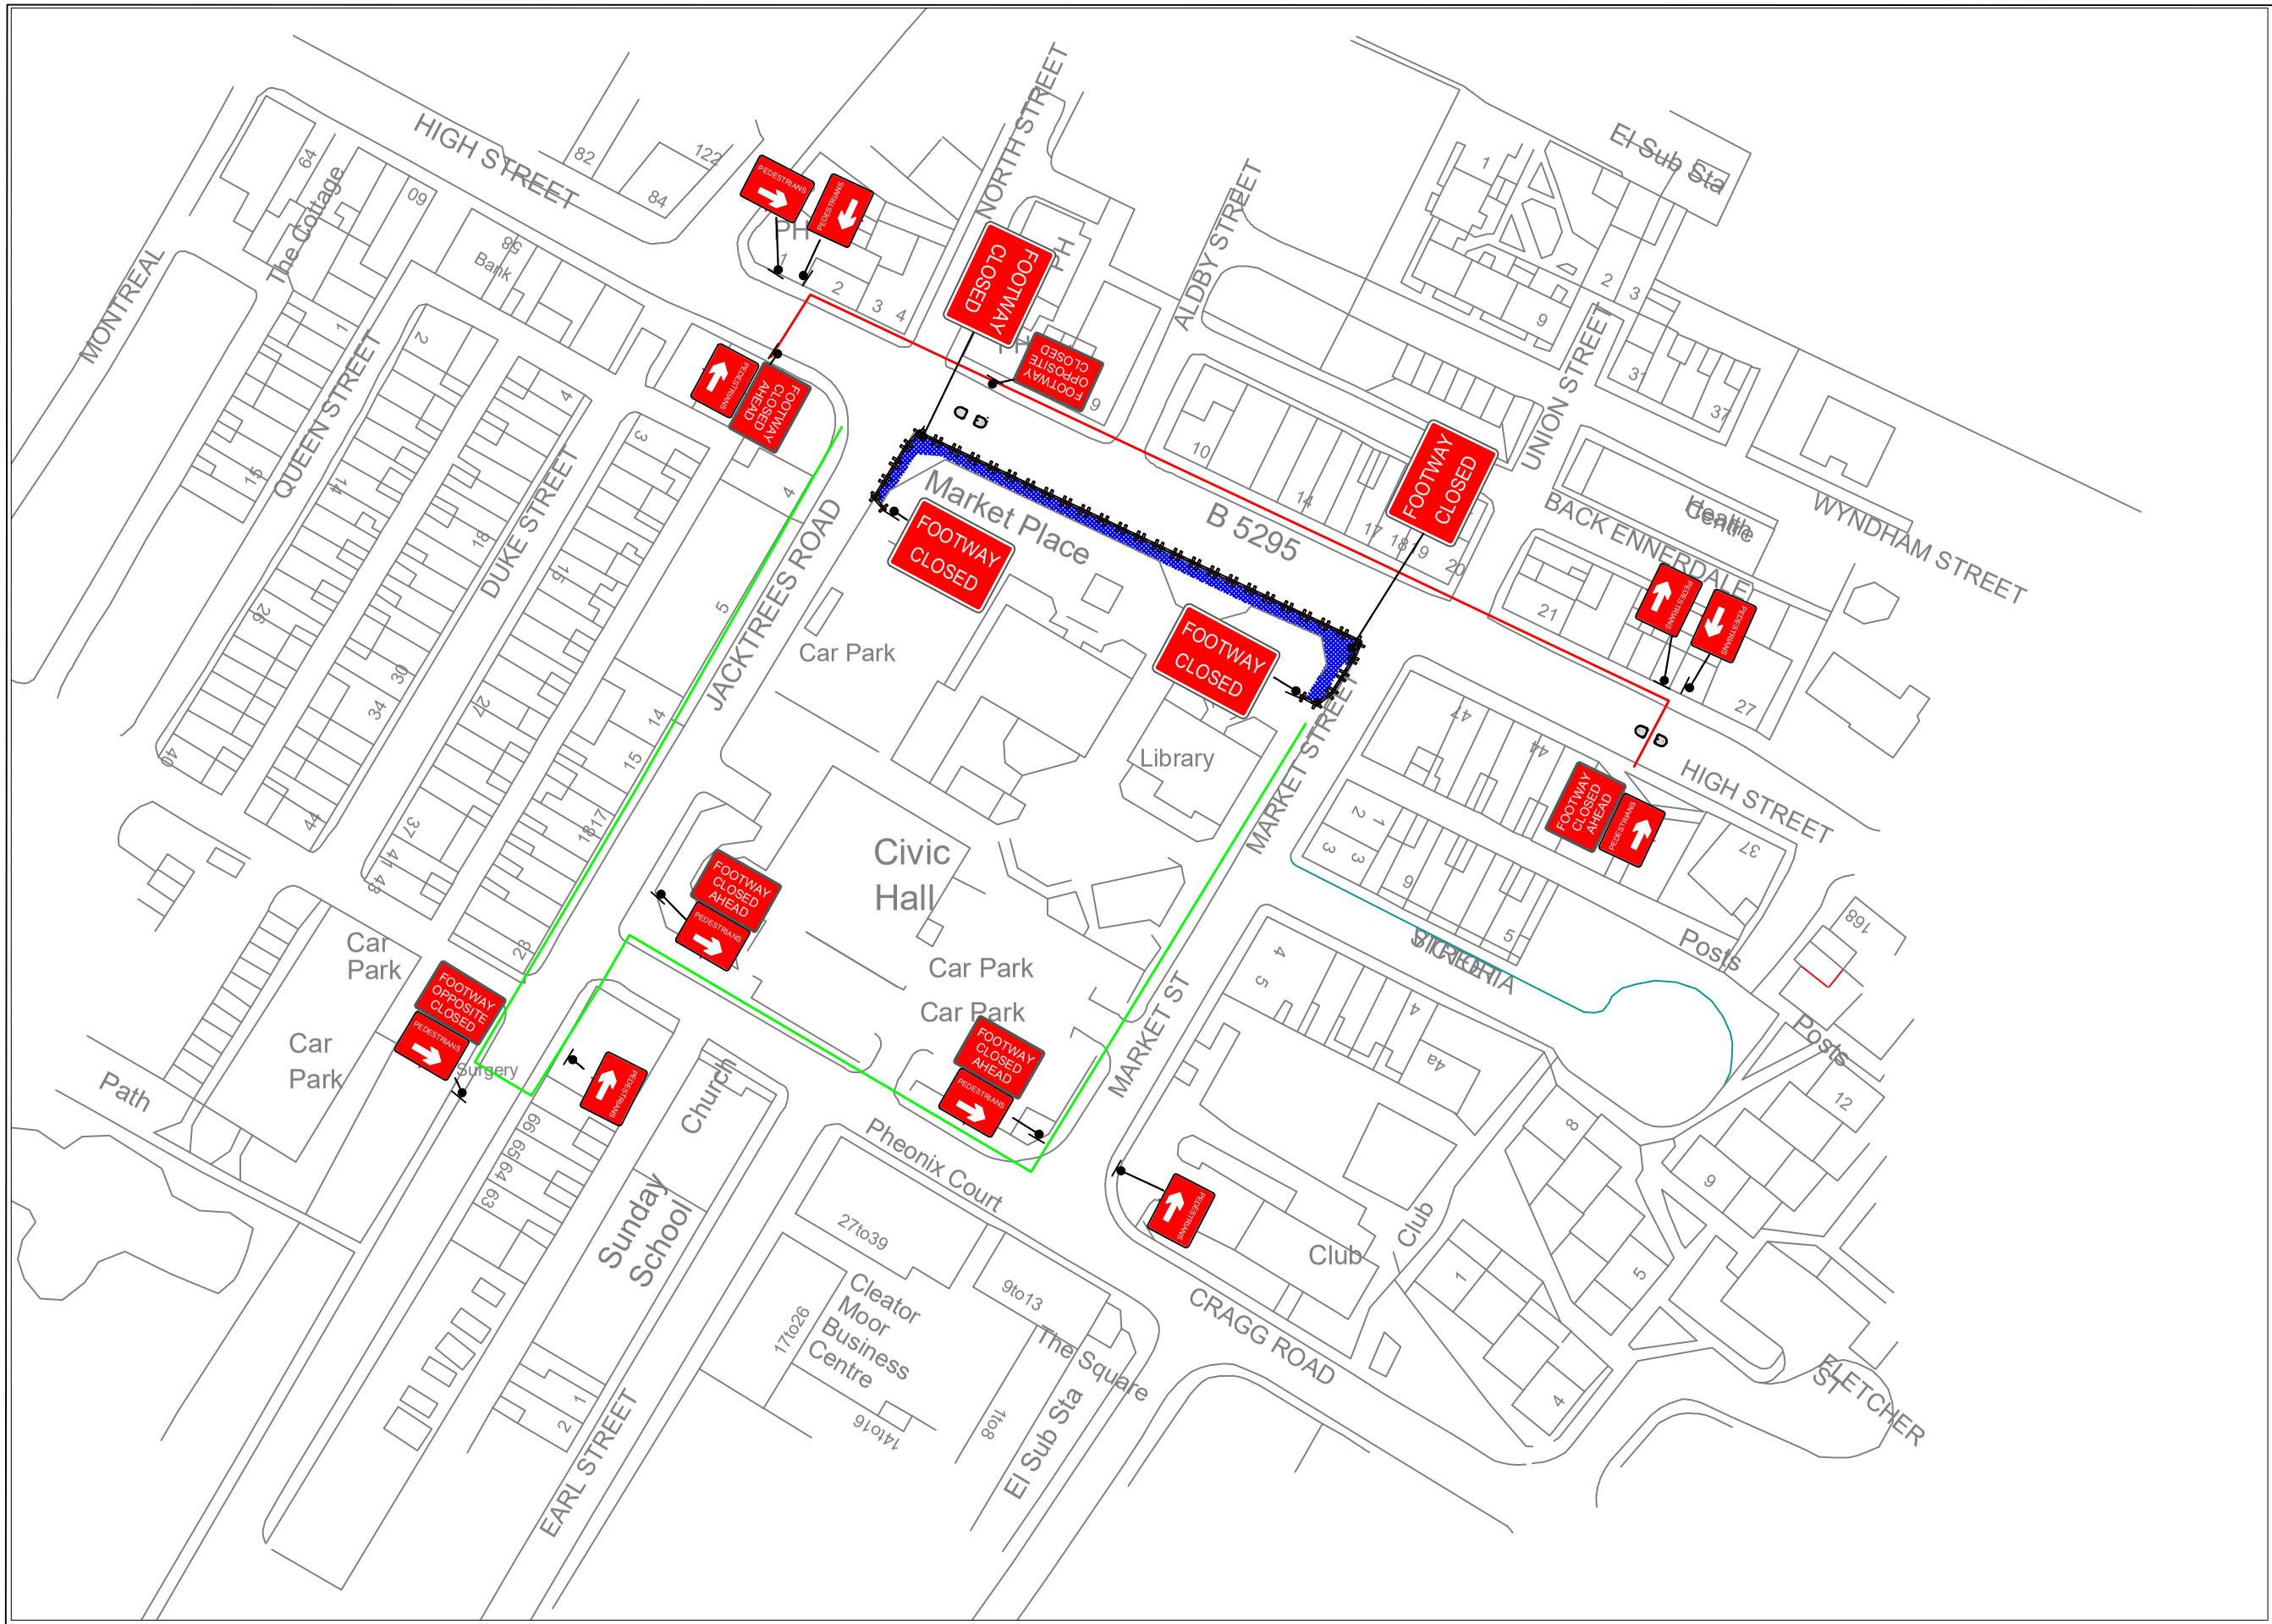

KEY

- Traffic sign
- Traffic cone/cylinder
- Pedestrian barrier
- Traffic signals
- Work area
- Pedestrian route
- Pedestrian route

Notes

THIS DRAWING MAY BE USED ONLY FORTHE PURPOSE INTENDED AND ONLY AS A GUIDE FOR THE INSTALLATION OF TEMP TRAFFIC MANAGEMENT ALL WORKS ARE TO BE INSTALLED AS PER THE STANDARDS FOR CONDUCTING WORKS ON CARRAIGEWAYS IN ACCORDANCE WITH CHAPTER 8 OF THE TRAFFIC SIGNS MANUAL AND THE STREET WORKS CODE OF PRACTICE.
ALL DIMENSIONS SHOWN ON THIS DRAWING ARE IN METRES AND ARE NOT ALWAYS DRAWN TO SCALE SO THE TM FOREMAN AND CREW SHOULD ENSURE THEY PLACE SIGNS ACCORDINGLEY.

REFERENCE DOCUMENTS:

1- CHAPTER 8 (TRAFFIC SIGNS MANUAL PART 1 & 2 2009
2- STREET WORKS CODE OF PRACTICE (RED BOOK v3)
3- INTRODUCTION TO PORTABLE TRAFFIC SIGNALS
4- INTERIM ADVICE NOTES 150_12, 150_1 &163_INNOVATIVE ENTRY TAPER

WORKS ACCESS POINTS WILL NOT BE DETAILED ON THIS DRAWING AND WILL BE AGREED ON SITE WITH THE TM CREW AND CLIENT UPON / PRIOR TO INSTALLATION
IF THE WORKS ACCESS IS REQUIRED AND FALLS WITHIN THE BUFFER ZONE OR WORKING AREA REFER TO KEY DRAWING HSD_01_KEY
WHERE EVER POSSIBLE A WORK FORCE IN ROAD SIGN SHOULD BE USED FOR THE INSTALLATION, REMOVAL AND MAINTENACE OF TEMPORARY TRAFFIC MANAGEMENT FOR HIGH SPEED WORKS VMS SIGNS SHOULD ALSO BE UTILISED.
SAFETY ZONES SHOULD BE MAINTAINED AND KEPT FREE OF ANY PLANT EQUIPMENT AND SHOULD ONLY BE ENTERED FOR INSTALLATION, MAINTAINING & REMOVAL
SPECIAL SIGNS AND DIVERSIONS SHOULD BE PLACED ON SITE BY THE TM CREW'S OWN INNITIATIVE AND ENSURING THEY ARE VISIBLE AND DO NOT OBSTRUCT FOOTWAYS CYCLE ROUTES ETC
AMMEDMENTS TO THE DRAWINGS SHOULD BE DISCUSSED WITH THE AUTHOR TO ENSURE IT COMPLIES WITH LEGAL REQUIREMENTS AND THE STANDARDS

ANY ISSUES CONTACT YOUR SUPERVISOR

BY ACCEPTING THIS PROJECT DRAWING YOU ARE CONFIRMING YOUR DUTIES AS A CLIENT UNDER CDM TO ENSURE THAT SUITABLE MANAGEMENT ARRANGEMENTS ARE MADE FOR THIS PROJECT.

Roadsafe
Traffic Management North West Ltd.

Client	Drawn By: P.Connor	Project: Cleator Moor	DATE 17th Jun 2026
	Checked By: M.Doughty	Title: Footway closure	SCALE NTS
	DIMENSIONS:- Metres	Jacktrees Road Cleator Moor, CA25 5AU	DRAWING No. RTM-PC 1425