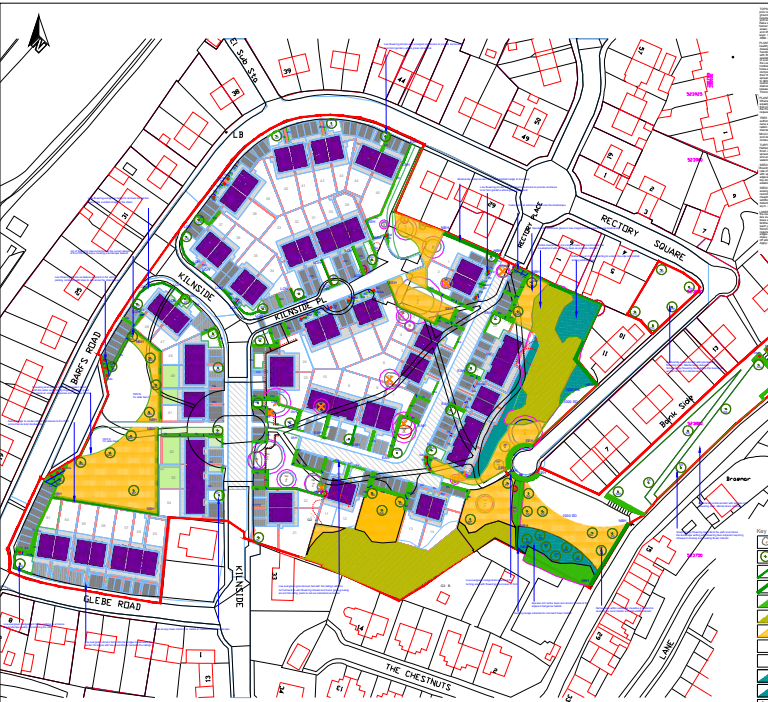

Westwood
LANDSCAPE DESIGN

Chartered Landscape Architects

Home Group

Barfs Road Distington

Landscape Plan

DRAWING NUMBER: WWL-01

DATE: 06.08.26

SCALE: 1:500 @ A0