NOTES.

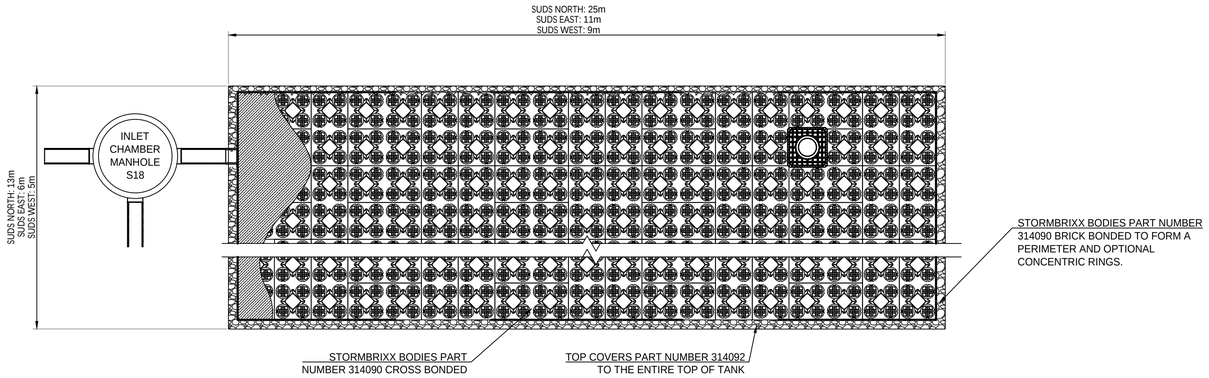

UNDERGROUND STORAGE WITH INFILTRATION PLAN

SCALE 1:50

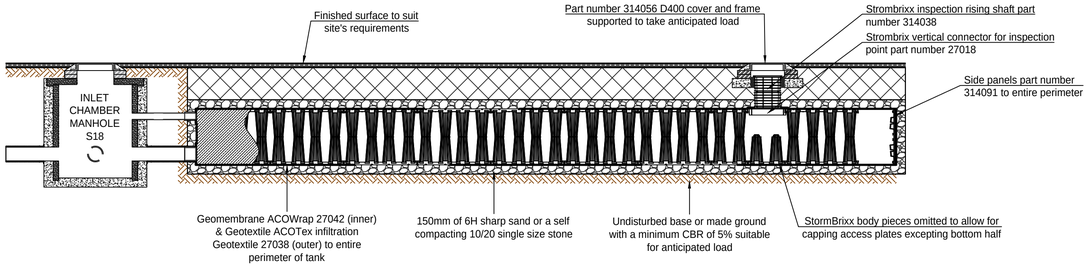

UNDERGROUND STORAGE WITH INFILTRATION ELEVATION

SCALE 1:50

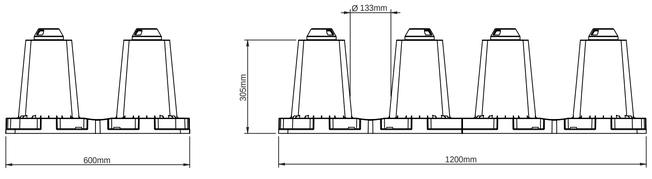

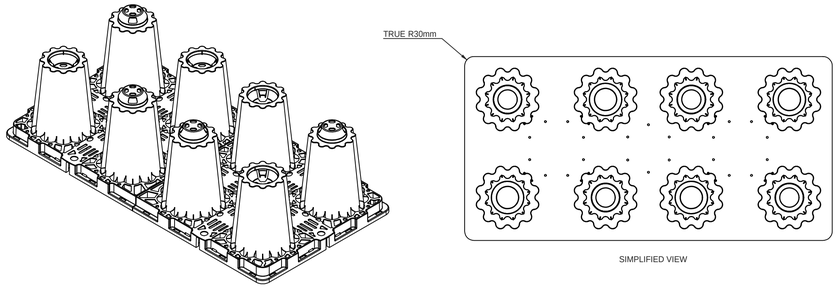

1200 x 600
ACO STORMBRIXX TANK PIECE
SCALE 1:10

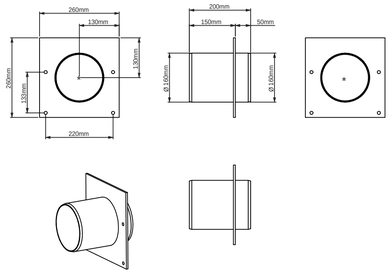

STORMBRIXX 160
INLET CONNECTOR
SCALE 1:10

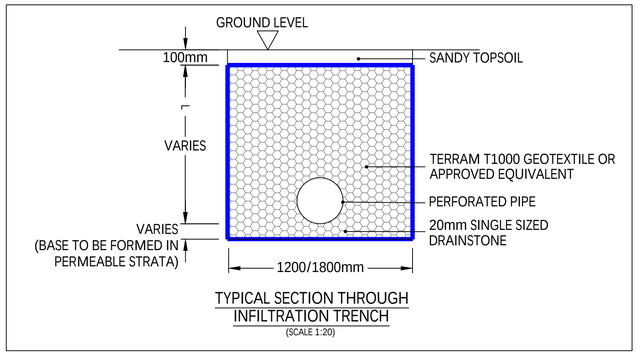

TYPICAL SECTION THROUGH
INFILTRATION TRENCH
(SCALE 1:20)

0 1m 2m 3m 4m 5m
Scale 1:50

0 200 400 600 800 1000mm 2000mm
Scale 1:20

0 100mm 500mm 1000mm
Scale 1:10

© Asher Associates

Rev.	Amendment	By	Checked	Approved	Date
	PLANNING APPLICATION				
	Status	Appd.	Date		

Client: KCS AGRICULTURAL LTD

Project: NORTH PARK RHEDA, PHASE 2

Title: DRAINAGE DETAILS

Drawn	Date	Checked	Date	Approved	Date
ROM	27.05.24	WAM	27.05.24	WAM	27.05.24

Scales: 1:10, 1:20, 1:50 @A1

Job No.: AA7281

Client Drawing No.:

Rev.:

Drawing No.: AA7281/EW/10

asher ASSOCIATES
CIVIL ENGINEERS
STRUCTURAL ENGINEERS
PROJECT MANAGERS
32 George Street, Dumfries DG1 1EH
Tel 01387 250644 www.asherassociates.co.uk