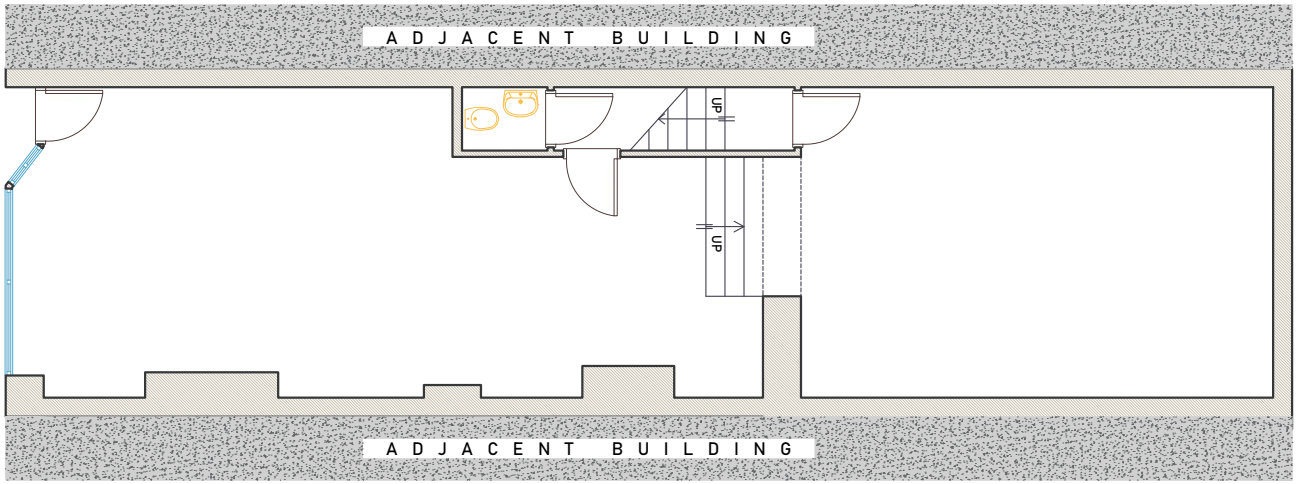

EXISTING GROUND FLOOR PLAN

The upper floors are used as houses and there is no rear entrance.
There will be a separate entrance from the shop on the front elevation.

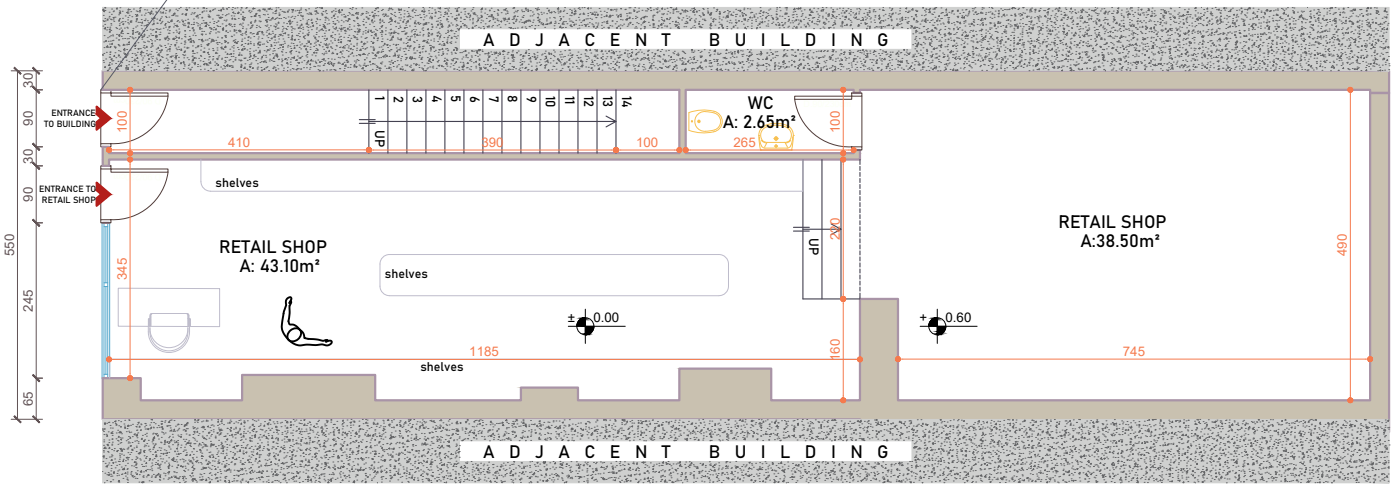

PROPOSED GROUND FLOOR PLAN

0 5 10 15 20

EXISTING AND PROPOSED GROUND FLOOR PLAN

/scale 1:100/

mold+ designlab

MOLD ARCHITECTURAL DESIGN RESEARCH LAB.

Newcastle Brunch:
37 Side, 2nd Floor,
Newcastle Upon Tyne, NE13JE

Liverpool Brunch:
33 Princess Avenue, 3rd Floor,
Liverpool, L82UP

T. : +4407864642142
E. : info@moldconsultacy.co.uk
W. : www.moldconsultacny.co.uk

CLIENT
-

PROJECT
28 DUKE STREET, CA28 7EU
WHITEHAVEN, CUMBRIA UK

DRAWN BY
M.BURAK TOSUN
DILARA EFE

DATE
11/05/2022

NOTES

A1.0