THIS DRAWING REMAINS THE PROPERTY OF **AVRENIM** AND MUST NOT BE REPRODUCED, COPIED, OR HANDED OVER TO A THIRD PARTY WITHOUT PRIOR WRITTEN CONSENT. UNCONTROLLED COPY IF PRINTED

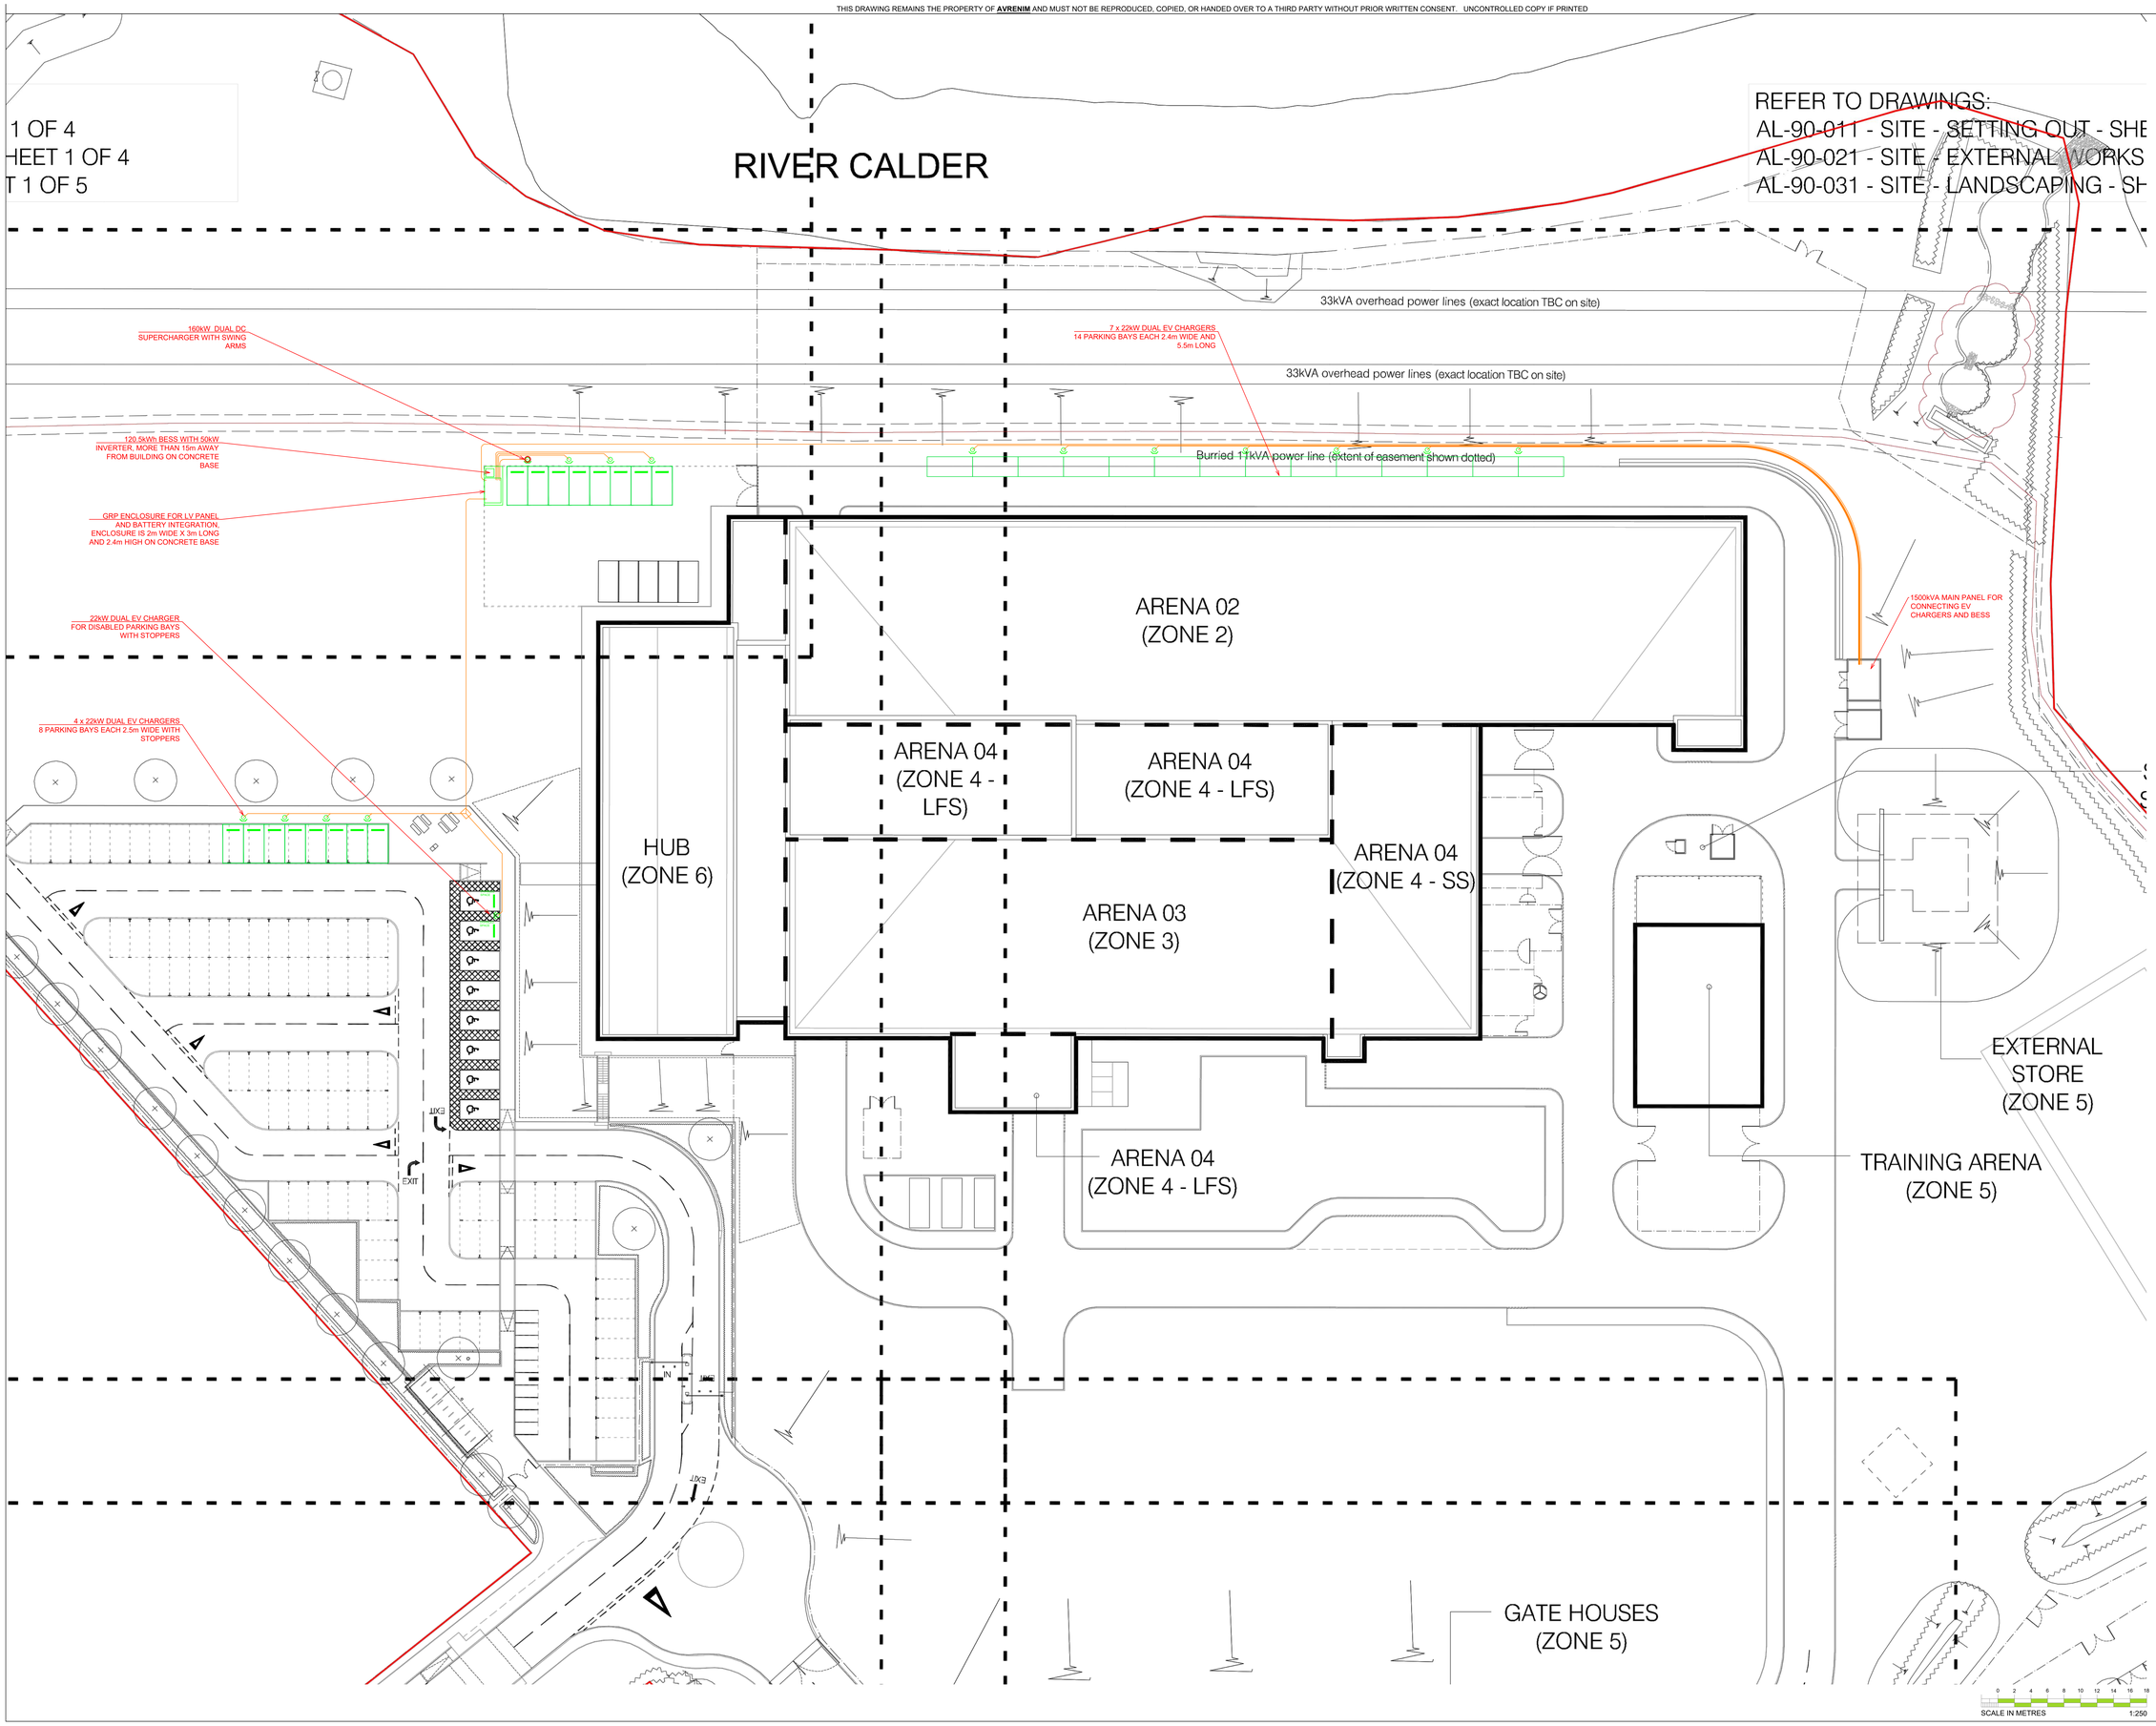

HEALTH AND SAFETY INFORMATION

ALL WORKS SHALL BE CARRIED OUT BY COMPETENT PEOPLE. IN ADDITION TO THE HAZARDS NORMALLY ASSOCIATED WITH THE TYPES OF WORK DETAILED ON THIS DRAWING, THE DESIGNERS HAVE REVIEWED THE H&S RISKS AND DEVELOPED A DESIGNERS RISK ASSESSMENT. THE CONTRACTOR SHALL REFER TO THE CONSTRUCTION PHASE PLAN AND ADOPT THE H&S AND DESIGNERS RISK ASSESSMENT FINDINGS IN THE DEVELOPMENT OF THEIR RAMS, BEFORE UNDERTAKING ANY WORKS.

ISSUED FOR STAGE APPROVAL

PLANNING DRAWING

NOTES

15 NUMBER MAXI CHARGERS ULTRA (2x22kW) ARE PROPOSED, 4 FOR VISITORS AND 1 FOR DISABLED PARKING. 10 CHARGERS ARE LOCATED BACK OF HOUSE FOR FLEET VEHICLES.
1 NUMBER MAXI CHARGER DC (160kW, DUAL OUTLETS) WITH SWING ARMS IS LOCATED BACK OF HOUSE FOR RAPID CHARGING OF FLEET VEHICLES.
1 NUMBER 120kWh BESS WITH 50kW INVERTER LOCATED NEXT TO LV PANEL IN GRP ENCLOSURE

BURIED POWER CABLES

REV	DATE	DESCRIPTION	DRN	CAD QA	CHK	APP
C1	25/02/26	PLANNING ISSUE	NT	-	JH	AN

avrenim

Avrenim Group Ltd
Estates House
50A Prescot Street
Liverpool L7 8YE
avrenim.co.uk

PROJECT: CNC GRIFFIN PARK
TITLE: EV CHARGERS LAYOUT, BESS AND GRP

DATE	25.02.26	SCALE	1:250	SHEET	A0	AG
STAGE APPROVAL				STATUS: S4	STAGE: 4	REV: C1

DRG-NUMBER: 52602-AES-SW-00-DR-E-6201