ISO A1 - 594mmx841mm

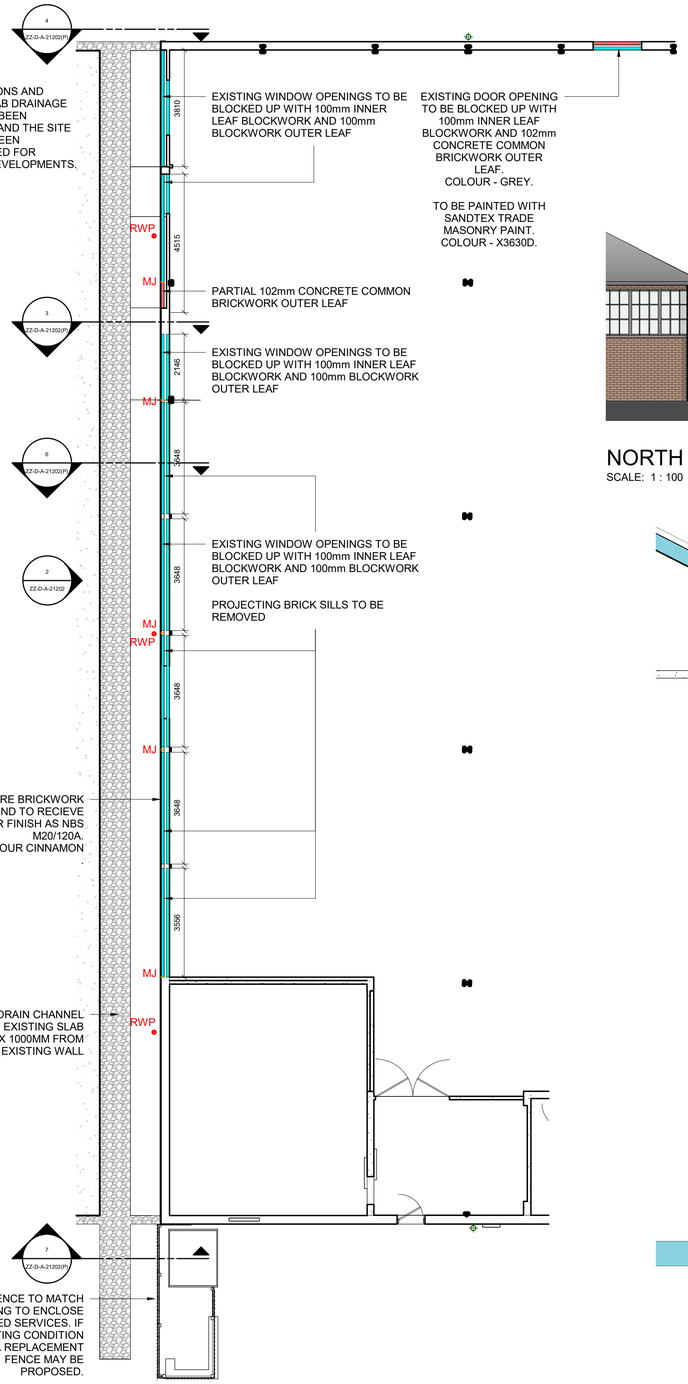

PROPOSED SETTING OUT PLAN A

SCALE: 1 : 100

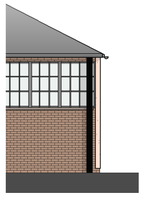

NORTH ELEV.

SCALE: 1 : 100

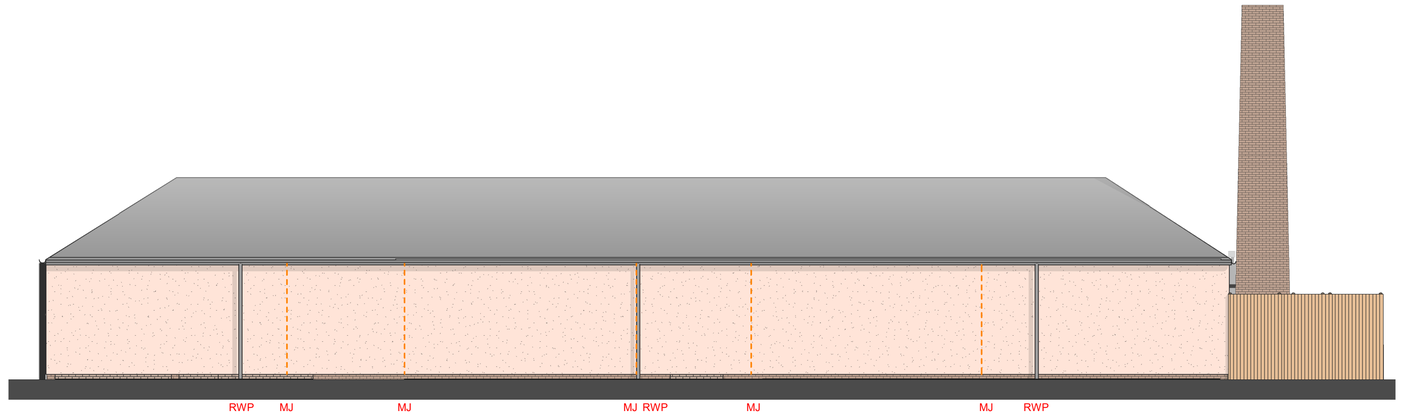

PROPOSED WEST ELEVATION

SCALE: 1 : 100

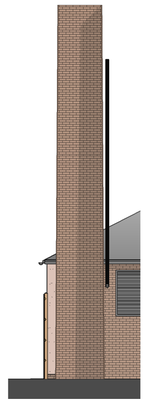

SOUTH ELEV.

SCALE: 1 : 100

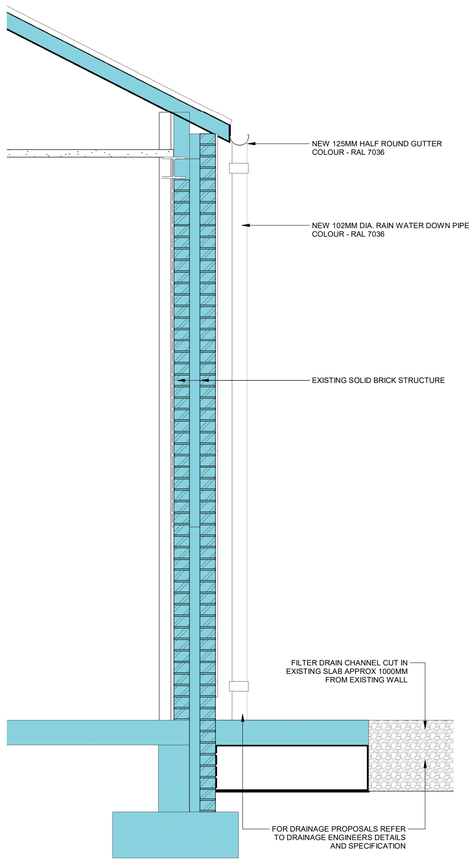

SECTION A - TYPICAL WALL SECTION

SCALE: 1 : 20

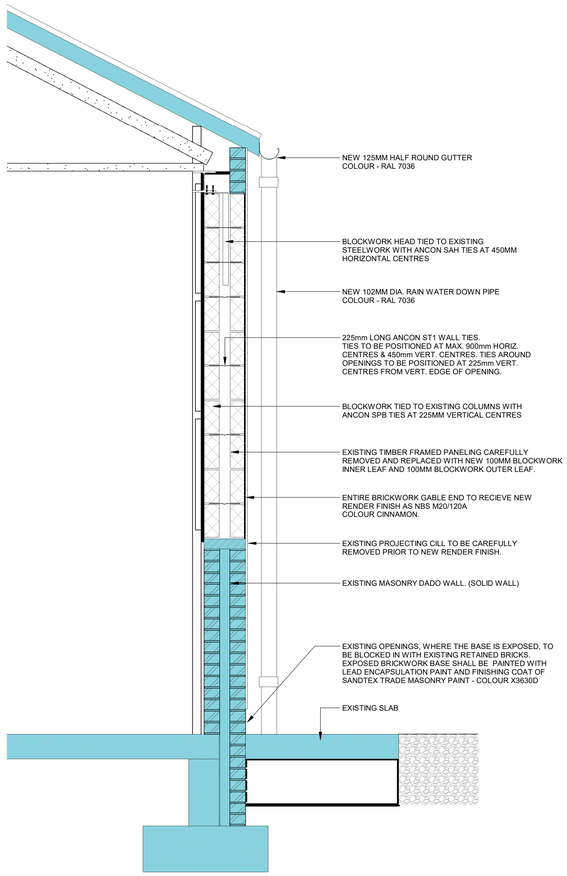

SECTION B - TYPICAL INFILL SECTION

SCALE: 1 : 20

PROPOSED RENDER

K REND - COLOUR CINNAMON

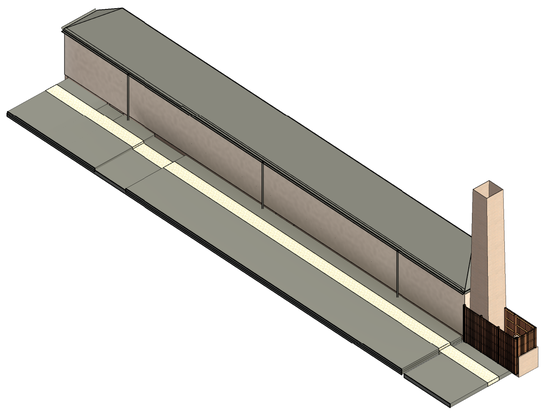

3D - NEW GABLE WALL

This drawing has been prepared solely for the use of CUMBERLAND COUNCIL and there are no representations of any kind made by NORR Consultants Limited to any party with whom NORR Consultants Limited has not entered into a contract

This drawing must not be used, reproduced or revised without written permission.

This drawing shall not be used for construction purposes until a"Ax - APPROVED FOR STAGE x" status appears under the Sheet Status.

Constructors must only work to figured dimensions which are to be checked on site. Do not scale from hard copy drawings.

DATE	REVISION	REV	DR	CH
22.11.24	FIRST ISSUE	P01	LC	PB
09.12.24	TANK BUND WORKS INCLUDED	P02	ST	PB
18.02.25	PROPOSED BRICK ADDED	P03	LC	PB
07.05.25	UPDATED TO PAINTED STRATEGY.	P04	ST	PB
28.07.25	UPDATED TO MSC COMMENTS.	P05	ST	PB
01.08.25	UPDATED TO MSC COMMENTS.	P06	ST	PB

Keyplan

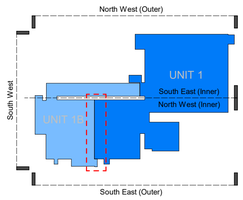

NORR
NORR Consultants Limited.
An Ingenium International Company

Percy House, 8th Floor Percy Street,
Newcastle NE1 4PW
England, UK
norr.com

Cumberland Council

MORGAN SINDALL

AVISON YOUNG

Project CUMBERLAND COUNCIL		Drawing Title WORKS TO FORM NEW GABLE WALL
Project CLEATOR MOOR INNOVATION QUARTER LECONFIELD SITE - UNIT 1		
Drawn ST	Date 20.11.24	Sheet Status PL - FOR PLANNING
Checked PB	Date 20.11.24	Project No. IANC23-0025
Scale As indicated @ A1		Drawing No. LUF-NOR-01-ZZ-D-A-21202(P) — Rev. P06