ISO A1 - 594mmx841mm

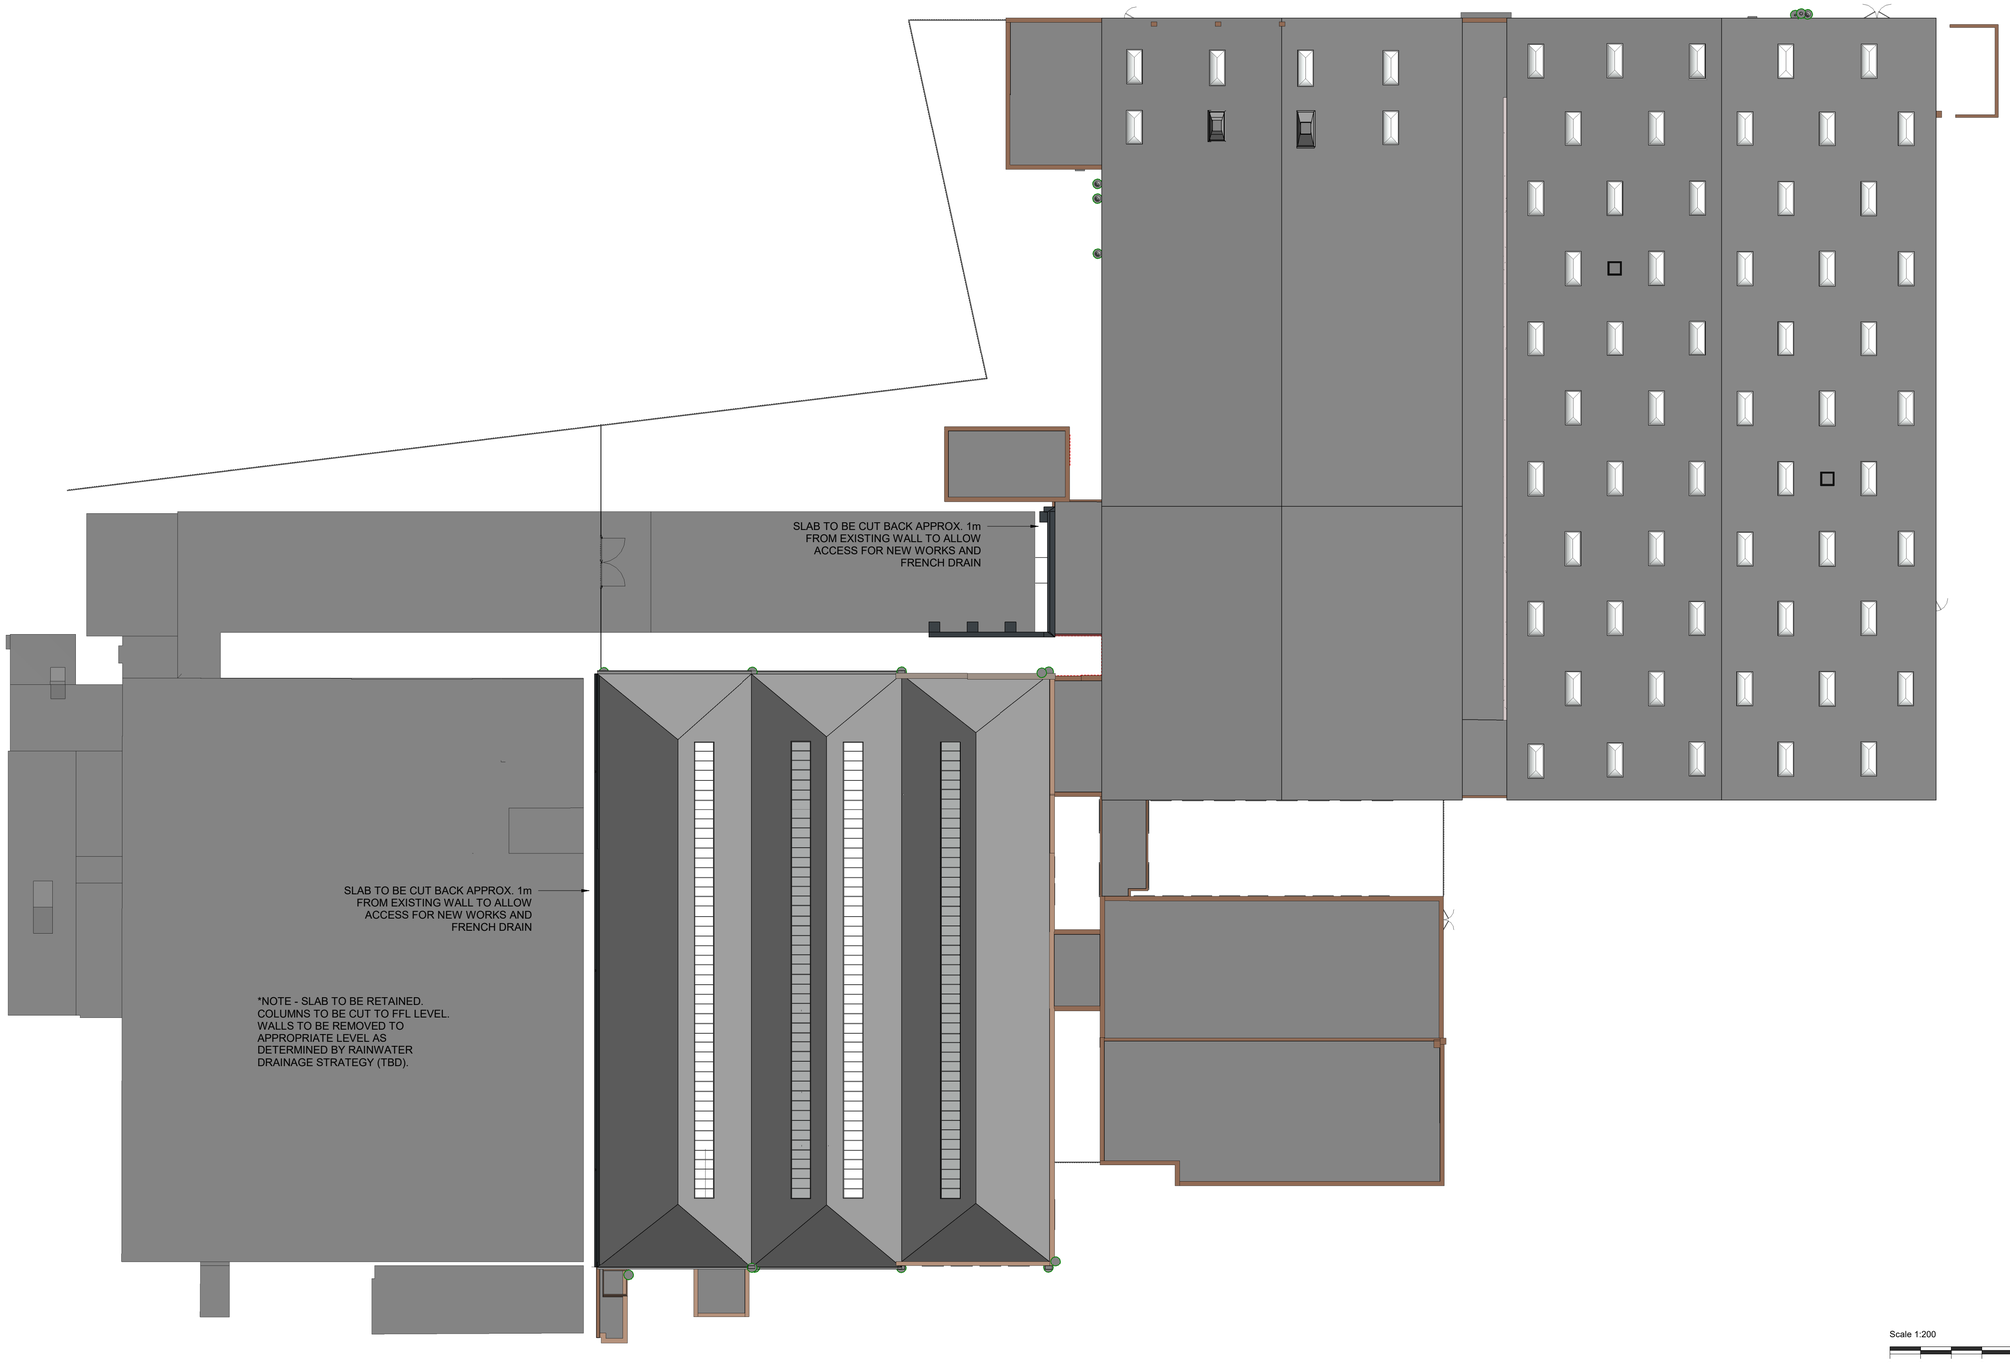

Scale 1:200

0 2 4 6 8 10 20 m

This drawing has been prepared solely for the use of CUMBERLAND COUNCIL and there are no representations of any kind made by NORR Consultants Limited to any party with whom NORR Consultants Limited has not entered into a contract

This drawing must not be used, reproduced or revised without written permission.

This drawing shall not be used for construction purposes until a"Ax - APPROVED FOR STAGE x" status appears under the Sheet Status.

Constructors must only work to figured dimensions which are to be checked on site. Do not scale from hard copy drawings.

DATE	REVISION	REV	DR	CH
22.11.24	FIRST ISSUE	P01	LC	PB
26.11.24	GEN. UPDATES FOLLOWING FEEDBACK	P02	ST	PB
09.12.24	TANK BUND WORKS INCLUDED	P03	ST	PB

Keyplan

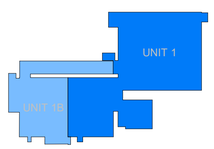

North Arrow

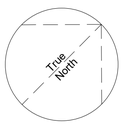

NORR
NORR Consultants Limited.
An Ingenium International Company

Percy House, 8th Floor Percy Street,
Newcastle NE1 4PW
England, UK
norr.com

Cumberland Council

MORGAN SINDALL

AVISON YOUNG

Project CUMBERLAND COUNCIL		Drawing Title PROPOSED ROOF PLAN
Project CLEATOR MOOR INNOVATION QUARTER LECONFIELD SITE - UNIT 1		
Drawn JS	Date 04/05/22	Sheet Status S3 - FOR REVIEW
Checked DK	Date 04/05/22	Project No. IANC23-0025
Scale As indicated @ A1		Drawing No. LUF-NOR-01-ZZ-D-A-27002 — Rev. P03