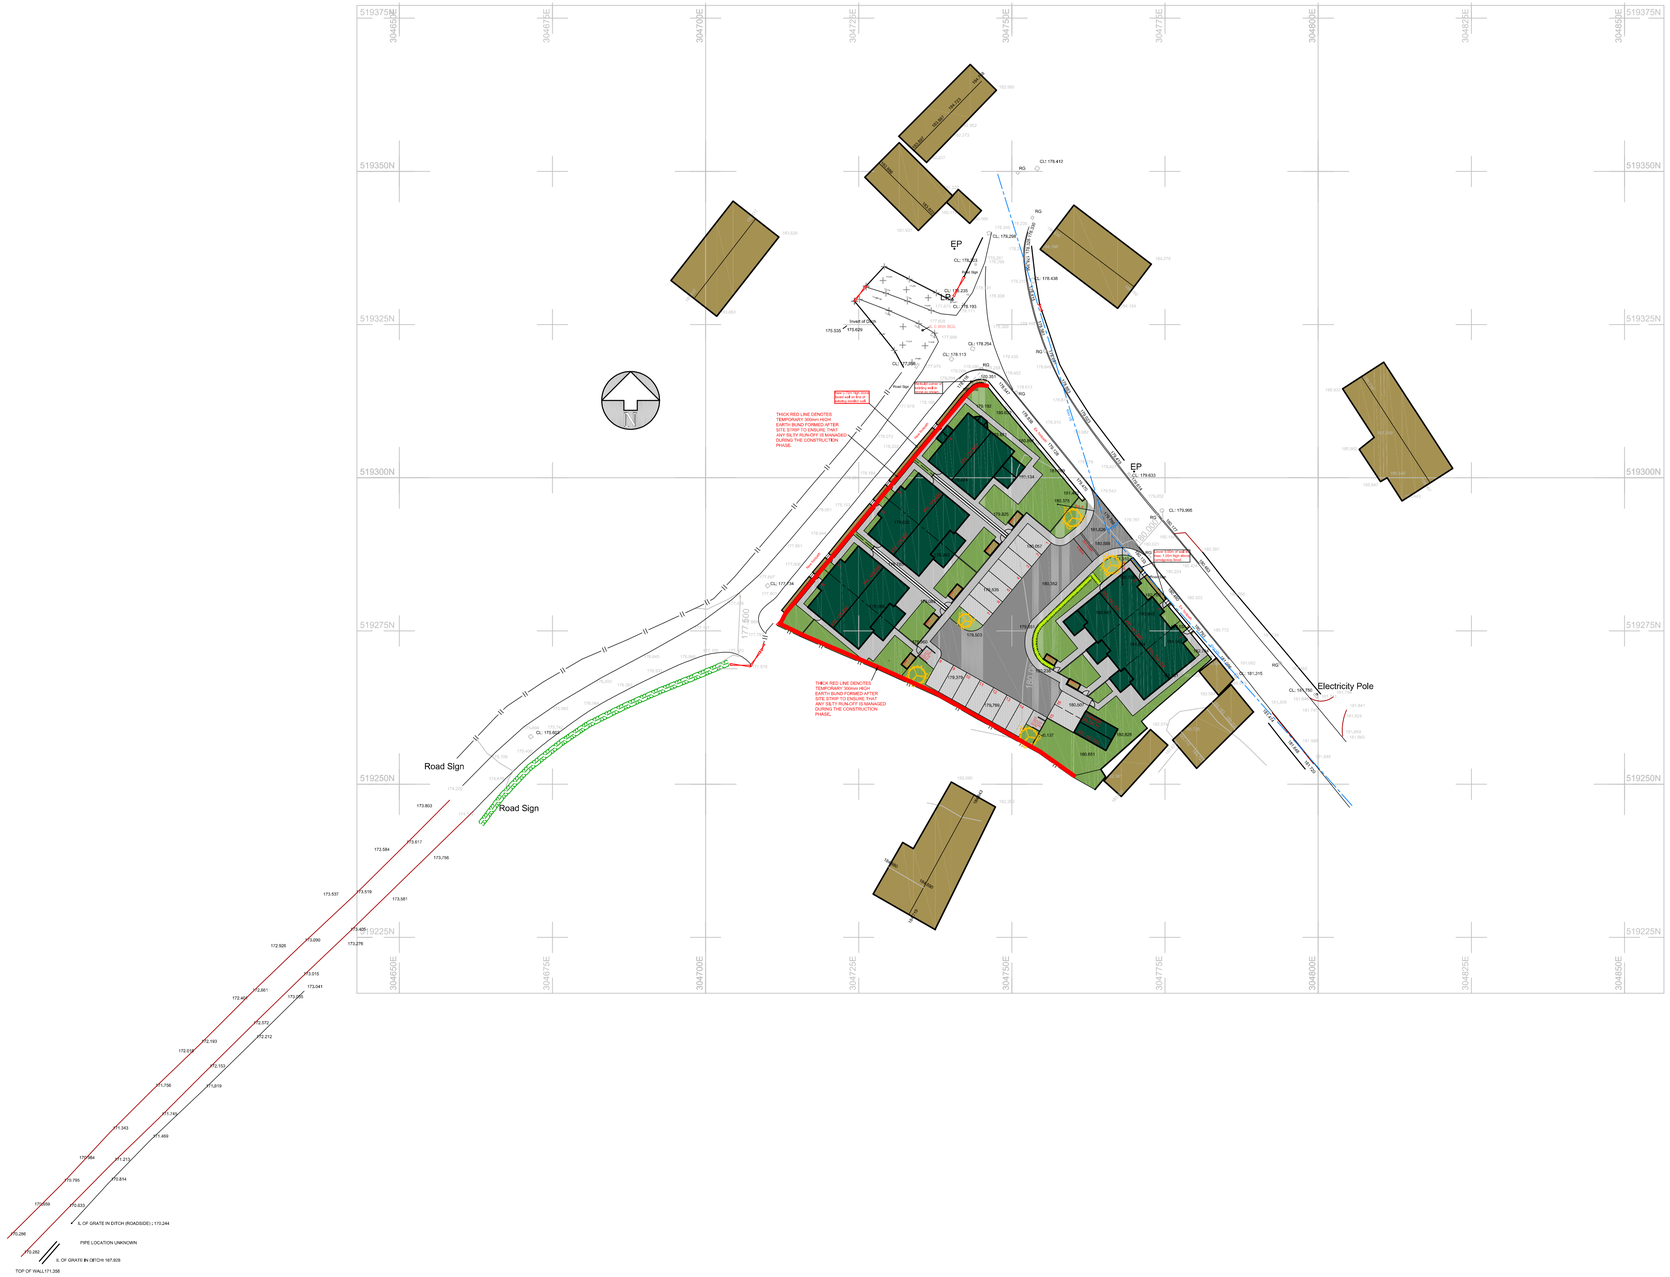

No.	Date	Revision	Initial
A	30/03/23	Two bin collection points added. Temporary earth bund added to manage SW run-off during construction.	GB

ALPHA DESIGN

Architectural Services
Member of the Chartered Institute of Architectural Technologists

Tel: 01900 829199 email: gb@adcumbria.co.uk

Project

LAND ADJACENT TO
25 ARLECDON ROAD,
ARLECDON

Client

N. KAY DEVELOPMENTS LTD.

Drawing

PROPOSED OVERALL
SITE PLAN

Scale 1:500 @ A1 Drawn GB

Checked Date SEPT. 2022

Drawing No.

22/02/1017 - 03 a)

This drawing and design is copyright and must not be reproduced in part or in whole without prior written consent. Contractors must verify all dimensions on site before commencing work or preparing shop drawings.