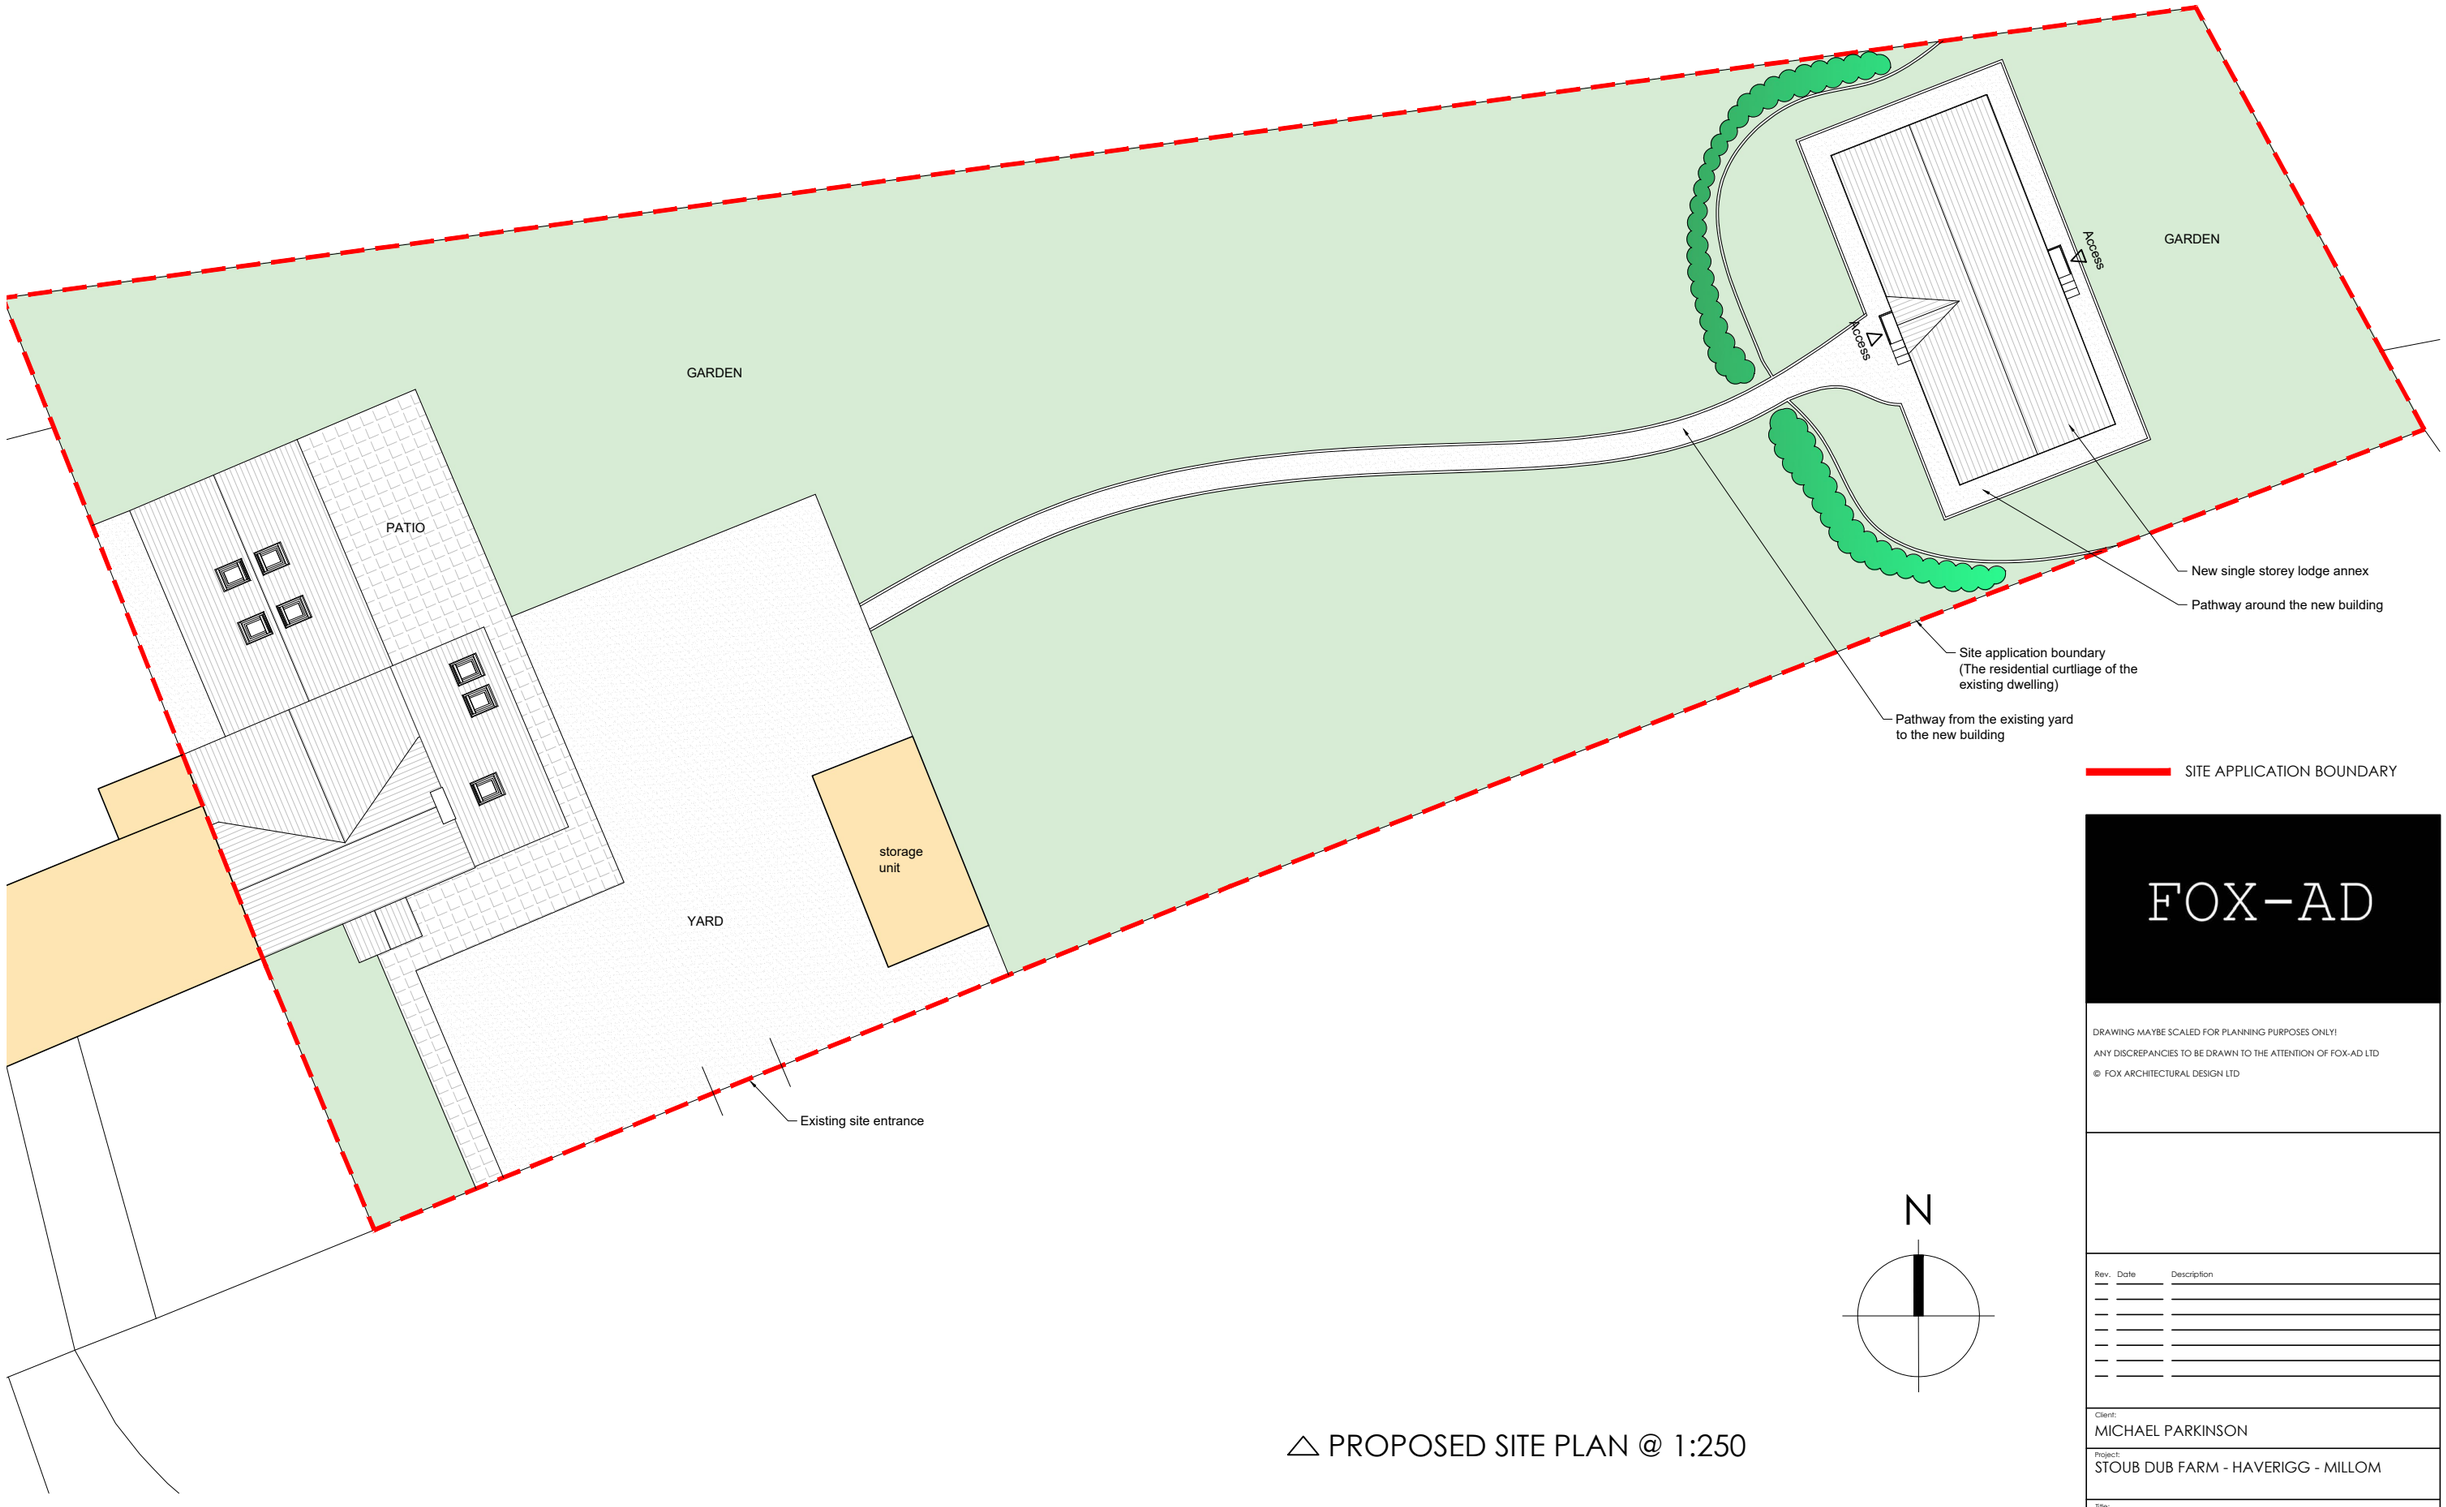


N

△ PROPOSED SITE PLAN @ 1:250

0m 5 10 15 20 25m

FOX-AD

DRAWING MAYBE SCALED FOR PLANNING PURPOSES ONLY!
ANY DISCREPANCIES TO BE DRAWN TO THE ATTENTION OF FOX-AD LTD
© FOX ARCHITECTURAL DESIGN LTD

| Rev. | Date | Description |
|---|---|---|
| | | |

Client:
MICHAEL PARKINSON

Project:
STOUB DUB FARM - HAVERIGG - MILLOM

Title:
PROPOSED SITE PLAN

Scale:
1:250@A3

Date:
JUNE 2025

Status:
PLANNING

Drawing Reference:
23-40-P-01

Revision:
-