Helen Shuttleworth
Colin Banks
23 Smithfield Road, Egremont CA22 2QF

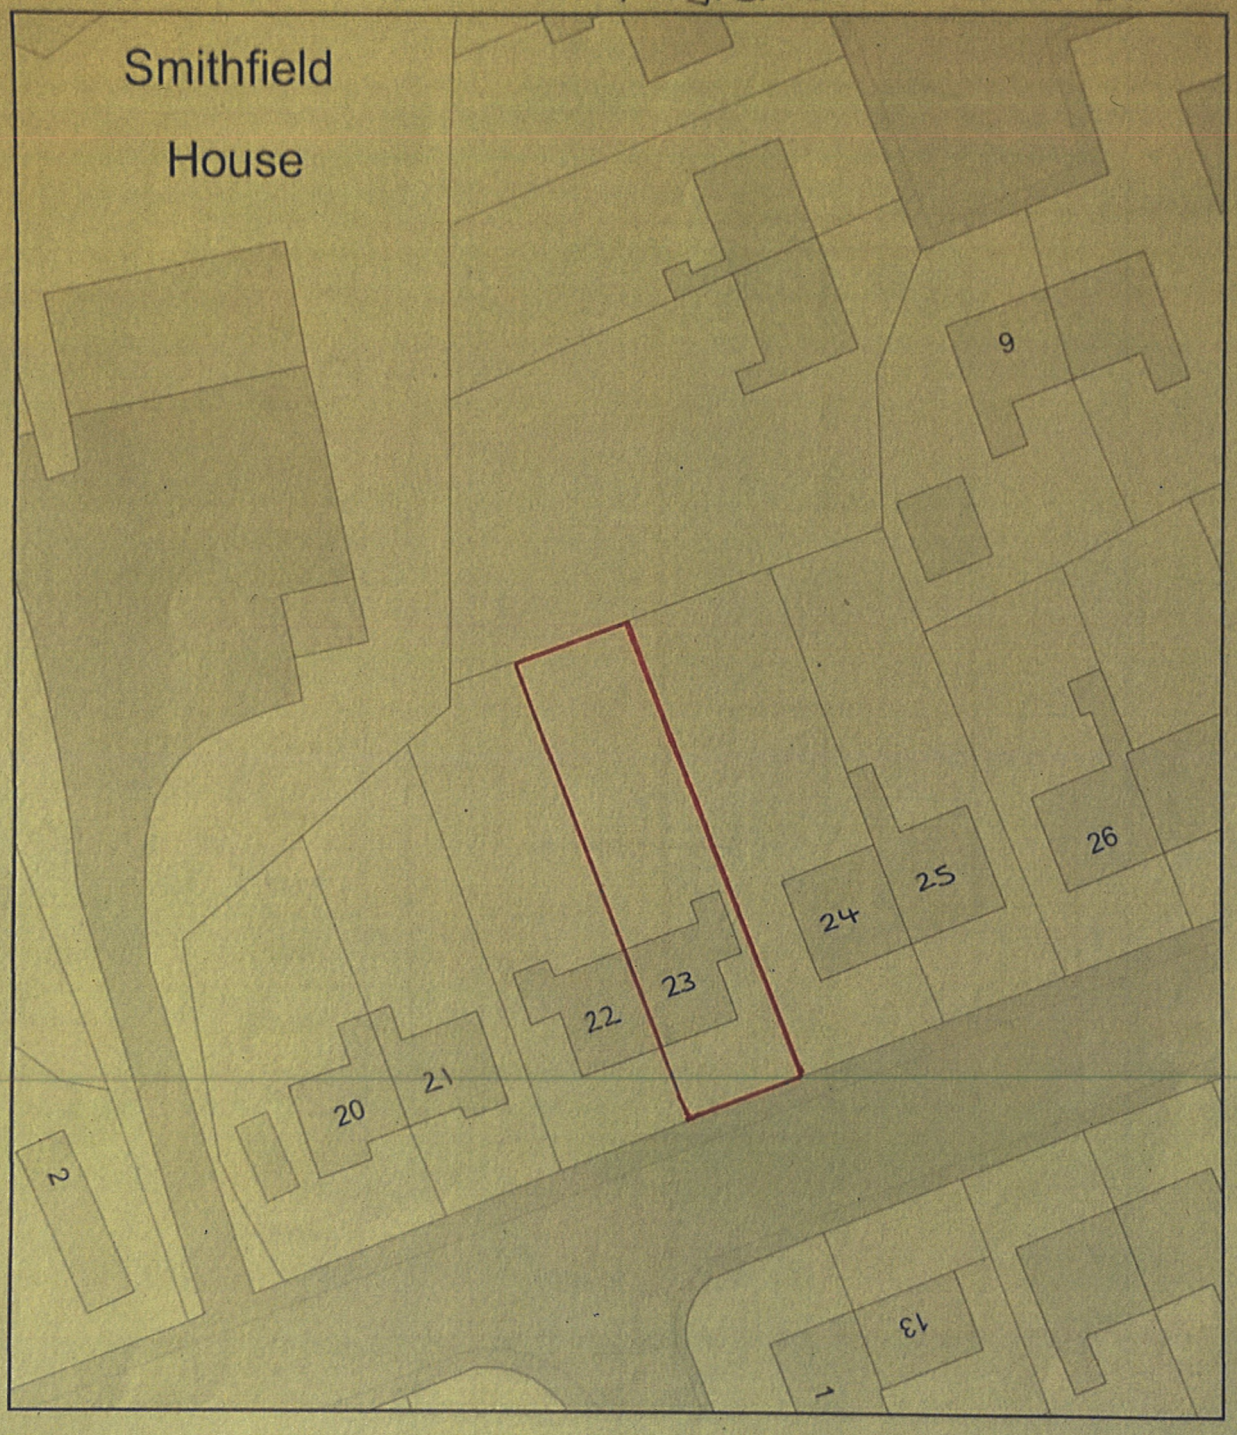

0 20
Metres

N

ReQuestaPlan

Plan Produced for: Copeland council
Date Produced: 02 Jul 2022
Plan Reference Number: TQRQM22183140510523
Scale: 1:500 @ A4

© Crown copyright and database rights 2021 OS 100042766