UK MAP CENTRE .com

**Woofs and Wags - Plans**

TD/2020/853 Land owned.

North

Map data

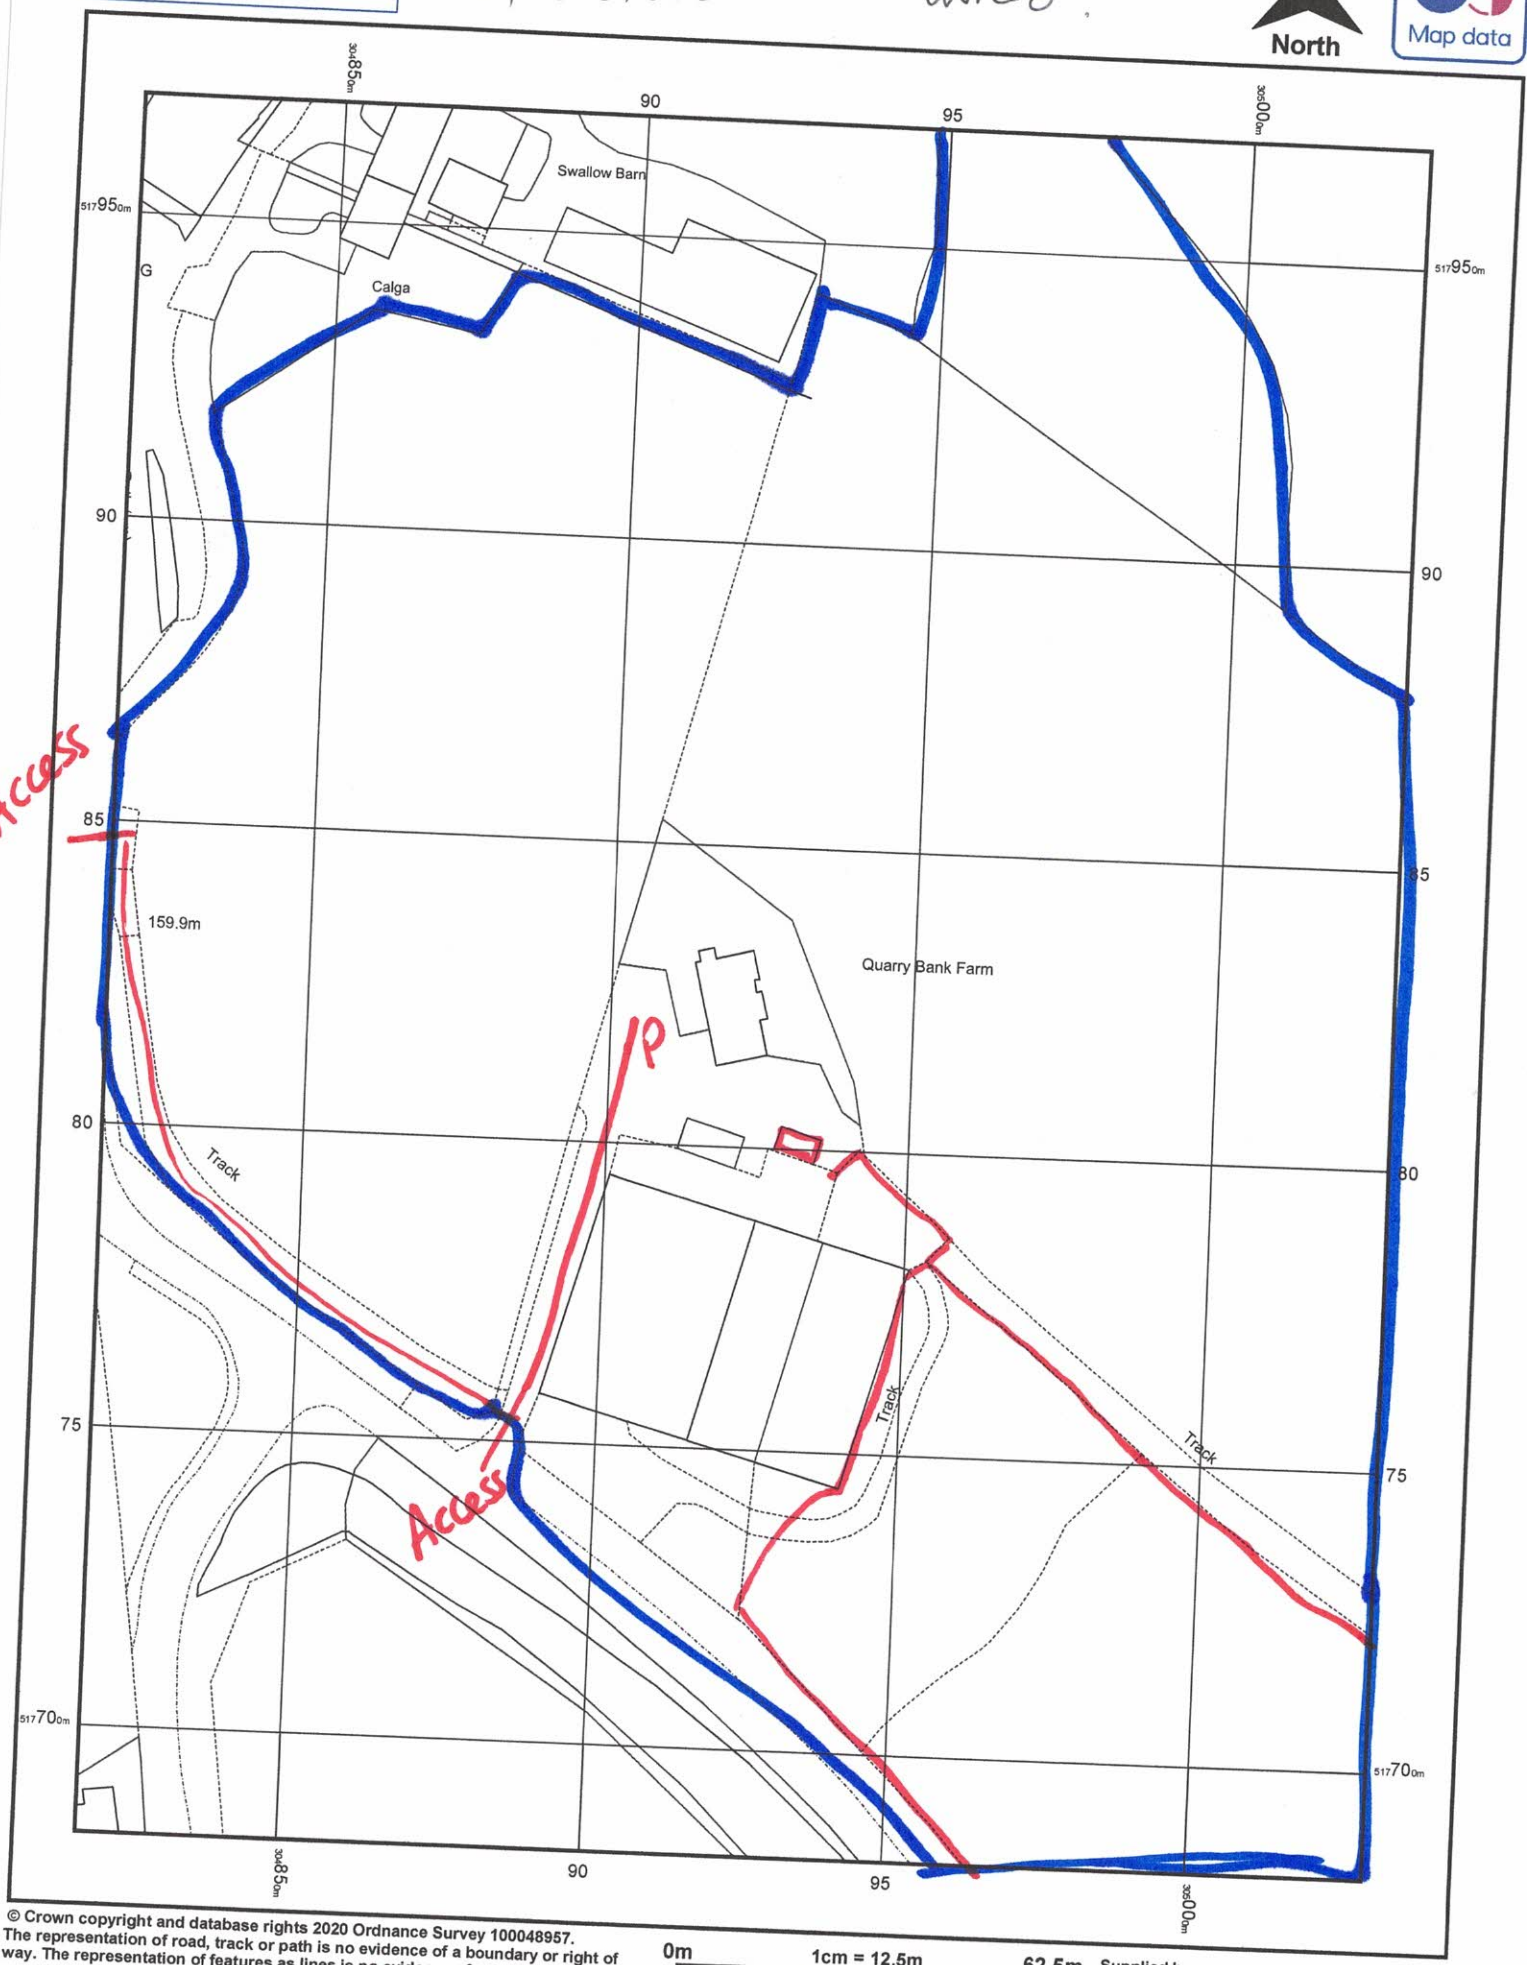


© Crown copyright and database rights 2020 Ordnance Survey 100048957.
The representation of road, track or path is no evidence of a boundary or right of way. The representation of features as lines is no evidence of a property boundary.

0m 1cm = 12.5m 62.5m

Scale 1:1250

Supplied by: www.ukmapcentre.com
Serial No: 194314
Centre Coordinates: 304923,517826
Production Date: 24/09/2020 13:27:50

UK MAP CENTRE .com

**Woofs and Wags - Plans**

TA/2020/853 Building

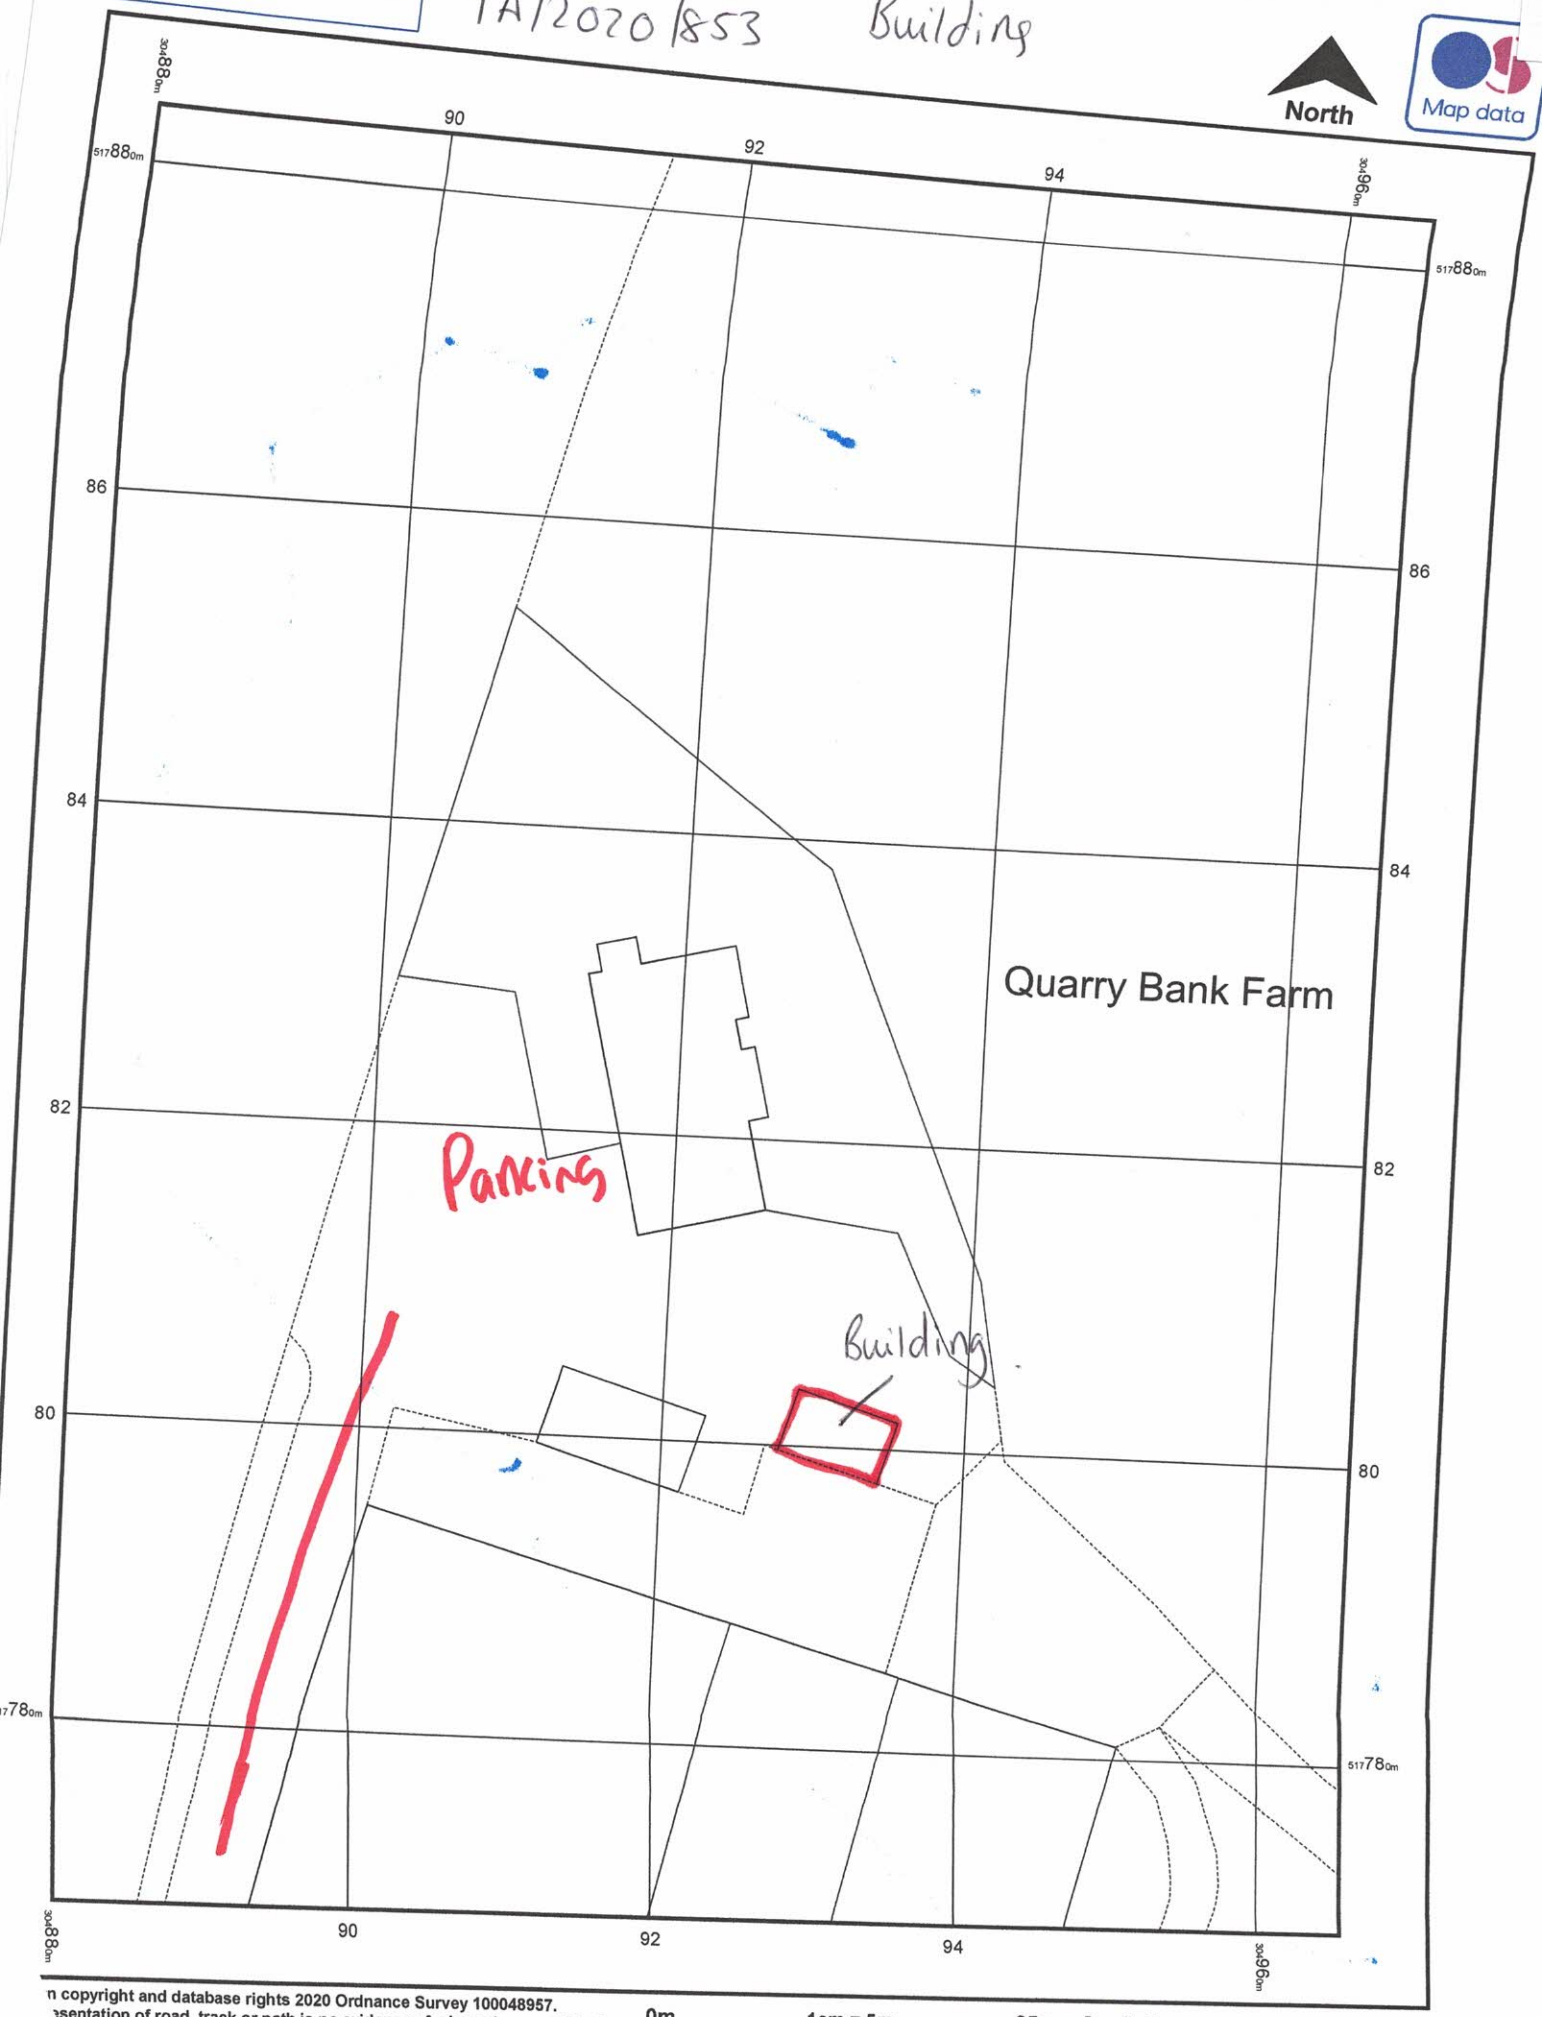


n copyright and database rights 2020 Ordnance Survey 100048957.
esentation of road, track or path is no evidence of a boundary or right of
epresentation of features as lines is no evidence of a
undary.

0m 1cm = 5m 25m

Supplied by: www.ukmapcentre.com
Serial No: 194313

**Quarry Bank Farm - Proposed Kennels - Floor Plan**