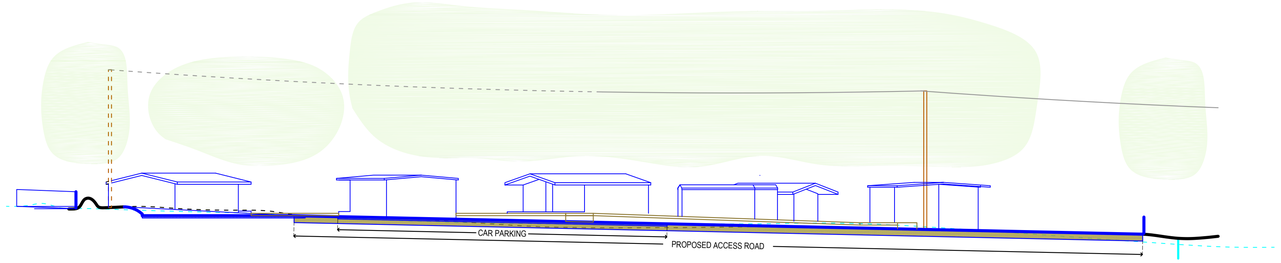

SECTION A-A

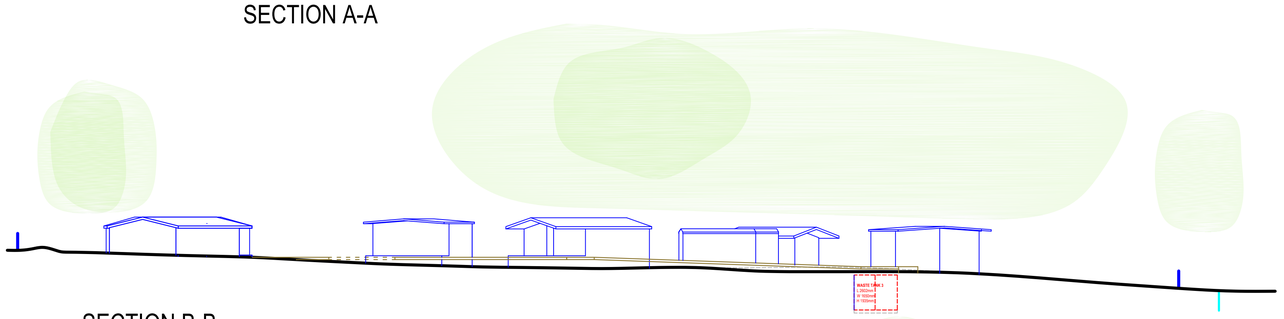

SECTION B-B

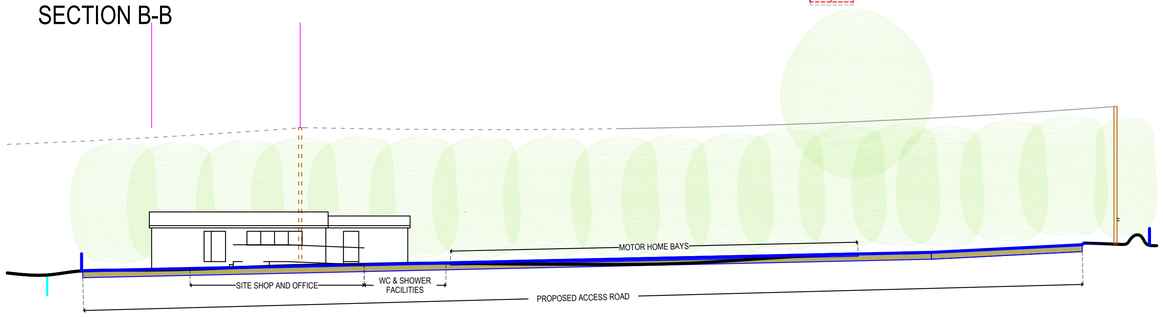

SECTION C-C

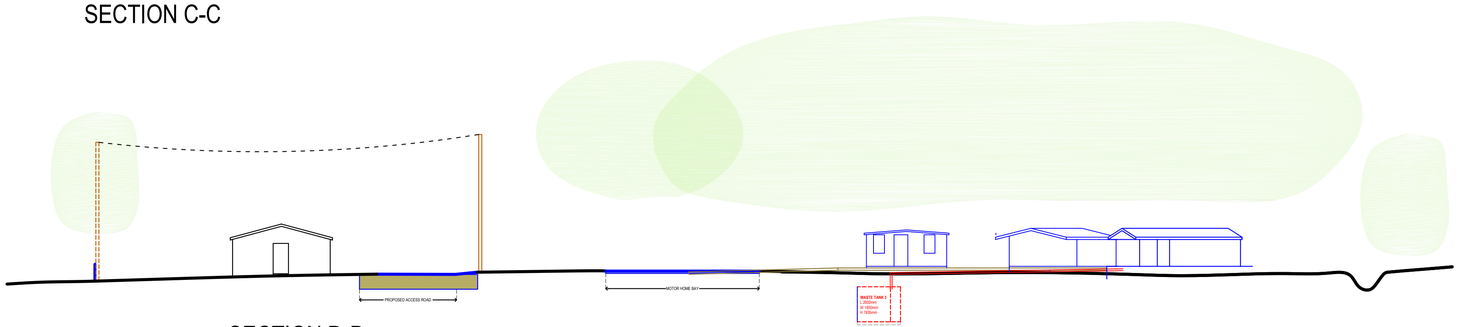

SECTION D-D

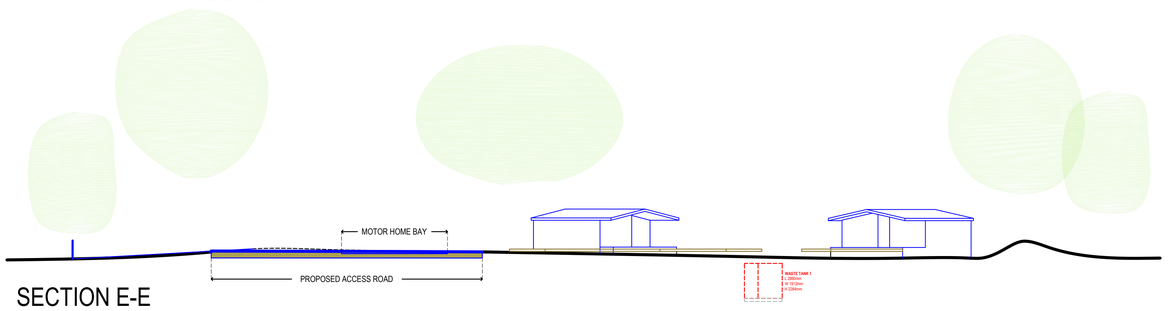

SECTION E-E

LIMITATIONS OF USE.

1. These drawings are only to be used for the 'drawing type' stated and as such are not suitable for any other use.
2. The drawings should **not** be scaled from for obtaining detailed dimensional information unless the dimension is stated on the drawings.
3. Discrepancies should be reported to **HDP Ltd** immediately.
4. Drawings and designs should not be reproduced unless strict agreement is sort from **HDP Ltd.**
5. The drawings and design are the property of **HDP Ltd.**
6. The drawings are for the sole use of the client. A third party using these drawings does so at their own risk.

REVISIONS.

07.02.22 rev1 - CABIN LOCATIONS ALTERED

Copyright © All Rights Reserved of Holdsworth Design Practice Ltd

All drawings & designs are the copyright of Holdsworth Design Practice Ltd.

They should not in any event be copied, reproduced or duplicated without the prior approval of Holdsworth Design Practice Ltd.

Chartered Institute of Architectural Technologists Registered Practice

C:\Users\andre\OneDrive\Desktop\website\hdp 2020.jpg

HDP Ltd
Chestnut House,
3 The Woodlands,
Hayton, CA8 9HZ.
Registered in England 4924413
M : 07769700912
E : andrew@hdpltd.co.uk
W: www.hdpltd.co.uk

PROPOSAL DRAWINGS

SITE SECTIONS PROPOSED.

Project GLAMPING AND MOTOHOME SITE
Client PARTFIELD PARK, DRIGG.

DRWG TYPE:
PLANNING (PL)

DRWG No.	SCALE	DRWN BY
USH. CS. 1222 PL4.1	A1 1:200	AJH
REV1	DATE 07.02.22	CHKD BY AJH