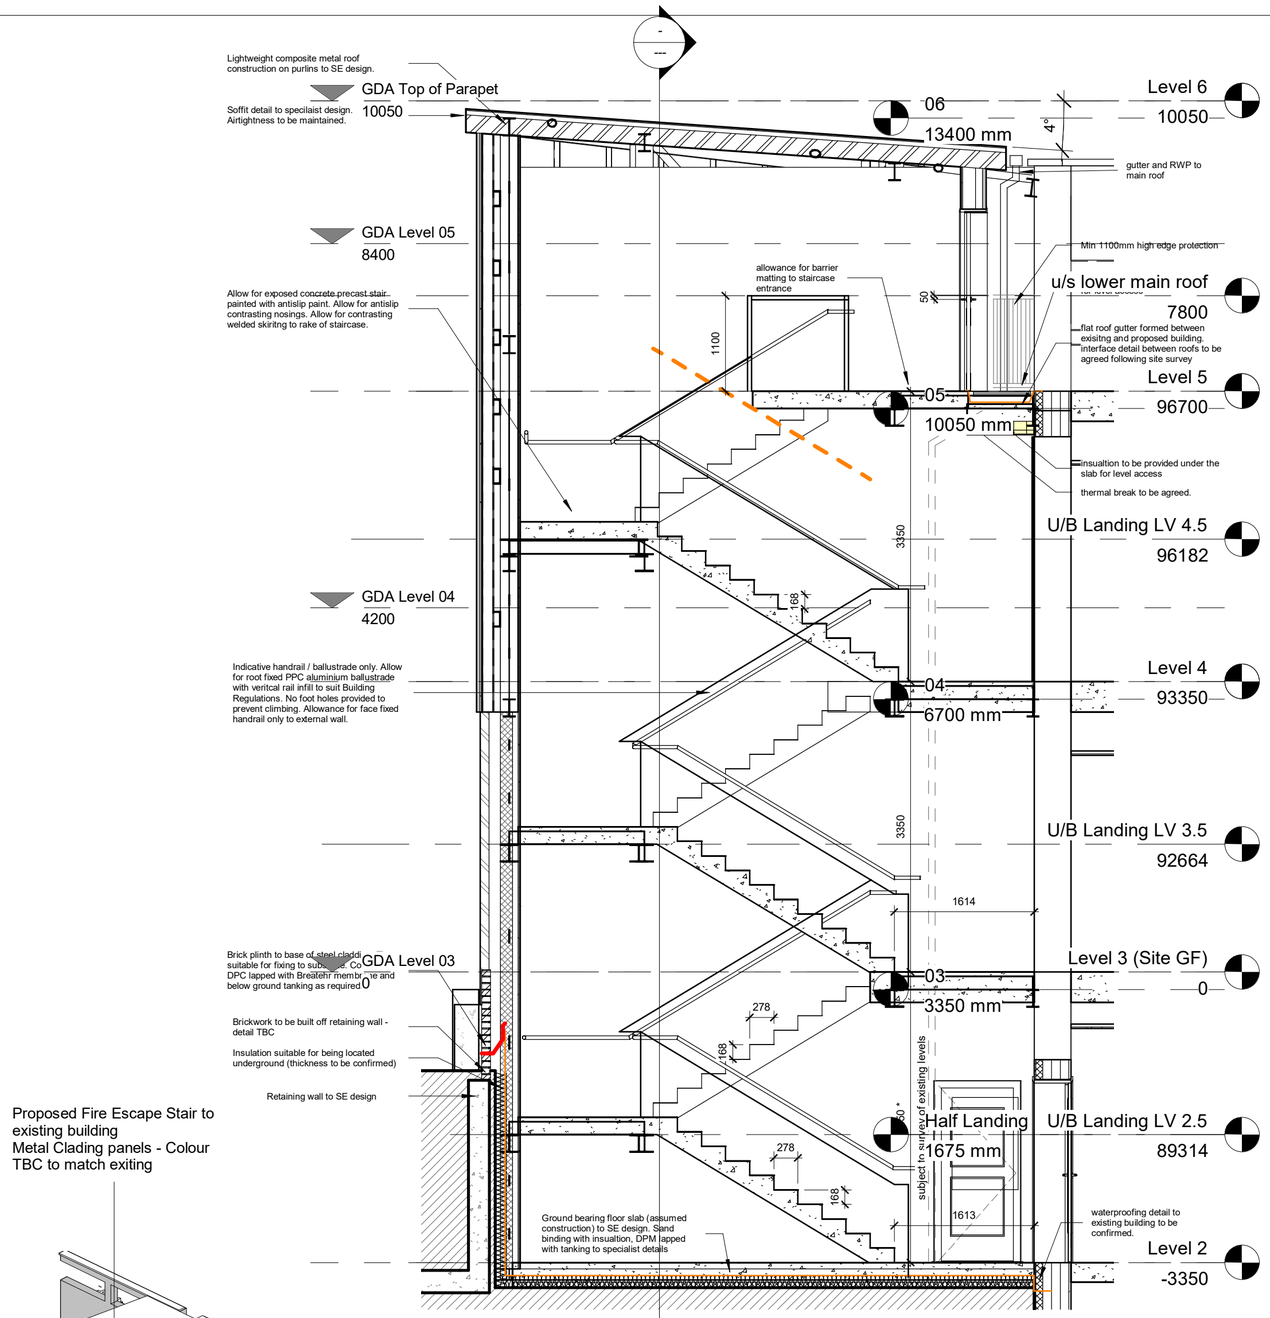

2 Section A-A
1 : 50

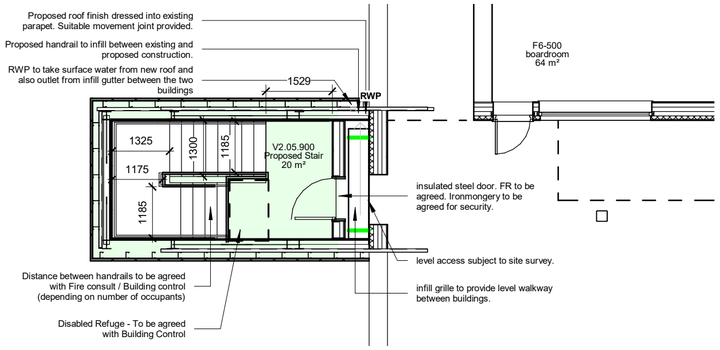

1d Level 5
1 : 100

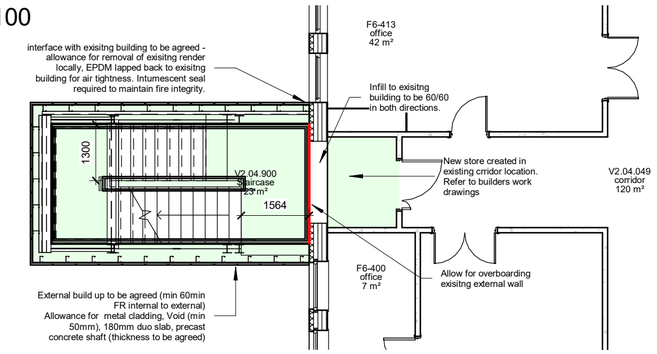

1c Level 4
1 : 100

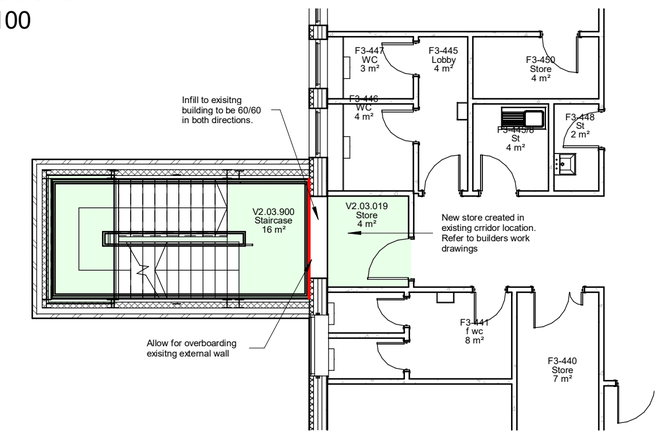

1b Level 3
1 : 100

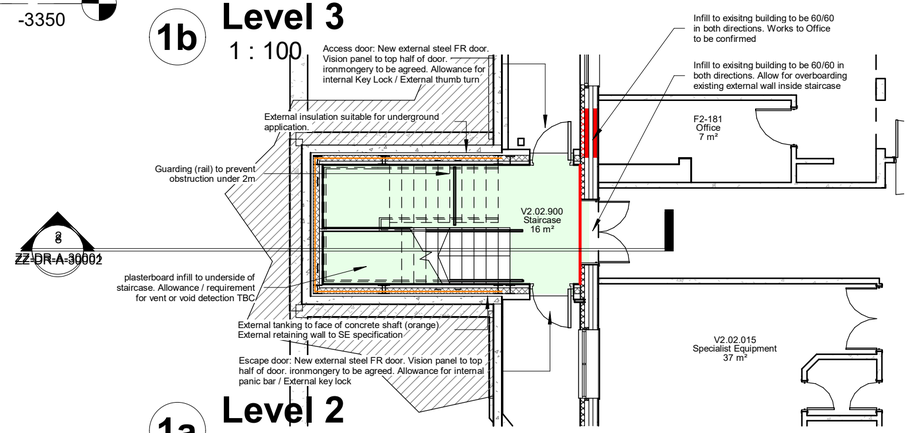

1a Level 2
1 : 100

Proposed Fire Escape Stair to existing building
Metal Clading panels - Colour TBC to match exiting

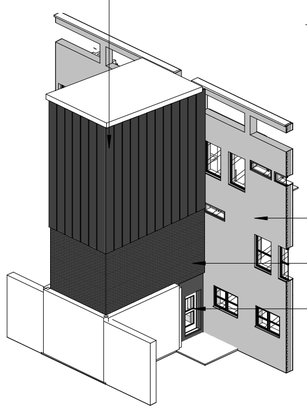

6 Fire Escape Stair

THIS DRAWING (OR ANY PART THEREOF) MAY NOT BE COPIED, TRANSMITTED OR DISCLOSED TO ANY THIRD PARTY OR UNAUTHORISED PERSON WITHOUT THE PRIOR WRITTEN PERMISSION OF GILLING DOD ARCHITECTS.

THIS DRAWING IS TO BE READ IN CONJUNCTION WITH ALL OTHER RELEVANT DRAWINGS PREPARED BY CONSULTANTS AND SUB-CONTRACTORS.

REPORT ANY DISCREPANCIES TO THE ARCHITECT OR REPRESENTATIVES THEREOF.

© ALL RIGHTS RESERVED. NO PART OF THIS DRAWING MAY BE REPRODUCED OR TRANSMITTED IN ANY FORM OR BY ANY MEANS WITHOUT THE WRITTEN PERMISSIONS OF THE COPYRIGHT HOLDER

ONCE PRINTED AND DISTRIBUTED THIS DOCUMENT IS ASSUMED UNCONTROLLED

DO NOT SCALE FROM THIS DRAWING. WORK ONLY TO PRINTED DIMENSIONS.

1 0 1 2 3 4 5
SCALE 1: 100 m

Indicative only for pricing purposes. All materials specified to be suitable for a marine environment. Layout subject to approval from Local Authority Building Control and subject to planning consent.

Rev	By	Description	Date
P02	IW	Issued for Planning	18/06/21
P01	AJG	Preliminary Issue	26/03/21

GRAHAM PROCURE

gilling dod architects
The Cruck Barn, Duxbury Park, Chorley, Lancashire. PR7 4AT
t: 01257 260070 f: 01257 260071

Client Name: North Cumbria Integrated Care NHS Foundation Trust

Site Name: West Cumberland Hospital

Project Name: Whitehaven - Phase 2 Development

Drawing Title: Block E & F - Proposed New Fire Escape Stair

Project No:	Sheet Size:	Scale:	
8060P	A2	As indicated	
Drawn by:	Checked by:	Approved by:	Revision:
DC	AG	SK	P02

Suitability: For Information
Status: S2

Drawing Number:
Project Code / Orig / Vol / Level / Type / Disc / System-Number
WCHPH2-GDA-V2-ZZ-DR-A-30001