


DO NOT SCALE

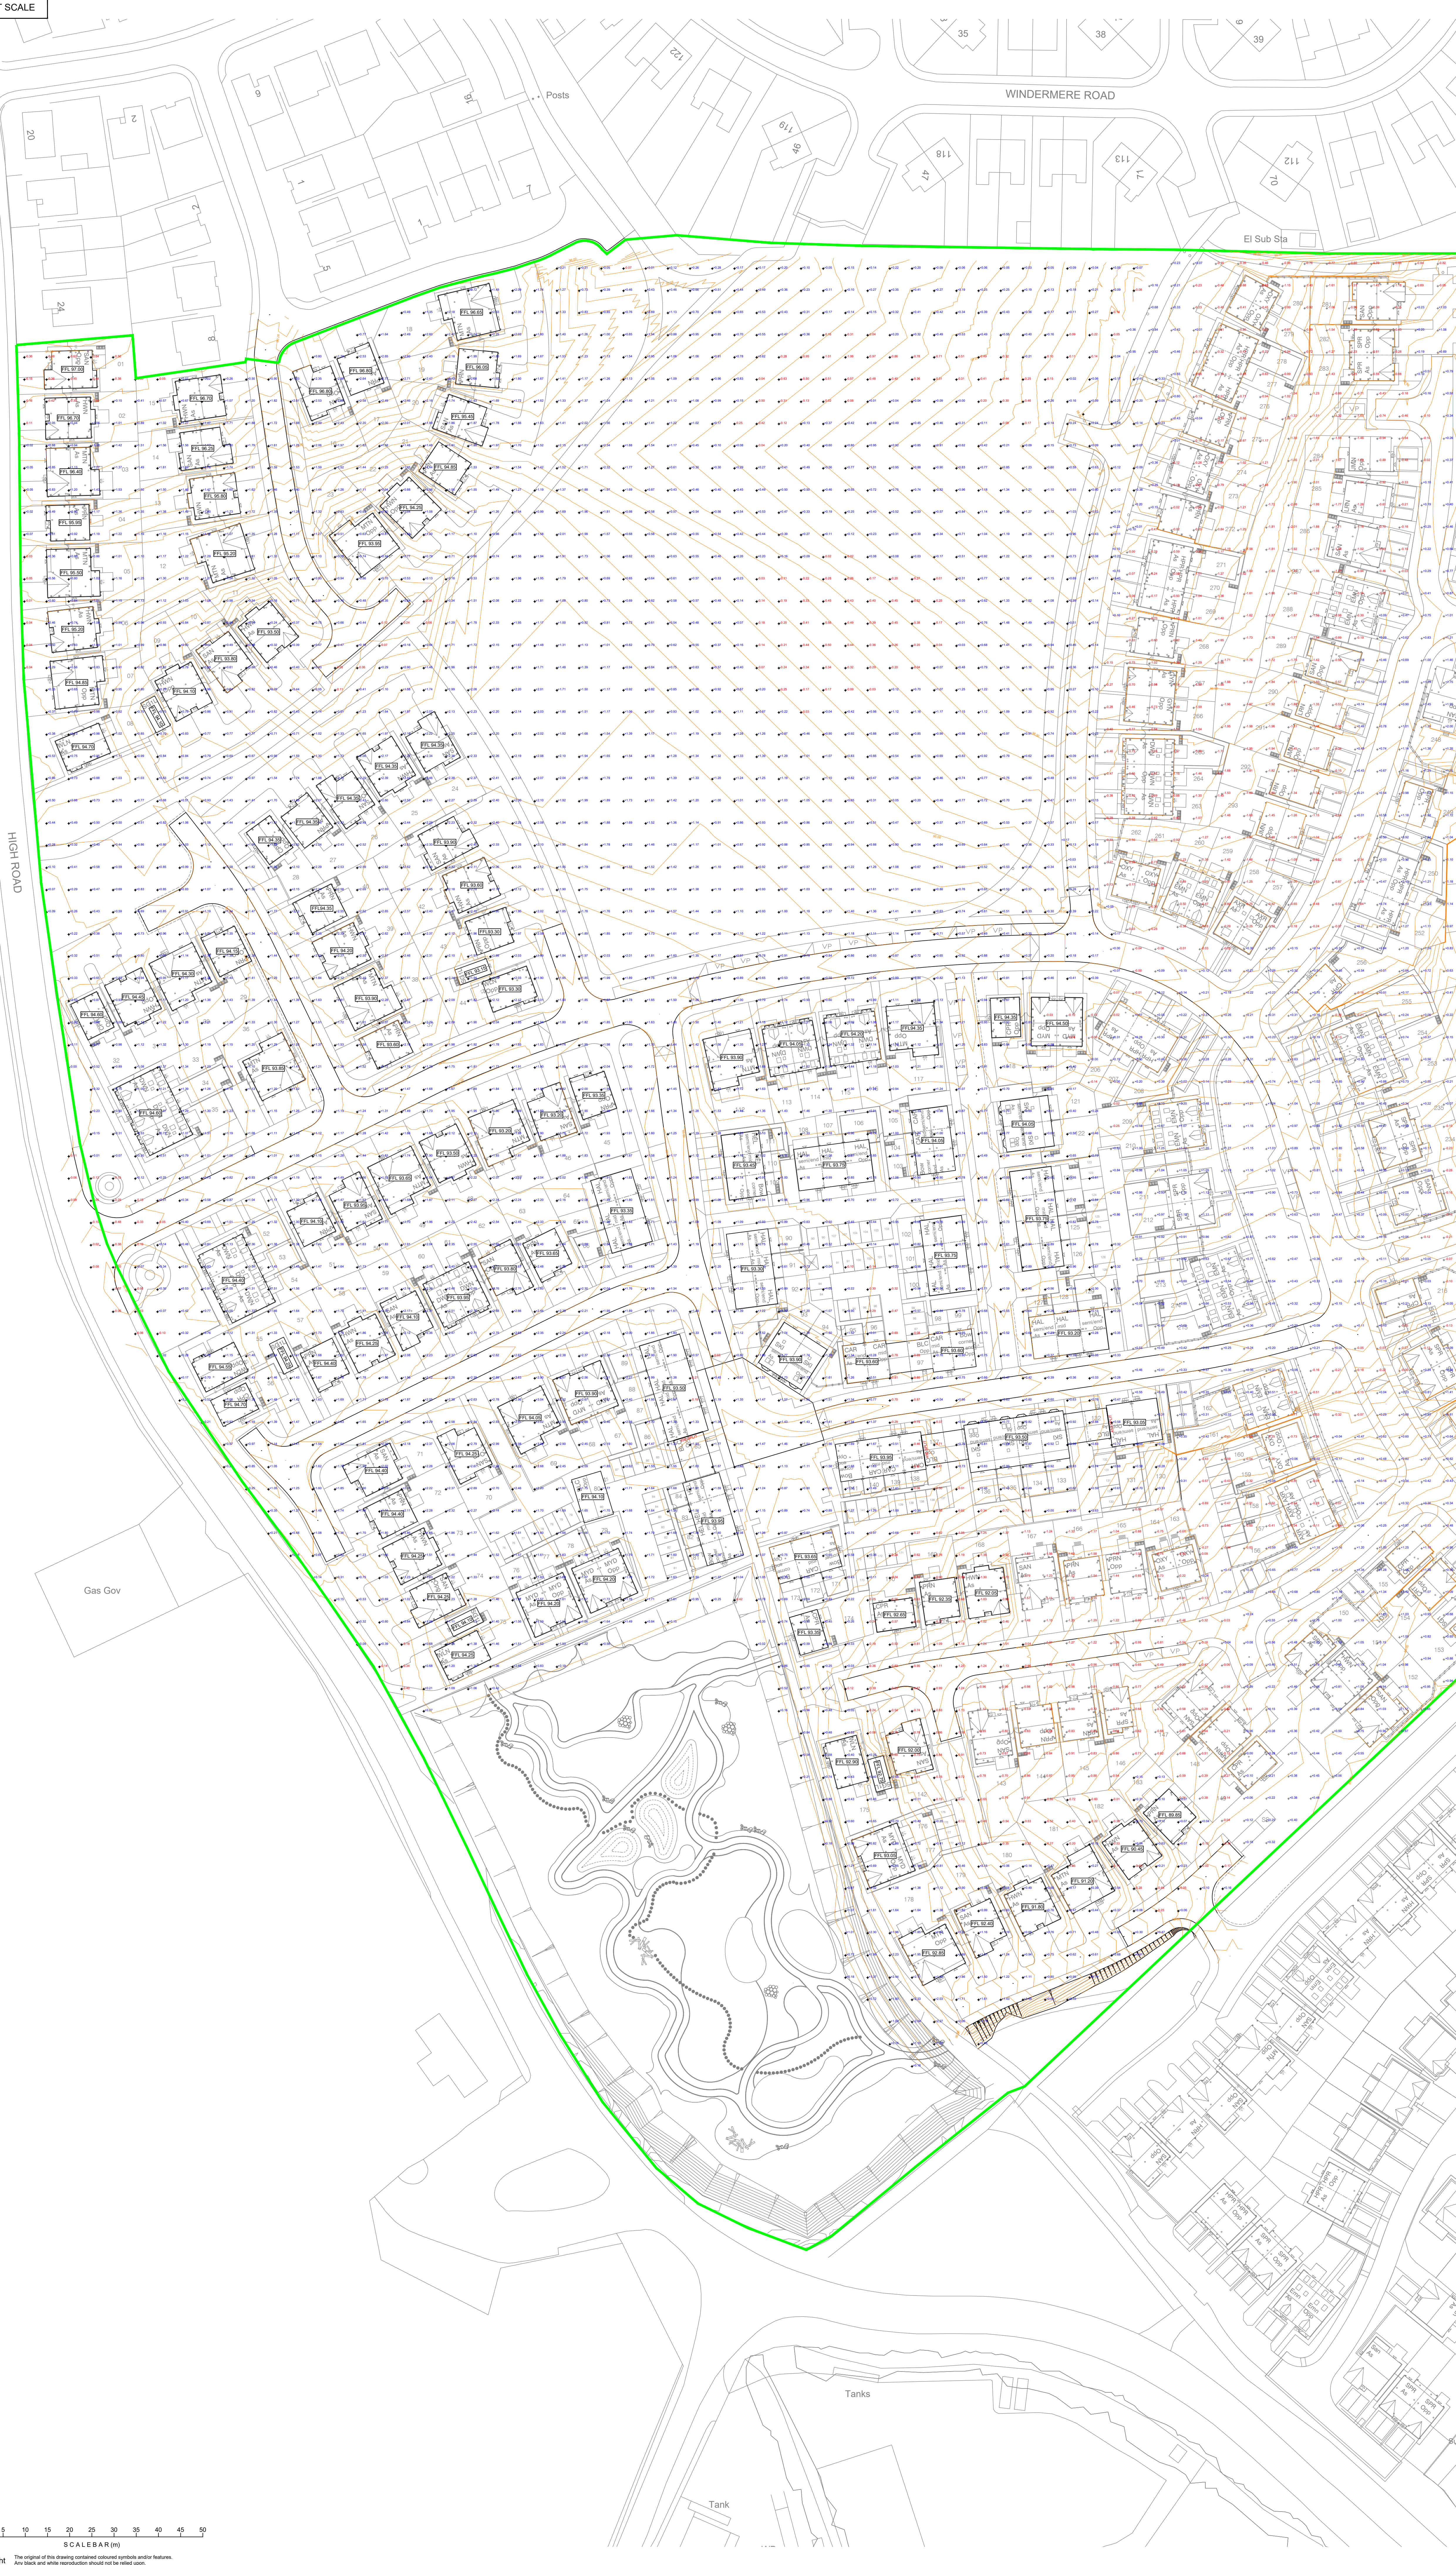

Legend

- 0.5

Cut Depth
- 0.5

Fill Depth
- FFL 80.00

Proposed finished floor level
- Between existing and proposed profiles

PLANNING

Rev.

Date

Revision

By

Appd.



coopers
chartered consulting engineers

Tel: 01244 684910
Email: admin@coopers.co.uk
Web: http://coopers.co.uk

Park House
Sandpiper Court
Chester Business Park
Chester
CH4 9GU



Project
EDGEHILL PARK, CUMBRIA,
PHASE 3

Title
Earthworks Cut and Fill
Sheet 1 of 2

DRAWING NUMBER	SCALE at A0	1:500
7503-P3 / PL03-1	DATE	15.05.25
	DRAWN	PW
	CHECKED	AJ
	REVISION	