




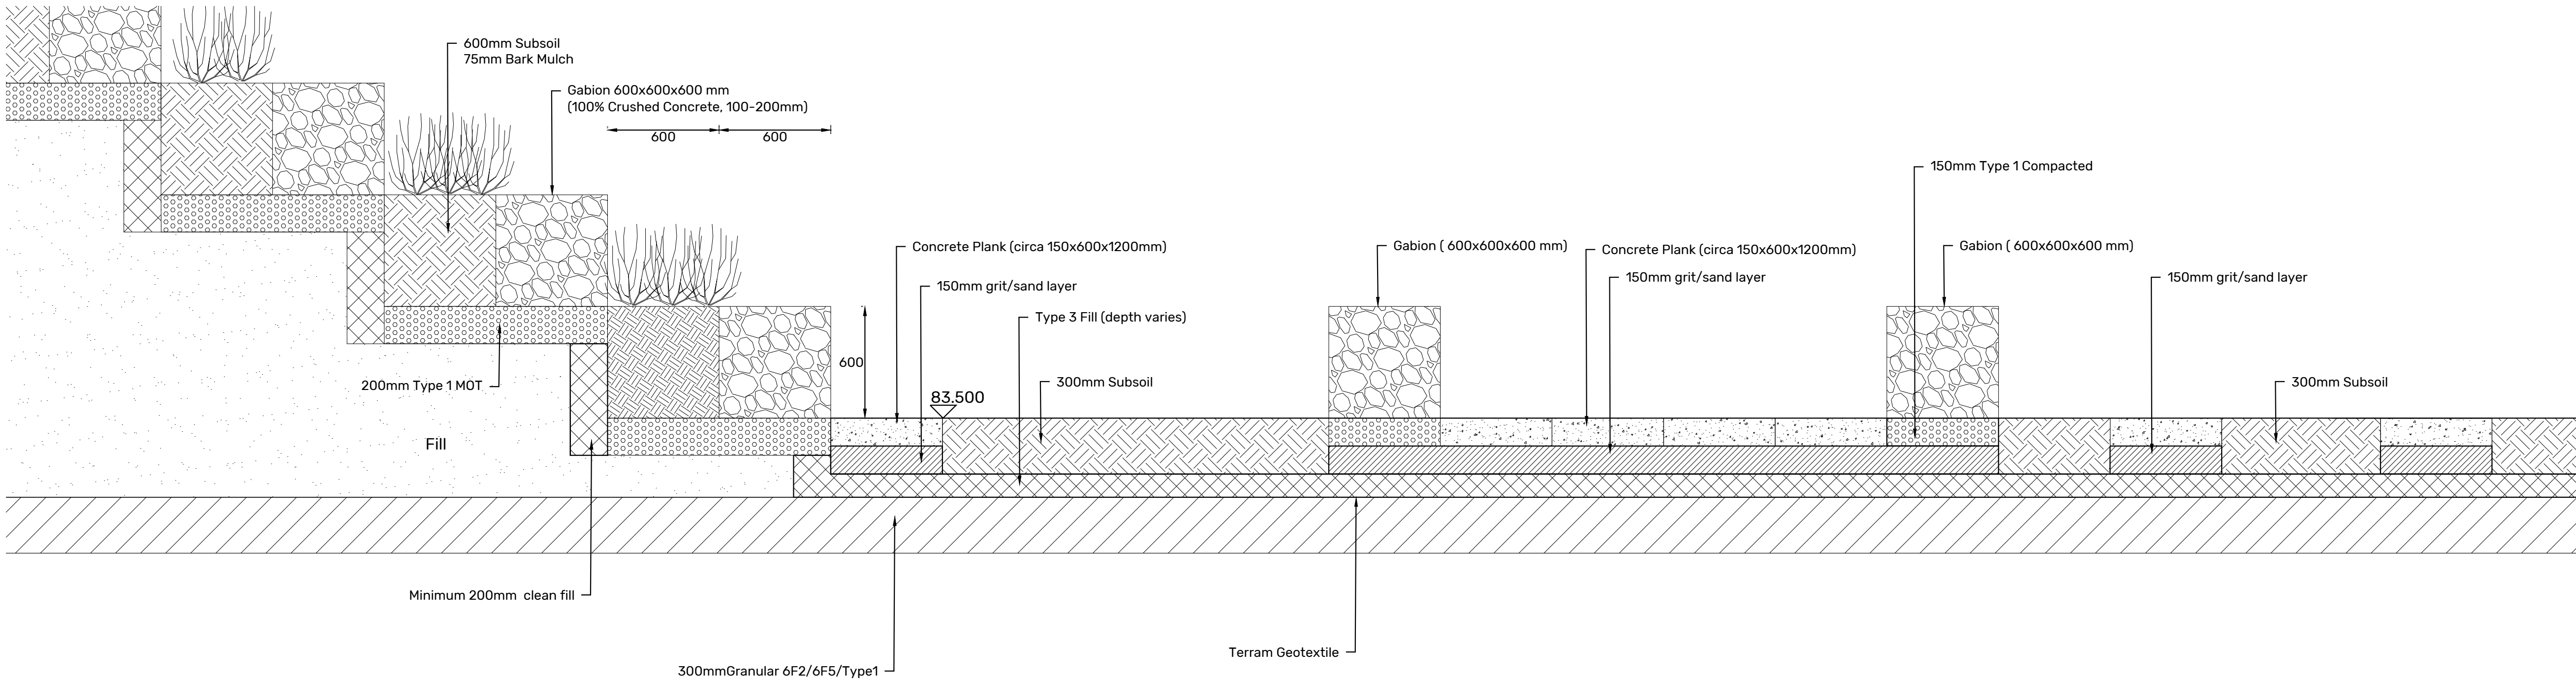

Typical Section Gabion Faces & Central Zone In Central Area

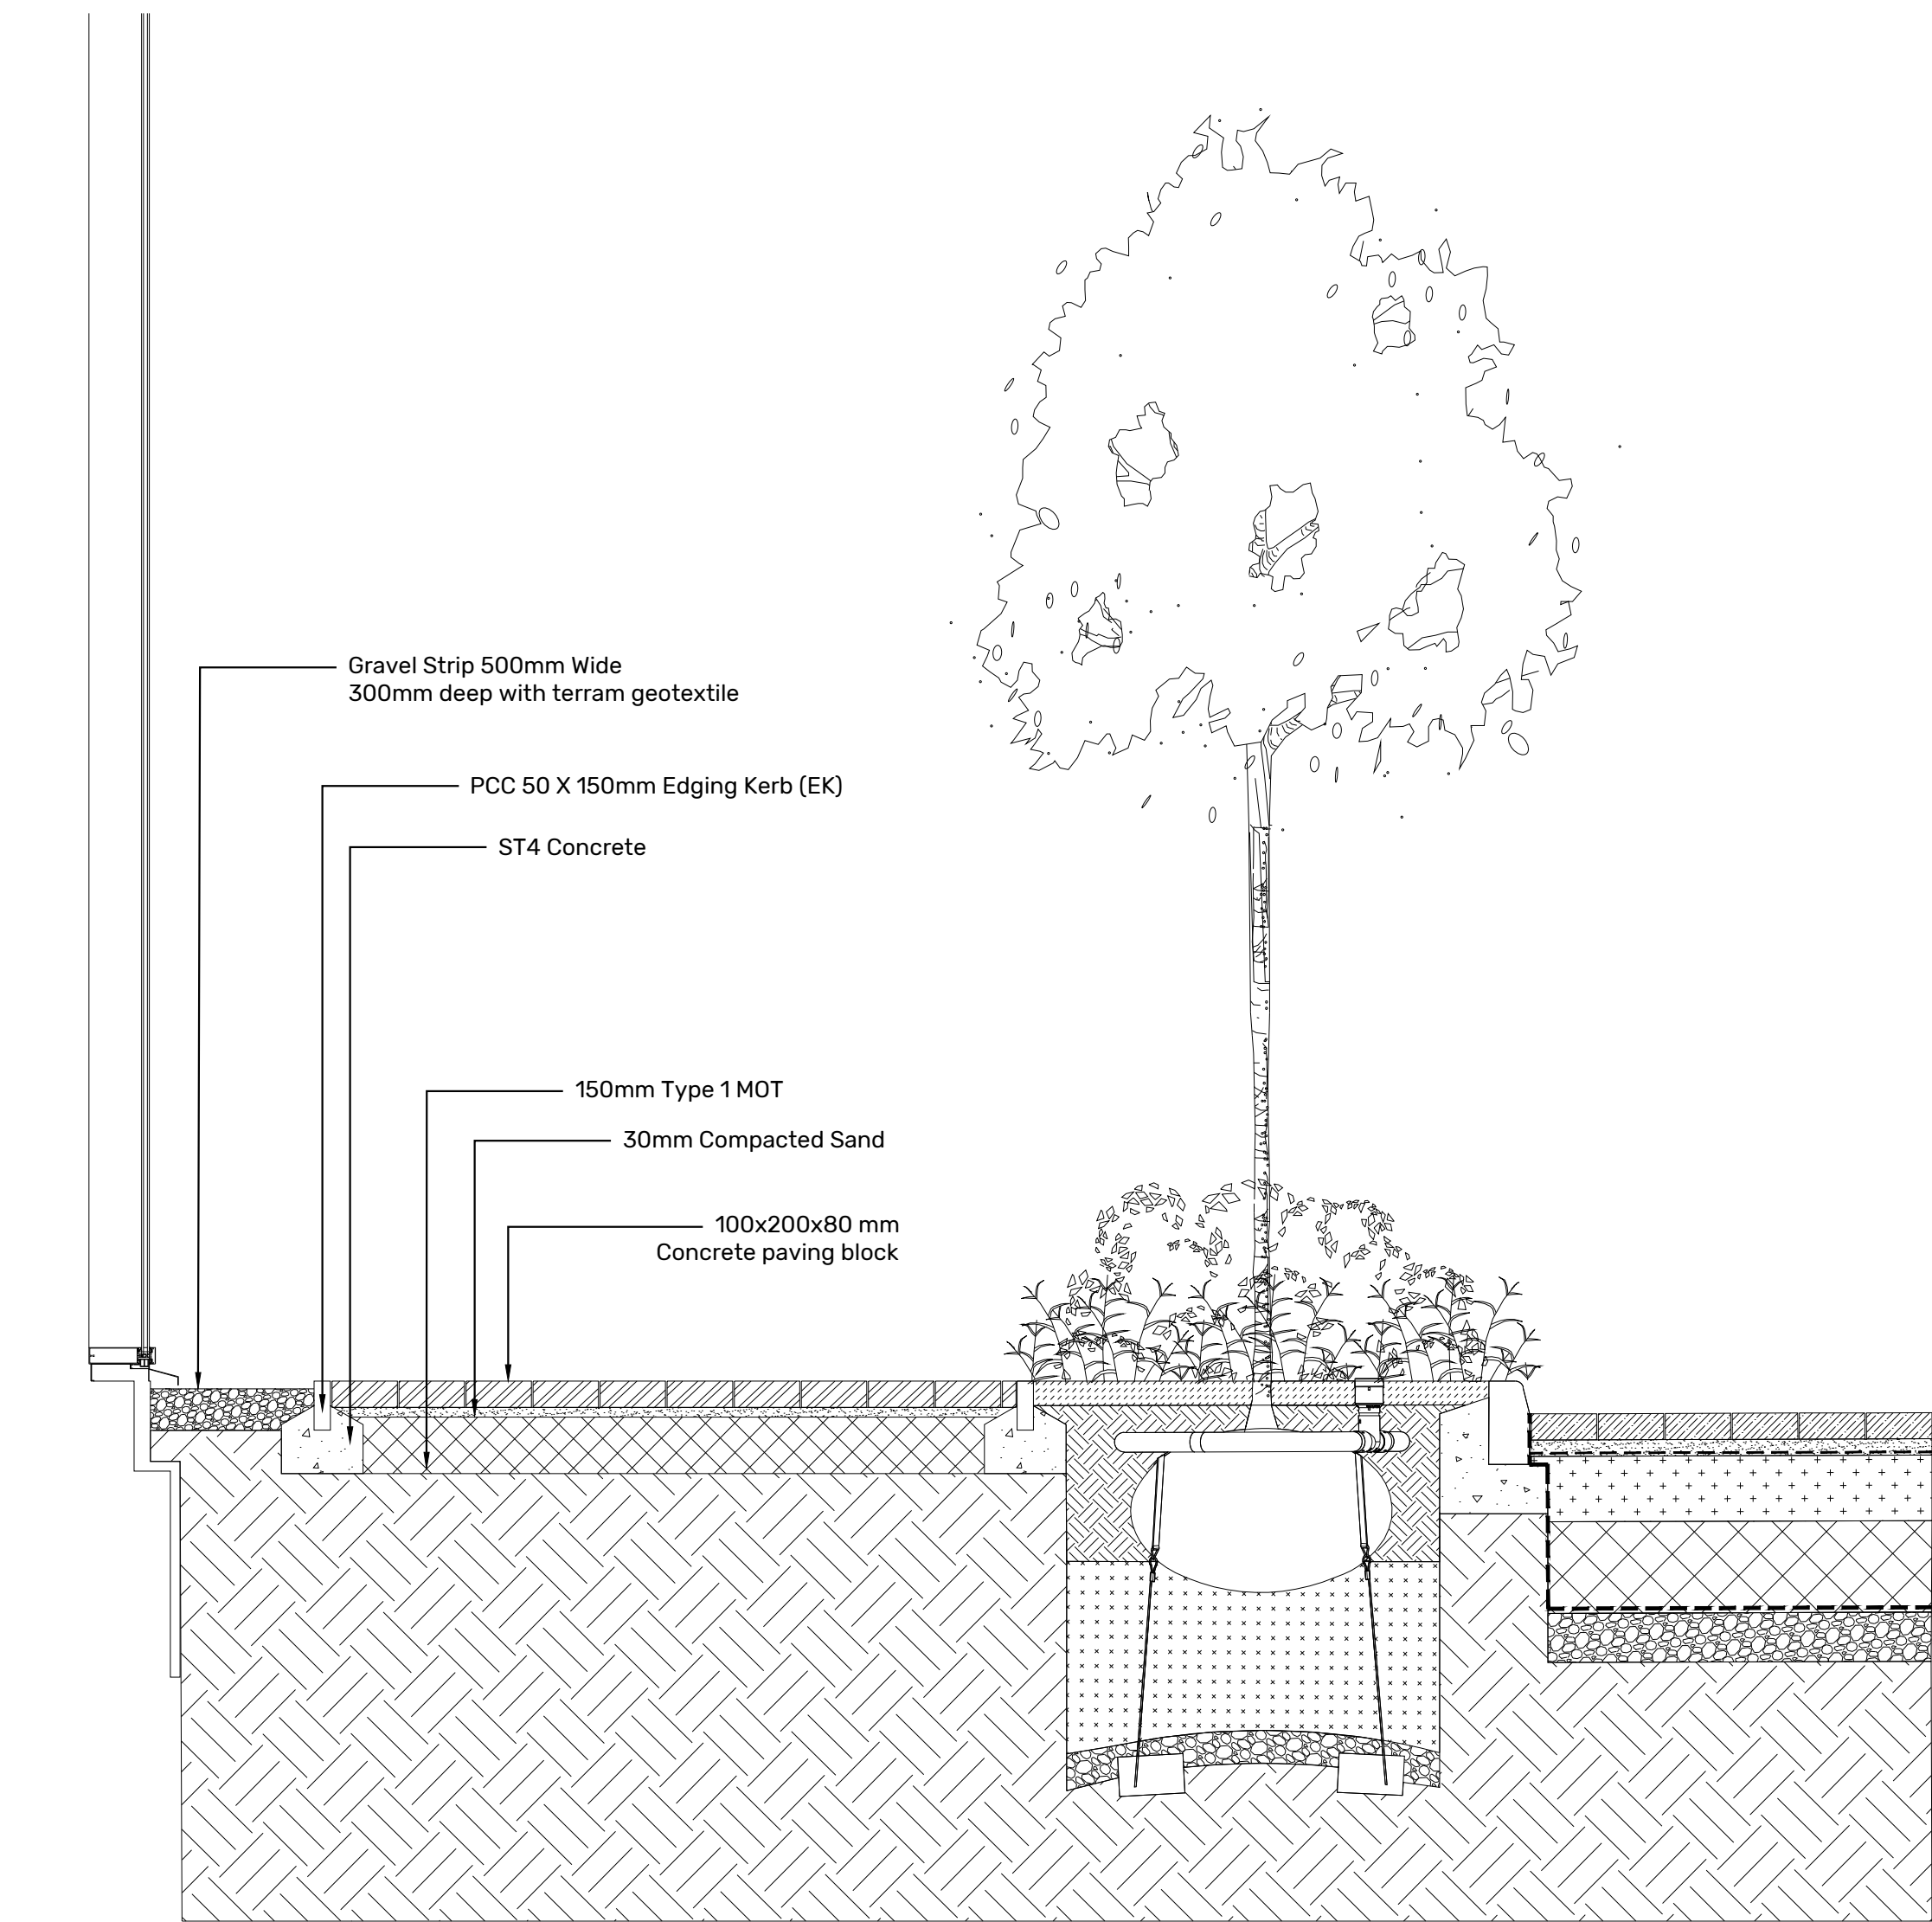

Typical Building Edge Section

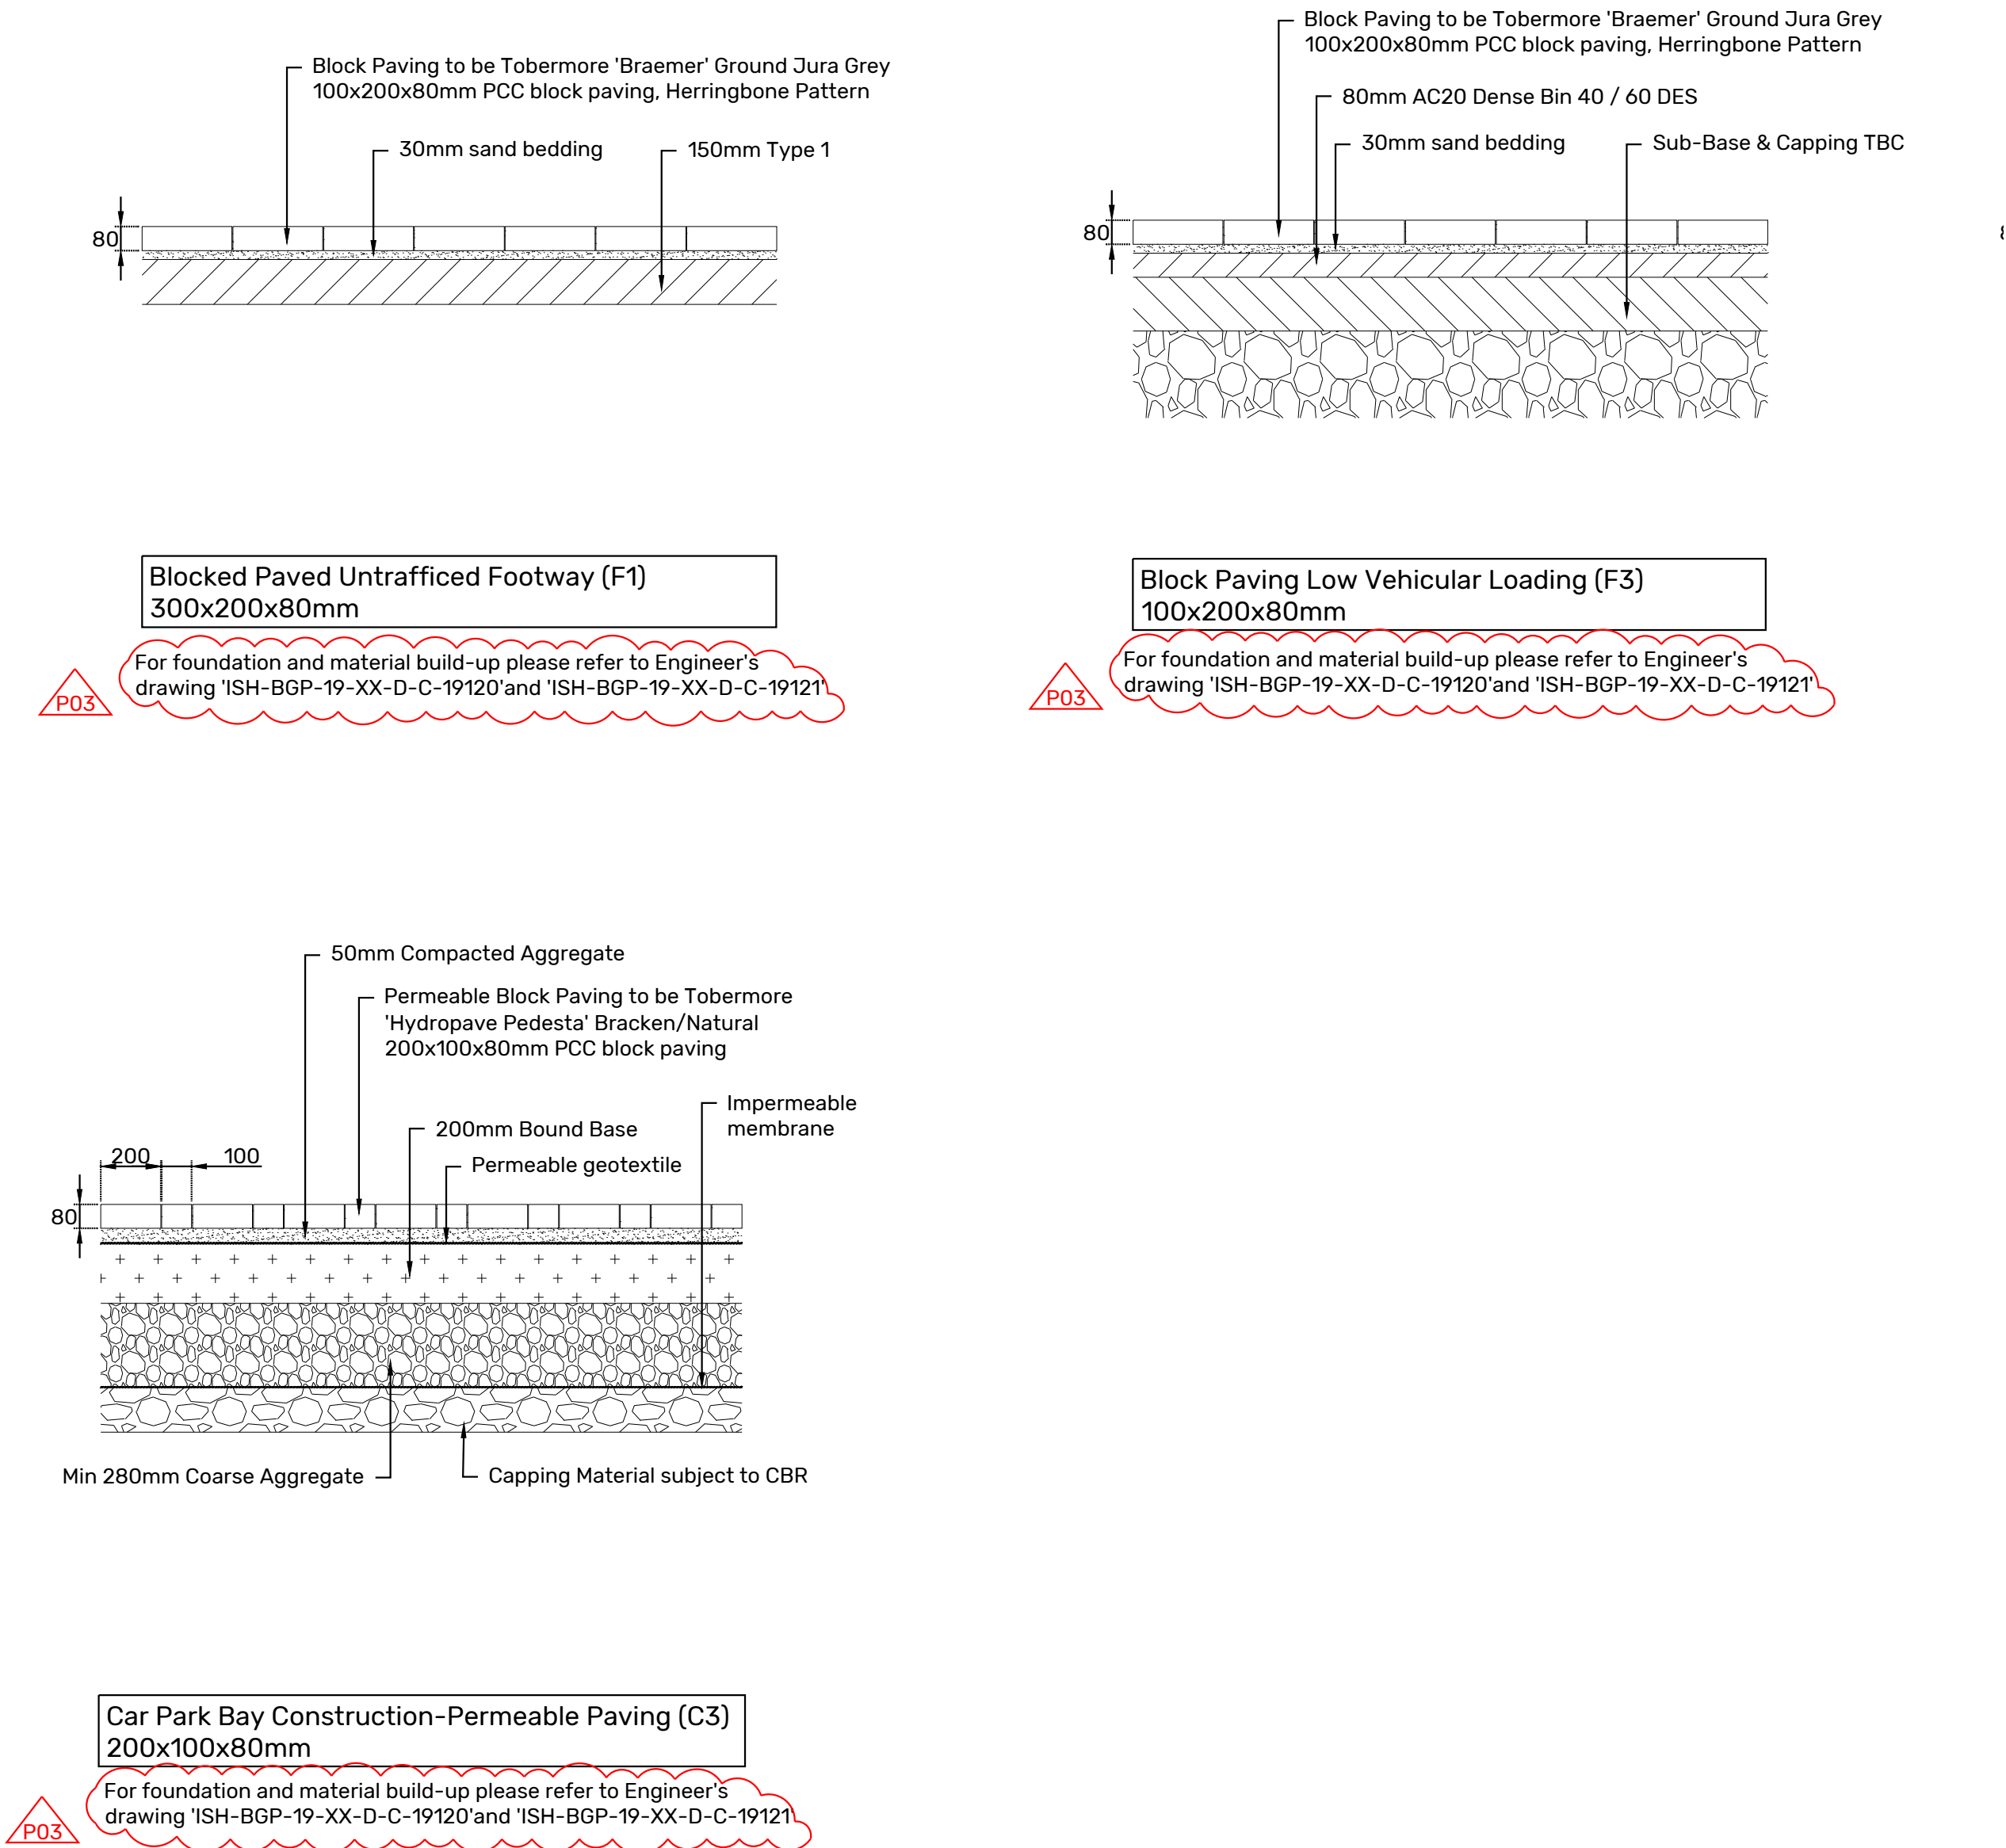

©One-Environments Ltd. This drawing is not to be scaled. All dimensions to be verified on site prior to commencement of works. Discrepancies, ambiguities and/or omissions between this drawing & information supplied by others must be reported immediately for clarification before proceeding

NOTES

REVISION P03	DATE 22.09.26	BY GS	CHECKED PA
Reference drawings note updated			
REVISION P02	DATE 14.07.26	BY GS	CHECKED PA
Clear cover depth updated to 200mm .			
REVISION P01	DATE 09.06.26	BY GS	CHECKED PA
First issue			
CLIENT	Cumberland County Council		
PROJECT	CMIQ Hub		
TITLE	Hard Landscape Details		
DWG No.	ISH-ONE-ZZ-ZZ-D-L-0601	REV	P03
STATUS	PRELIMINARY		
SCALE	1:20	@ A1	DATE 09.06.26 DRN BY GS
 