


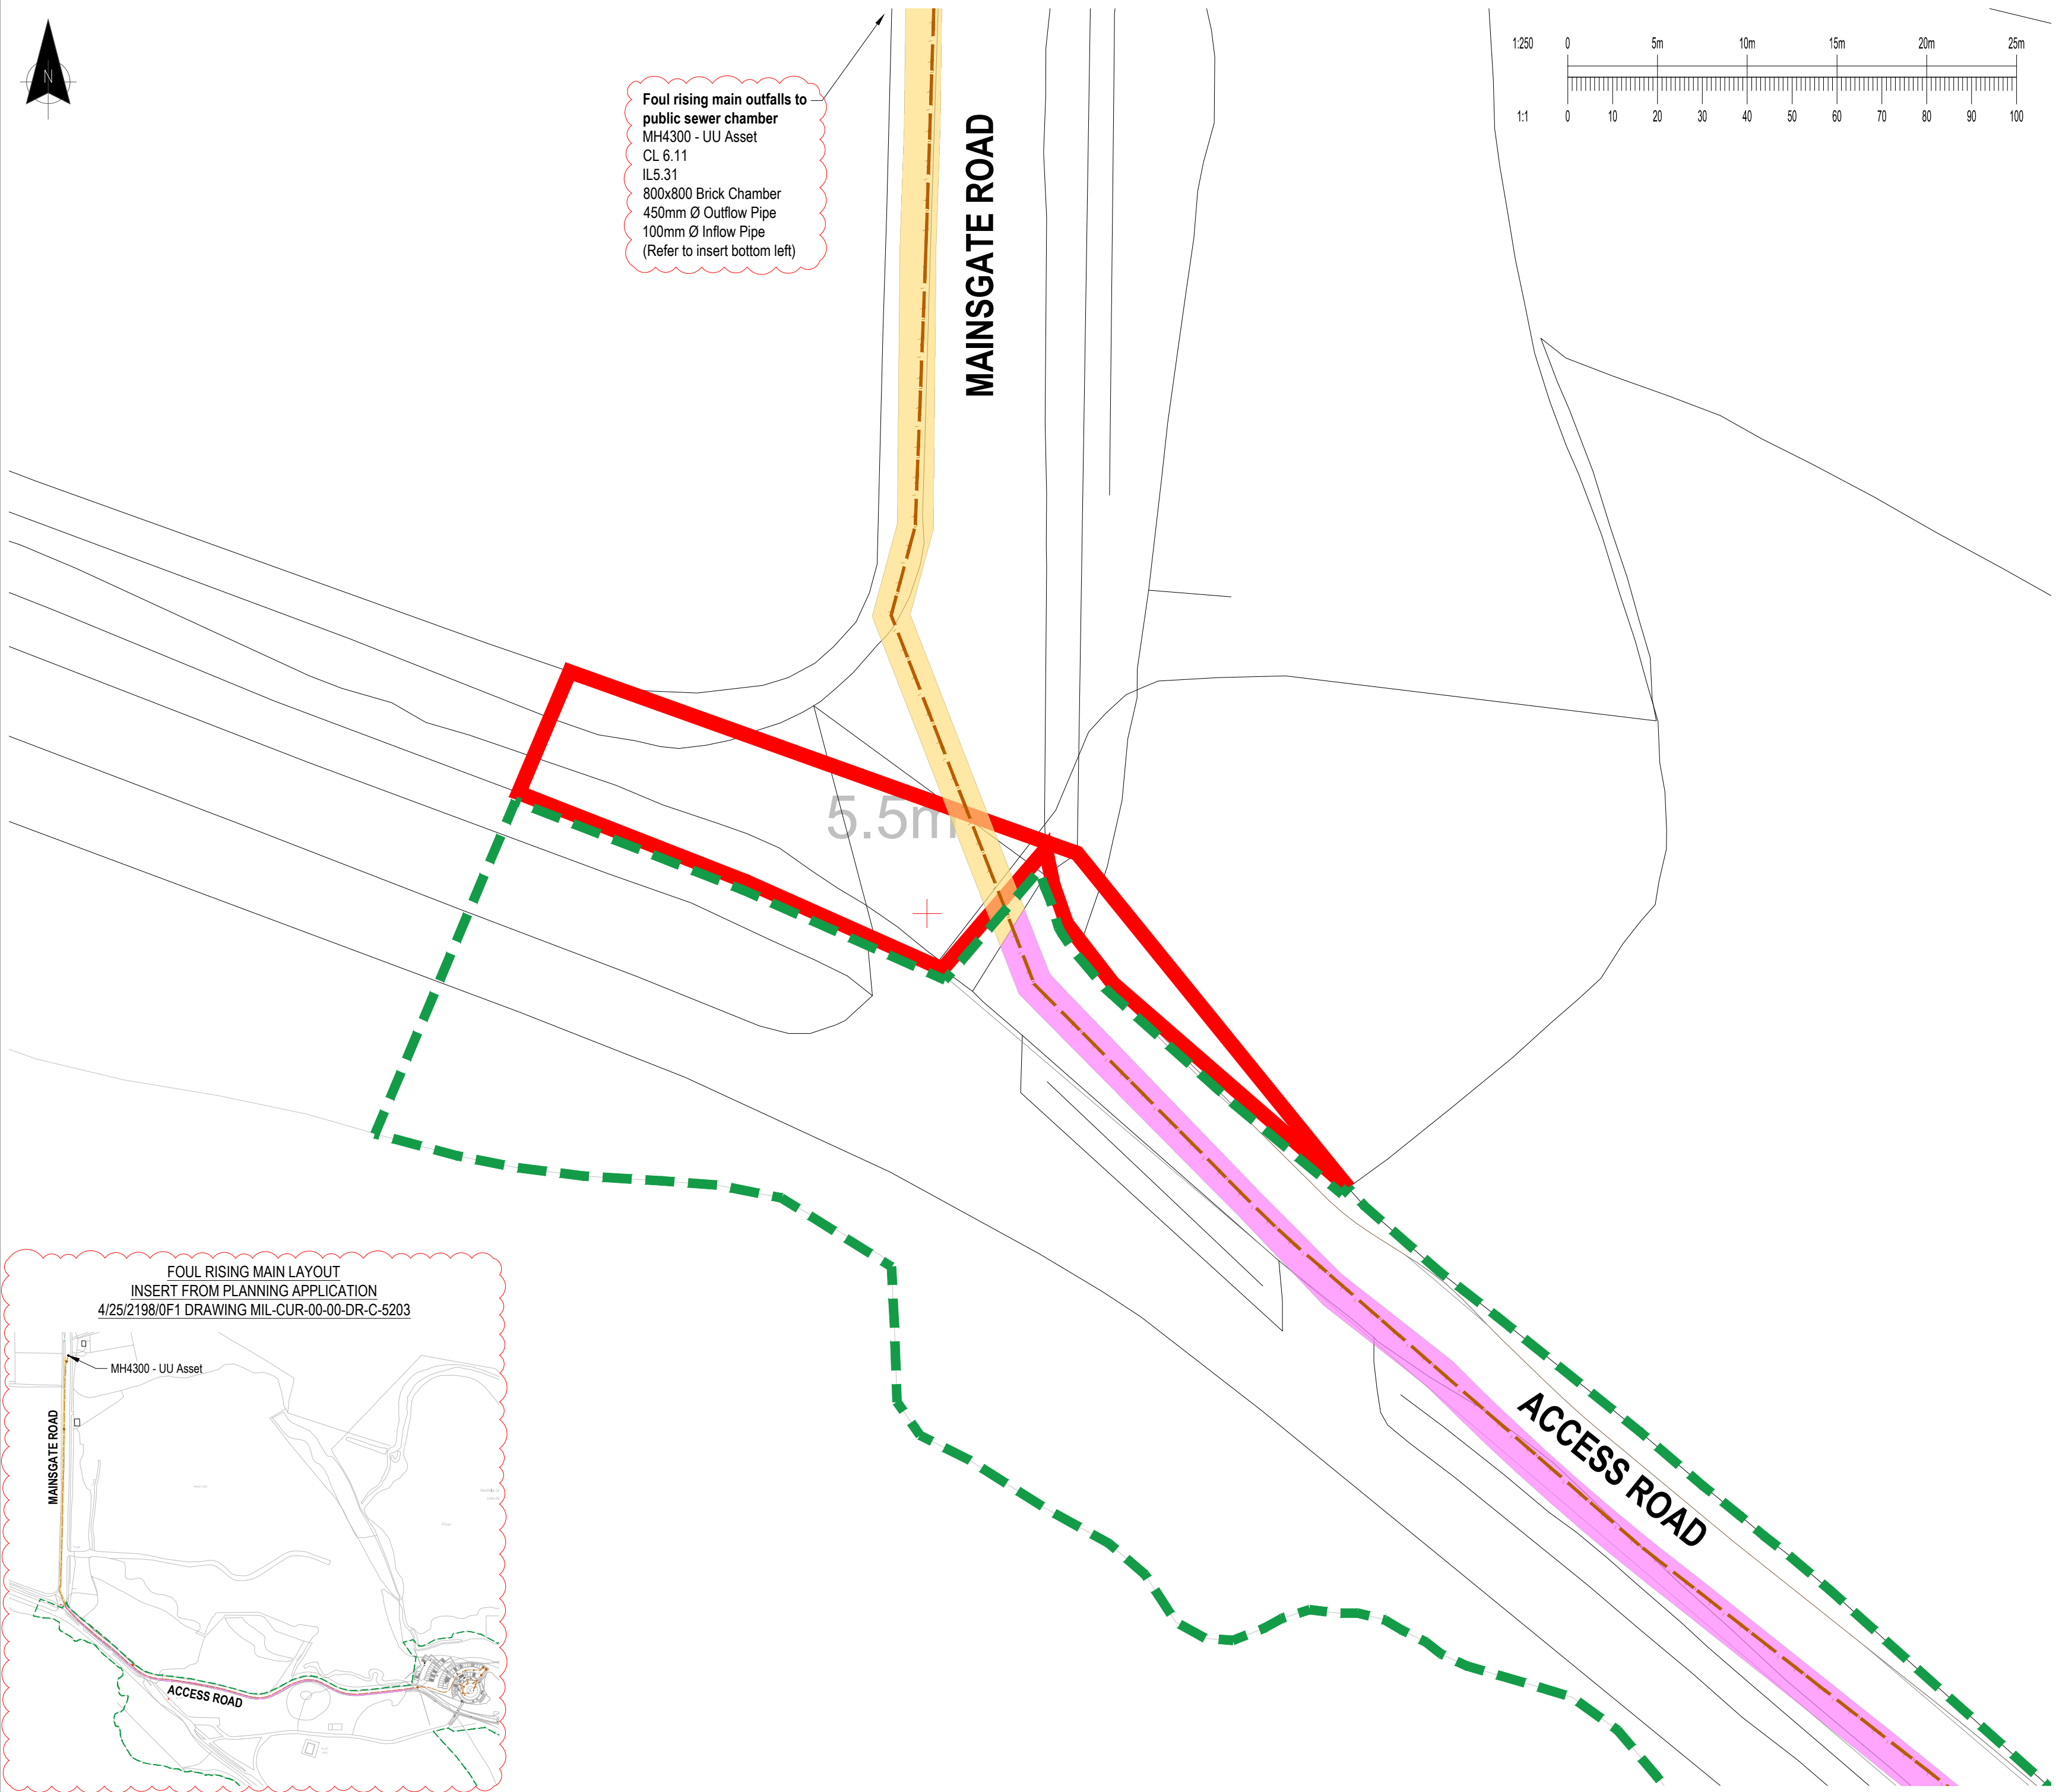

GENERAL NOTES:

- This drawing is to be read in conjunction with all relevant architects and engineers drawings and specifications from planning application application 4/25/2198/0F1.
- Do not scale this drawing. Any ambiguities, omissions and errors on drawings shall be brought to the engineers attention immediately. All dimensions must be checked / verified on site.
- All dimensions are in metres unless noted otherwise.
- For general notes refer to drawing.

KEY:

- Application Site Boundary
- Boundary of Application 4/25/2198/0F1
- Foul rising main associated with application 4/25/2198/0F1
- Access Road service trench
- Mainsgate Road service trench in western verge soft landscaping (proposed)

P02	ISING MAIN INSERT INCLUDED FROM UNITED UTILITIES CONSULTATION COMMENTS	13/10/26	CC	GW
P01	ISSUED FOR PLANNING	24/08/26	CC	GW
Rev:	Description:	Date:	By:	Chkd:

Curtins

Units 24-25 Riverside Place K Village Lound Road Kendal LA9 7FH
01539 724 823
kendal@curtins.com
www.curtins.com

Civils & Structures • Transport Planning • Environmental • Infrastructure • Geotechnical • Conservation & Heritage • Principal Designer
Birmingham • Bristol • Cambridge • Cardiff • Douglas • Dublin • Edinburgh • Glasgow • Kendal • Leeds • Liverpool • London • Manchester • Nottingham

Status:

SUITABLE FOR INFORMATION

S2

Client:

STORY

Cumberland Council

Project:

MILLOM - IRON LINE

Drg Title:

MAINSGATE ROAD
FOUL DRAINAGE LINK
(AS PROPOSED)

Drawn By	CC	Designed By	CC	Checked By	GW
Project No	081617	Date	13/10/2026	Scales @ A2	1:250
Project Code - Originator - Function - Spatial - Form - Discipline - Number					Revision
MIL-CUR-RMG-00-DR-C-5241					P02

\\ke-fs-11\Projects\B081617 Milom Iron Line\Q4-Production\4A-Models-Drawings\CCAD\521