
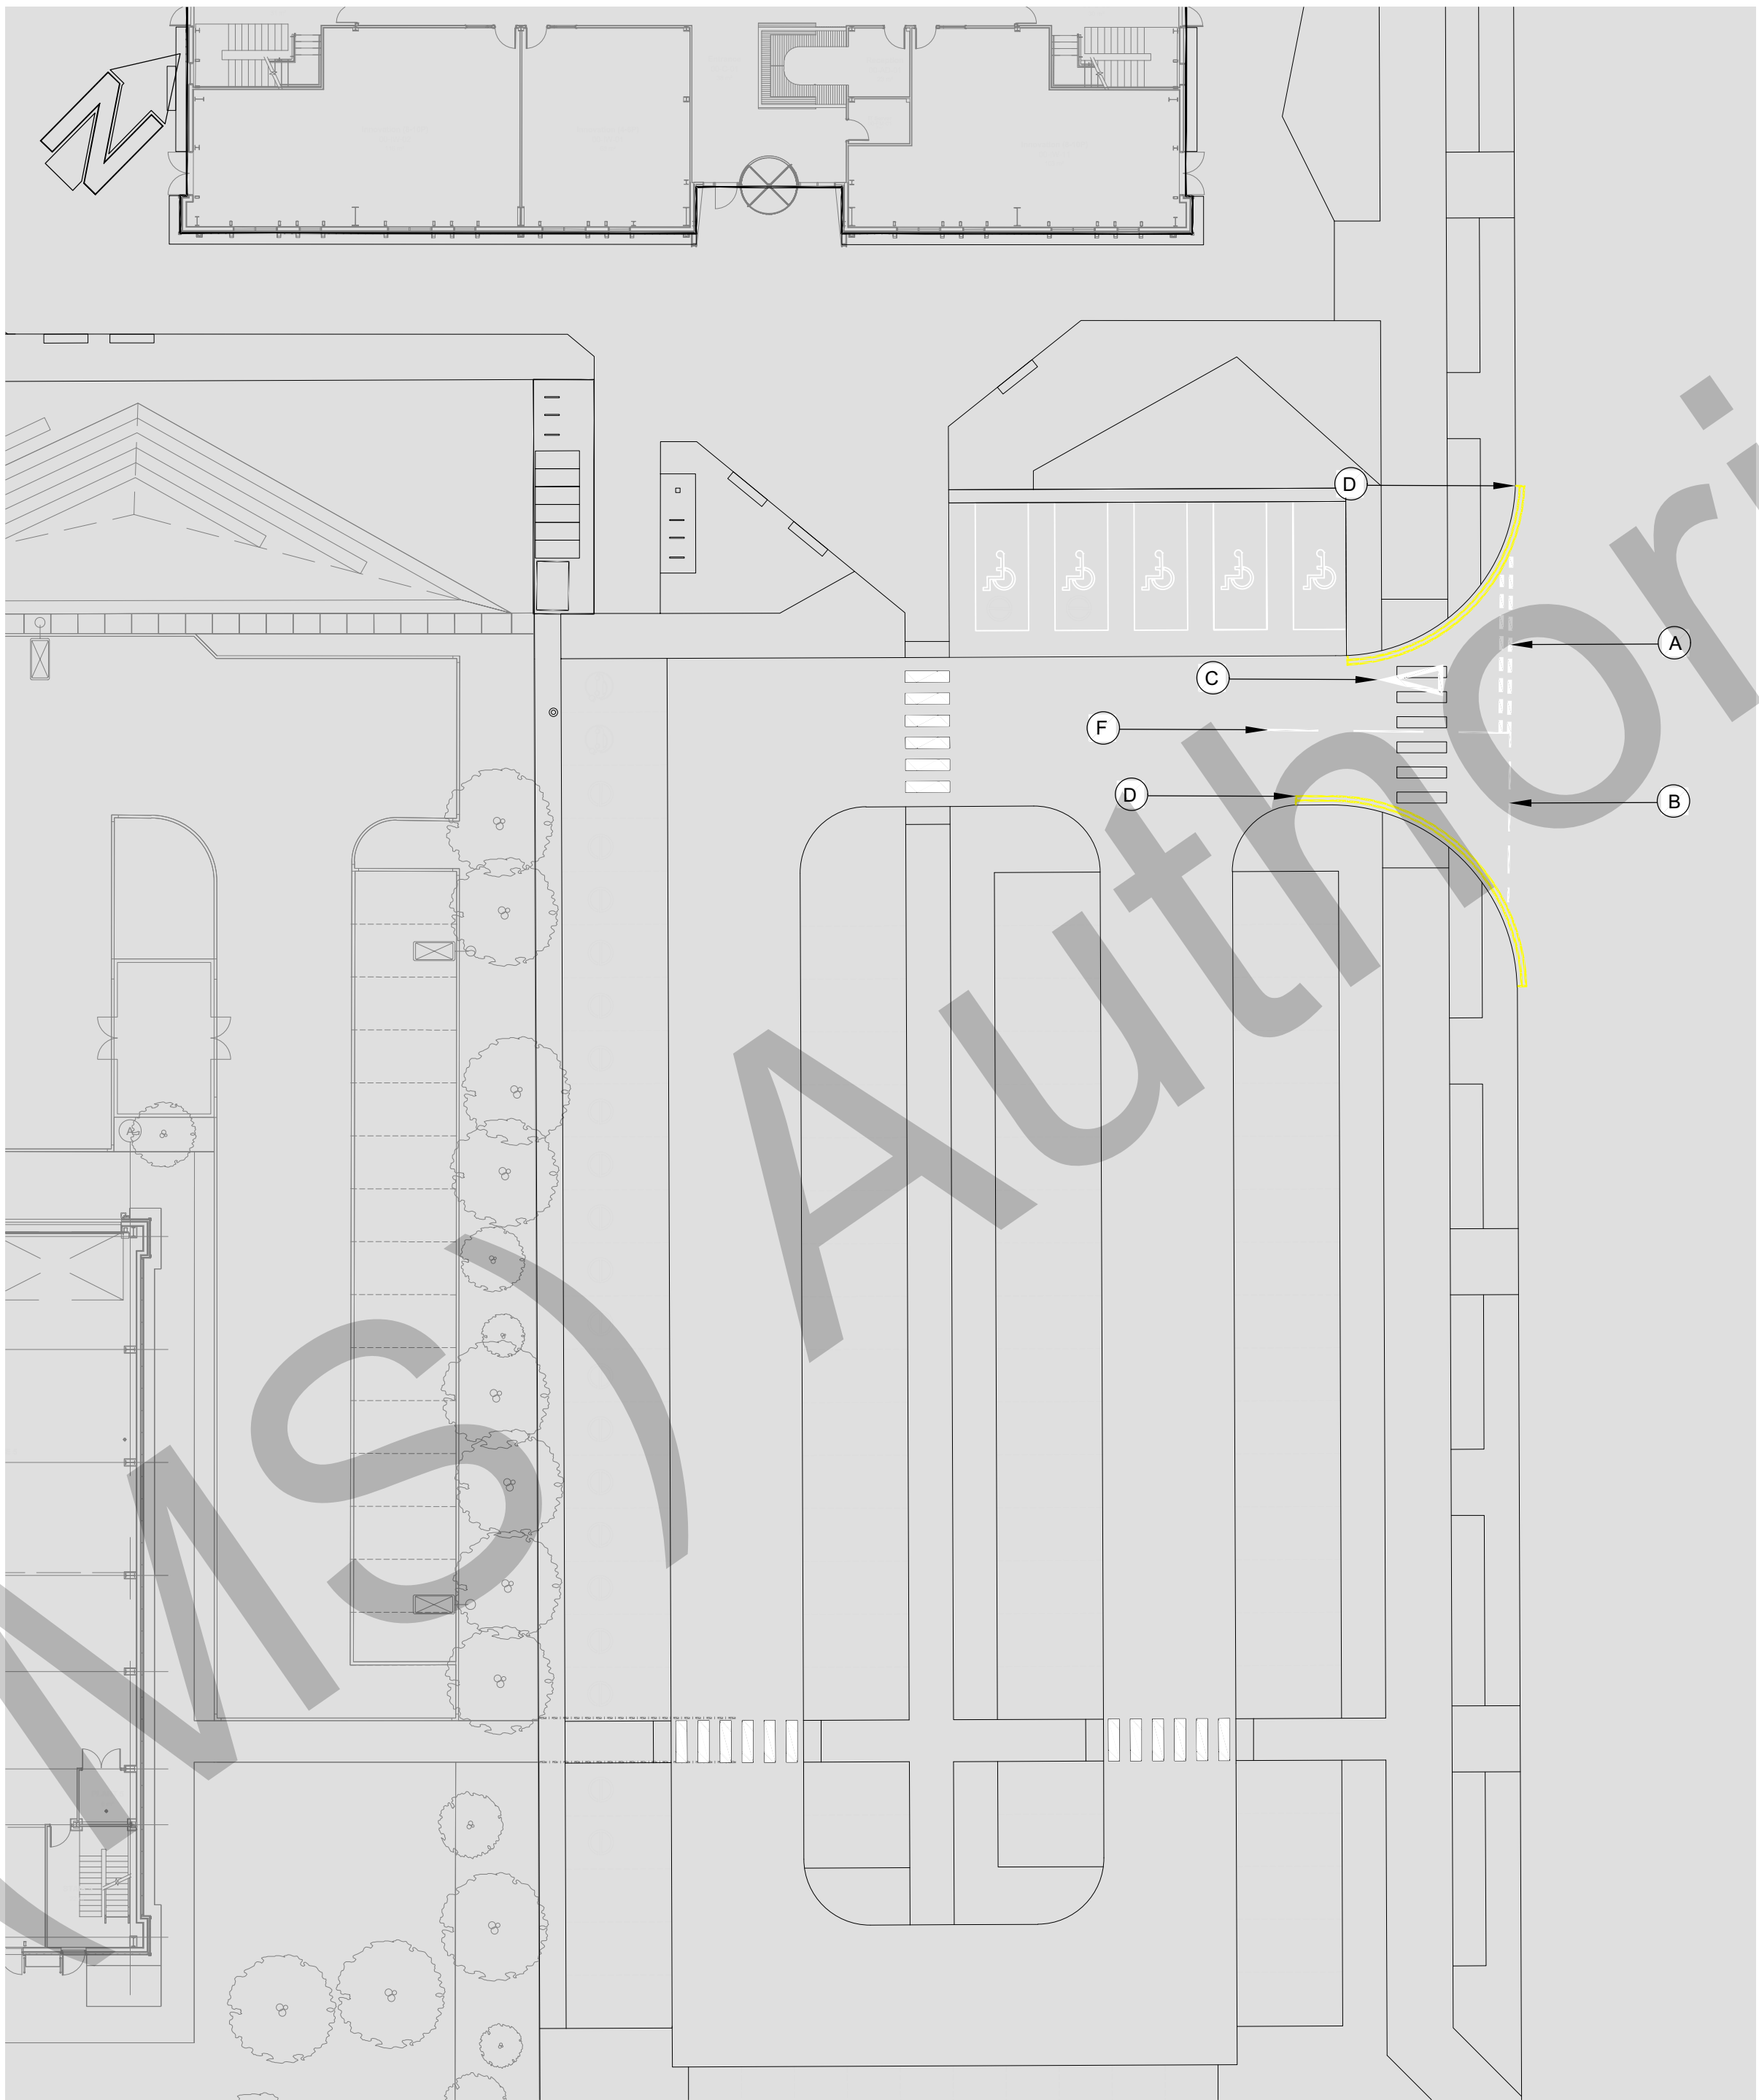


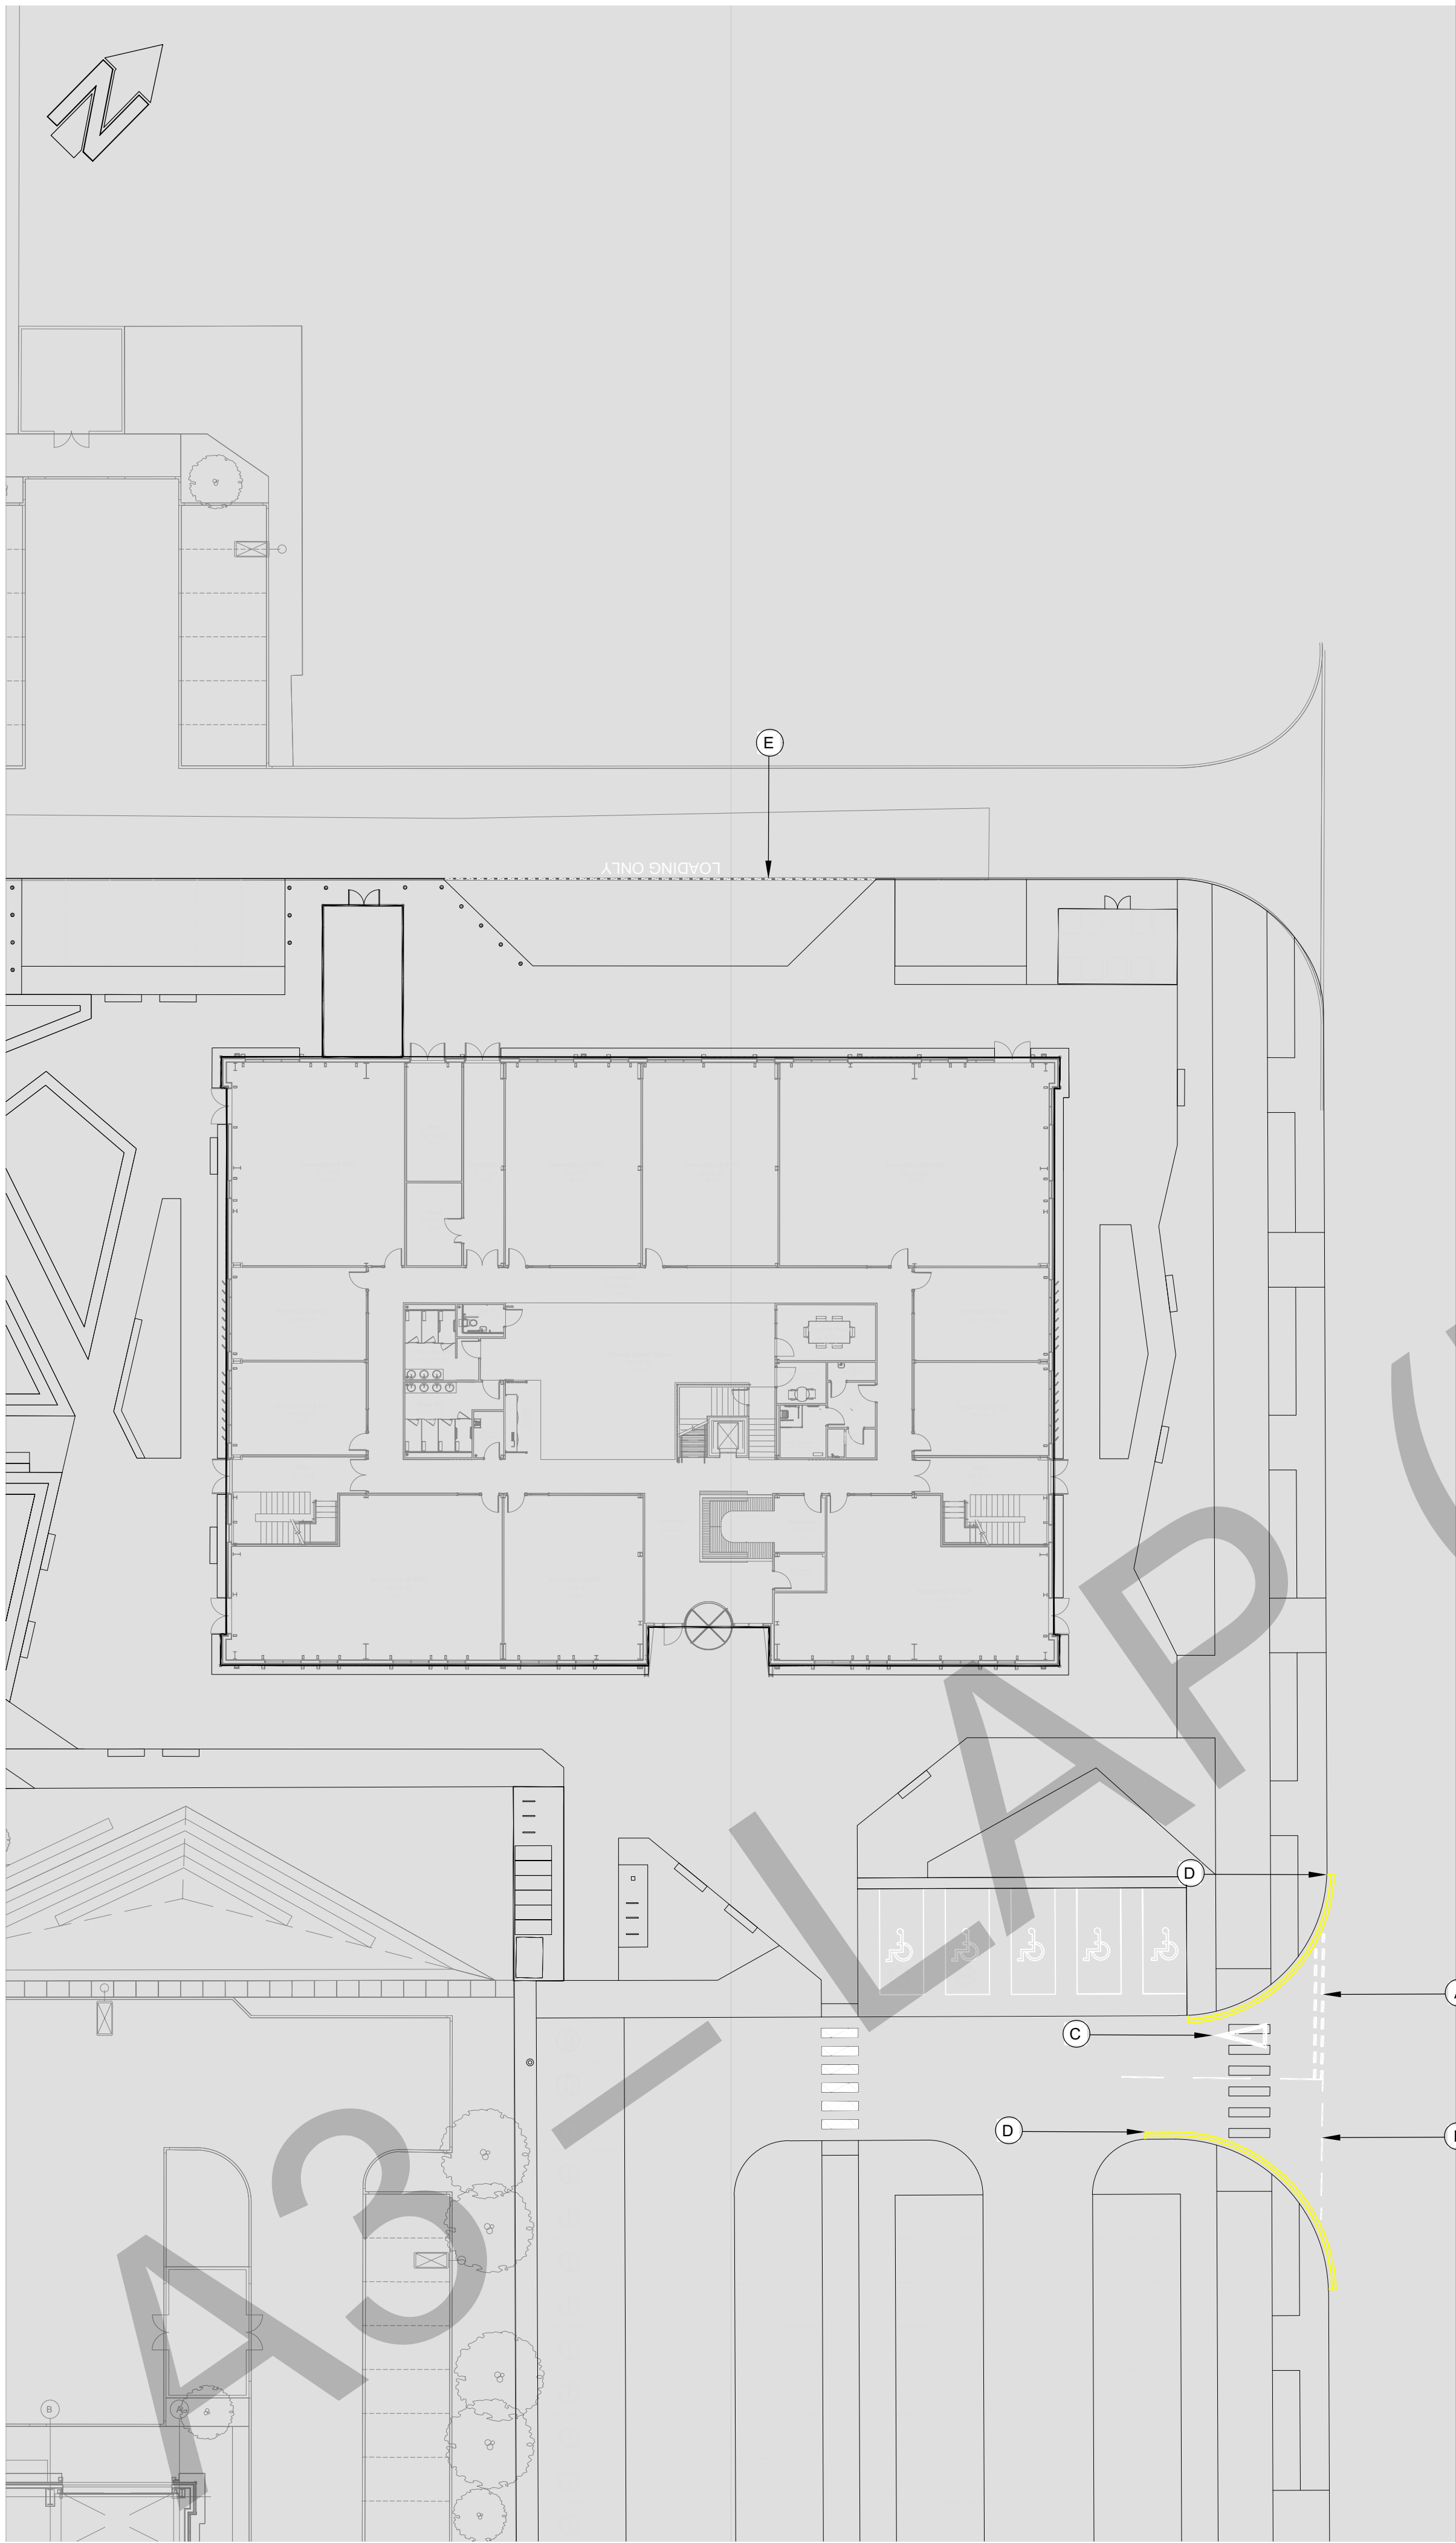

Road Markings Schedule									
Ref	Sched.	Part	Item	Diag No.	Diagram	Mark (mm)	Gap (mm)	Width (mm)	Use
(A)	9	6	3	1003A		600	300	200	Give Way Line
(B)	11	4	8	1009A		600	300	100	Give Way/Stop Extension Line
(C)	9	6	4	1023A		3750	-	1250/0	Give Way Triangle
(D)	7	4	1	1018.1		Continuous		100	Double Yellow Edge Lines
(E)	7	4	6	1028.4		-	-	50	Specialist Parking Bay Disabled, Loading etc.
(F)	11	4	2	1004		4000	2000	100	Road Centreline

To be read in conjunction with TSRGD 2016.

- DO NOT SCALE -

Notes:

- Road Markings
 - Road markings to be in white (unless noted otherwise in schedule) thermoplastic screed with applied glass beads.
 - Road markings should be in accordance with Clause 1212 of SHW.
 - Retro-reflectivity requirements commence from the date of application or date of trafficking, whichever is later, and shall last for the functional life of the marking.
 - Markings to have a requirement of a minimum retro-reflectivity value of 100 MCD/m²/LX.
 - The minimum laid thickness is 2.0mm for screeded markings and 1.5mm for spray applied markings.
 - In no case shall any material be laid more than 6mm thick.
 - All debris to be removed from road surface prior to laying of markings

Note:
All car park delineations for standard & accessible bays are to be via alternate permeable block paviour colour.

NOT FOR CONSTRUCTION

Stage 4 Issue	GL	C02	JJH	27.07.2026
Stage 4 Issue	GL	C01	JJH	17.06.2026
Stage 4 Issue	GL	P01	JJH	09.06.2026
AMENDMENT	BY	REV	CHK	DATE



CIVIL & STRUCTURAL ENGINEERS | BUILDING SURVEYORS
www.bgp-consulting.co.uk

TEESSIDE: T: 01642 876470 | TYNESIDE: T: 0191 495 4100

Client Cumberland Council

Project ISH Hub

BGP Project No. 21T2034

Drawing Title Road Markings Plan

Drawn	Date	Checked	Date	Size	Scale	Rev.
GL	JUN '26	JJH	JUN '26	A1	1:250	C02
Location	Originator	Volume	Level	Form	Role	Unique No.
ISH	BGP	19	XX	D	C	19116

File Reference

ISH-BGP-19-XX-D-C-19116

In instances where this drawing completes or partly completes a contract, BGP Consulting Limited will consider that its product has been validated, unless in a period not exceeding 90 working days, the client advises to the contrary.