



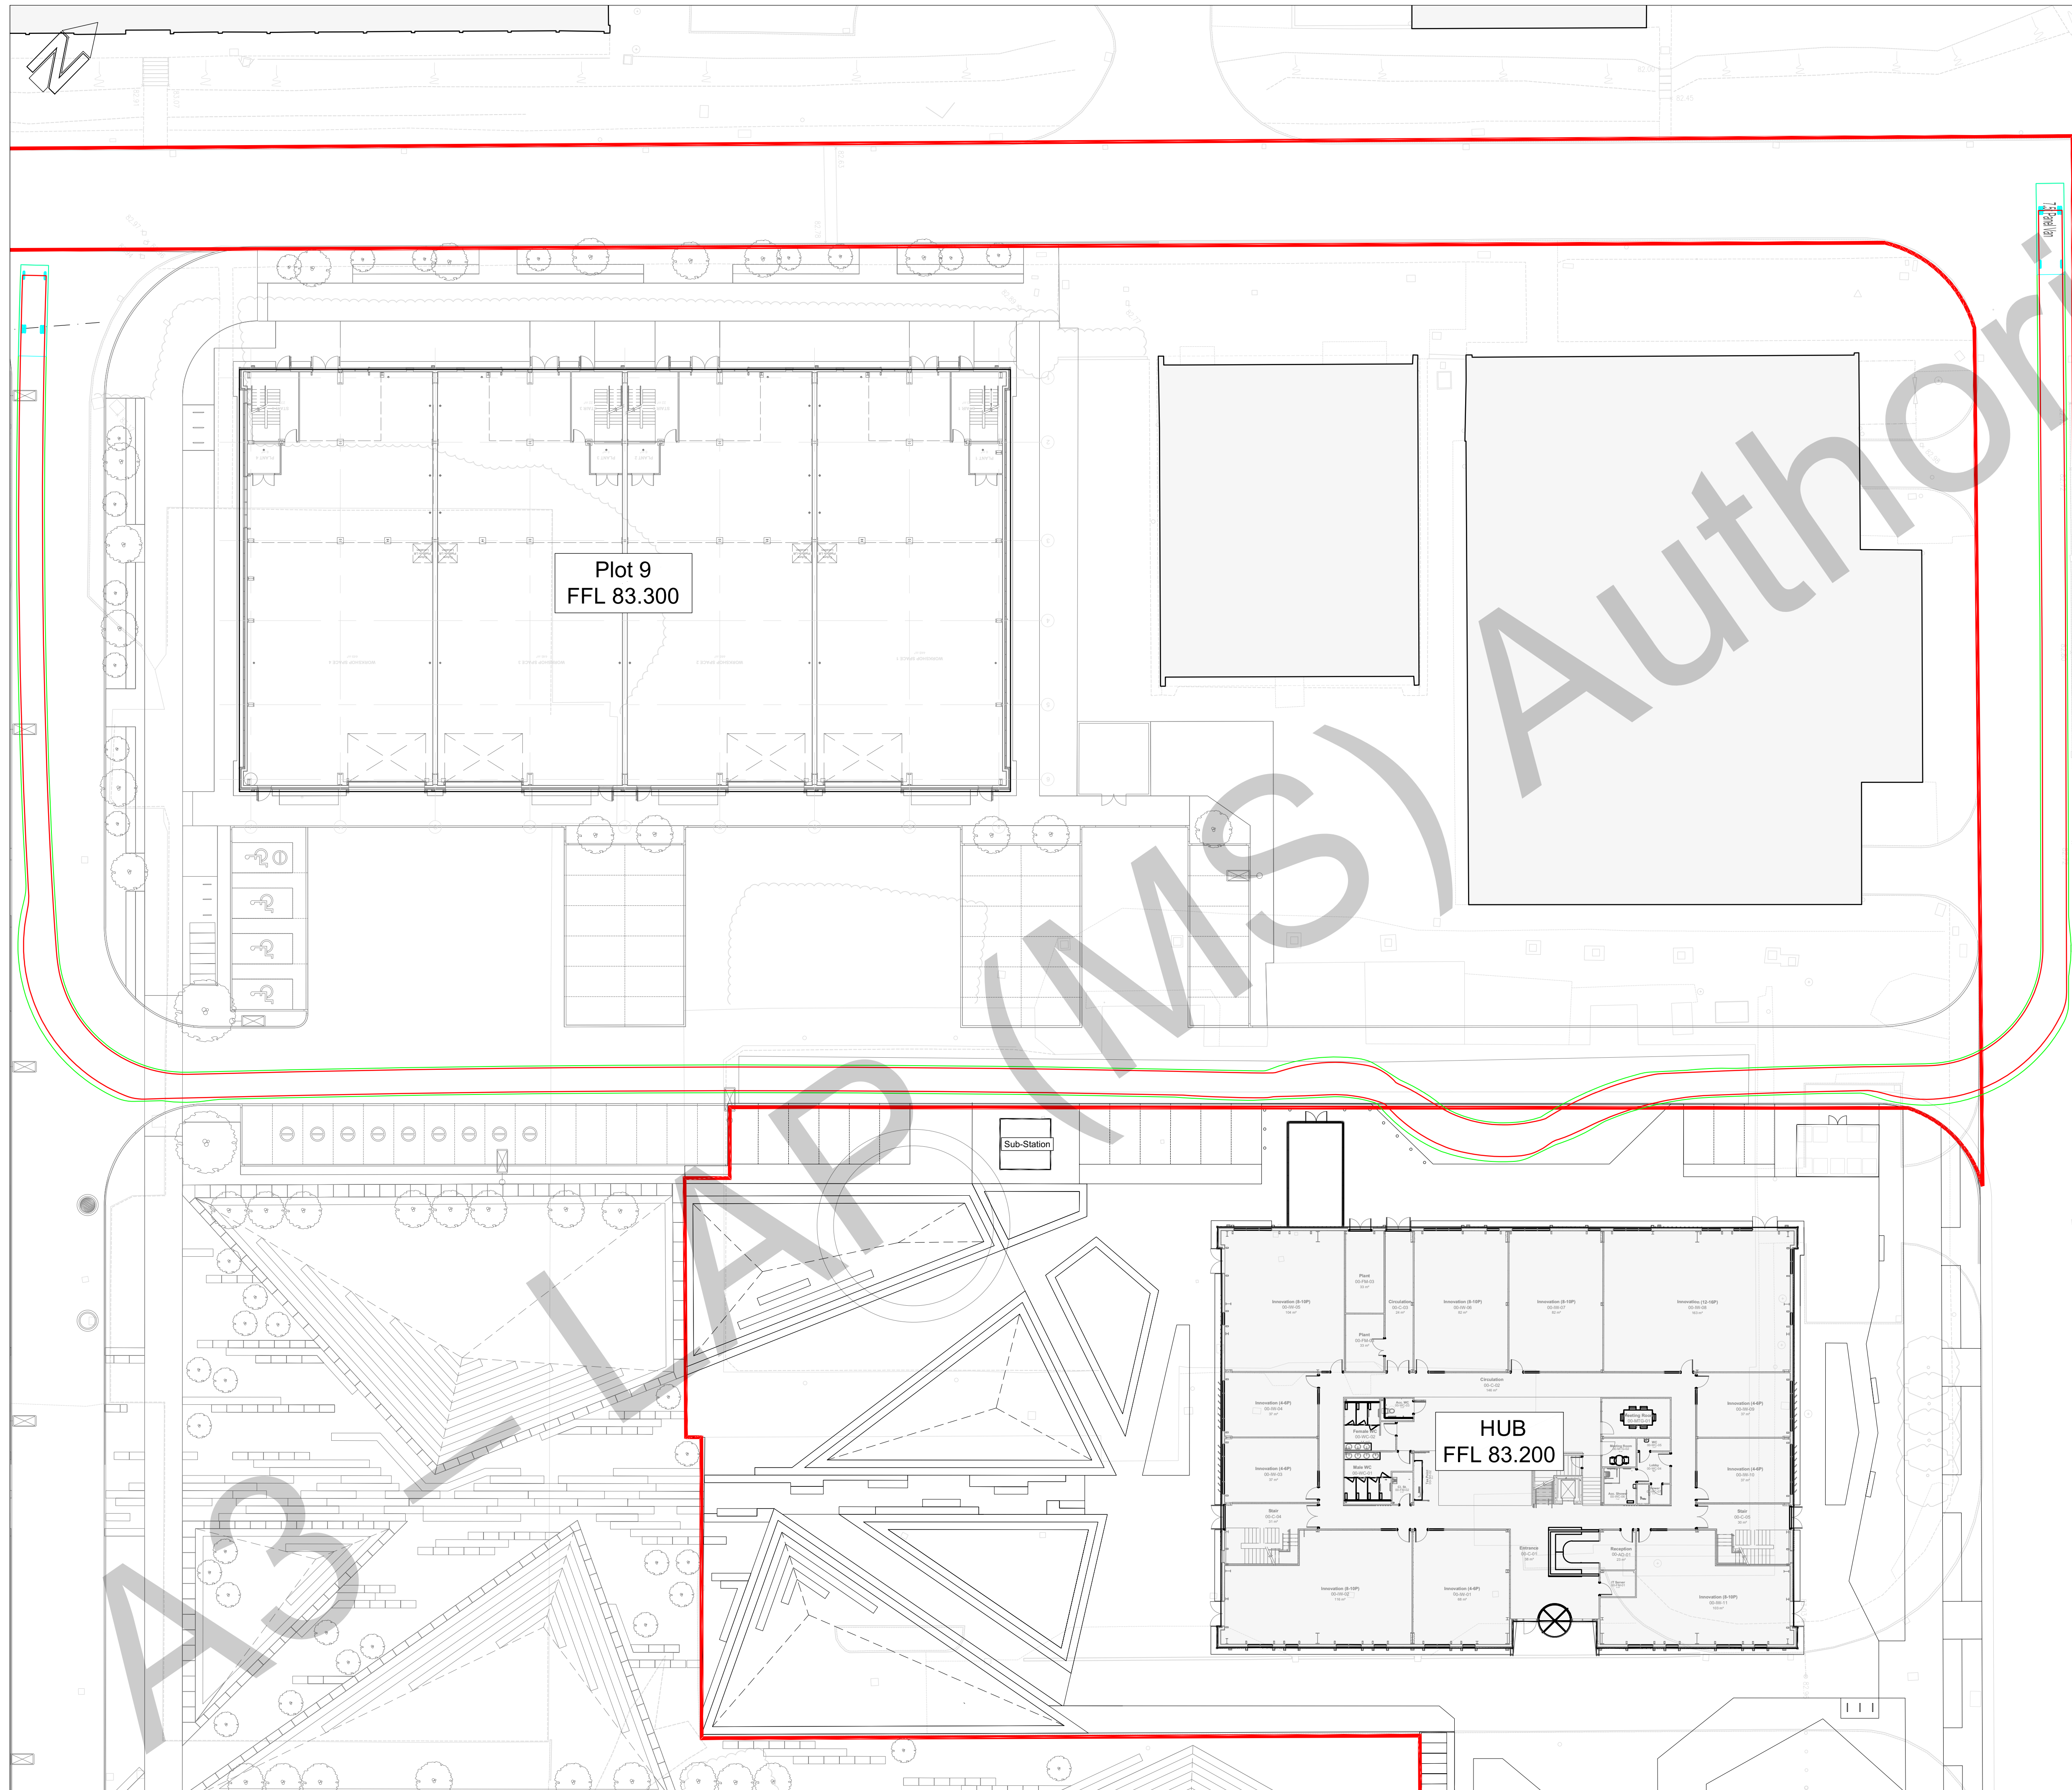


- DO NOT SCALE -

Legend

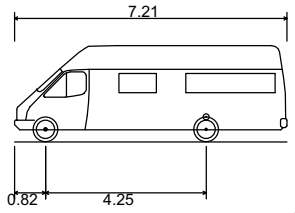

7.5t Panel Van
Overall Length
Overall Width
Overall Body Height
Min Body Ground Clearance
Track Width
Lock to lock time
Kerb to Kerb Turning Radius

7.210m
2.192m
2.544m
0.316m
1.865m
4.00s
7.400m

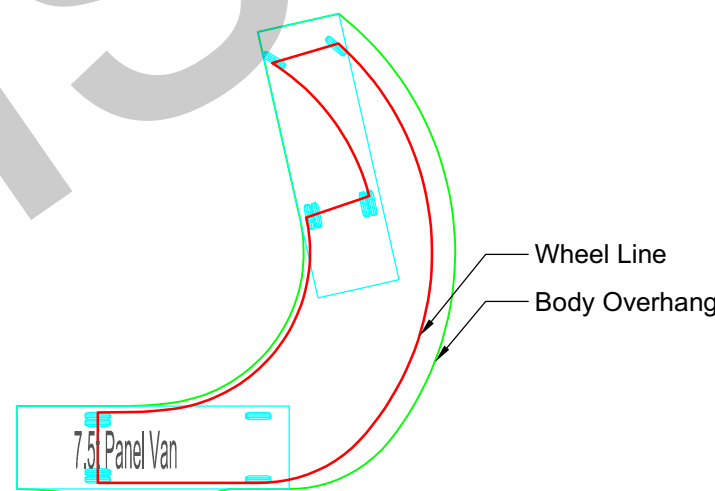

Notes:

1. This vehicle tracking drawing has been produced for information and discussion purposes only.
2. Vehicle types have been assumed and the client/land owner is to confirm exact vehicle requirements.
3. All vehicle tracking outside of the extents of the topographic survey is approximate only and based on OS map information. Further topographic survey information will be required in order to accurately check the suitability of the surrounding roads.

NOT FOR PRICING

NOT FOR CONSTRUCTION

Issued for Comment GL P01 JJH 14.04.2026
AMENDMENT BY REV CHK DATE



CIVIL & STRUCTURAL ENGINEERS | BUILDING SURVEYORS
www.bgp-consulting.co.uk

TESSIDE: T: 01642 876470 | TYNESIDE: T: 0191 495 4100

Client Cumberland Council
Project ISH Hub
BGP Project No. 21T2034
Drawing Title Swept Path Analysis - 7.5t Panel Van

Drawn	Date	Checked	Date	Size	Scale	Rev.
GL	APR '26	JJH	APR '26	A1	1:250	P01
Location	Originator	Volume	Level	Form	Role	Unique No.
ISH	BGP	19	XX	D	C	19904

File Reference ISH-BGP-19-XX-D-C-19904
In instances where this drawing completes or partly completes a contract, BGP Consulting Limited will consider that its product has been validated, unless in a period not exceeding 90 working days, the client advises to the contrary.