


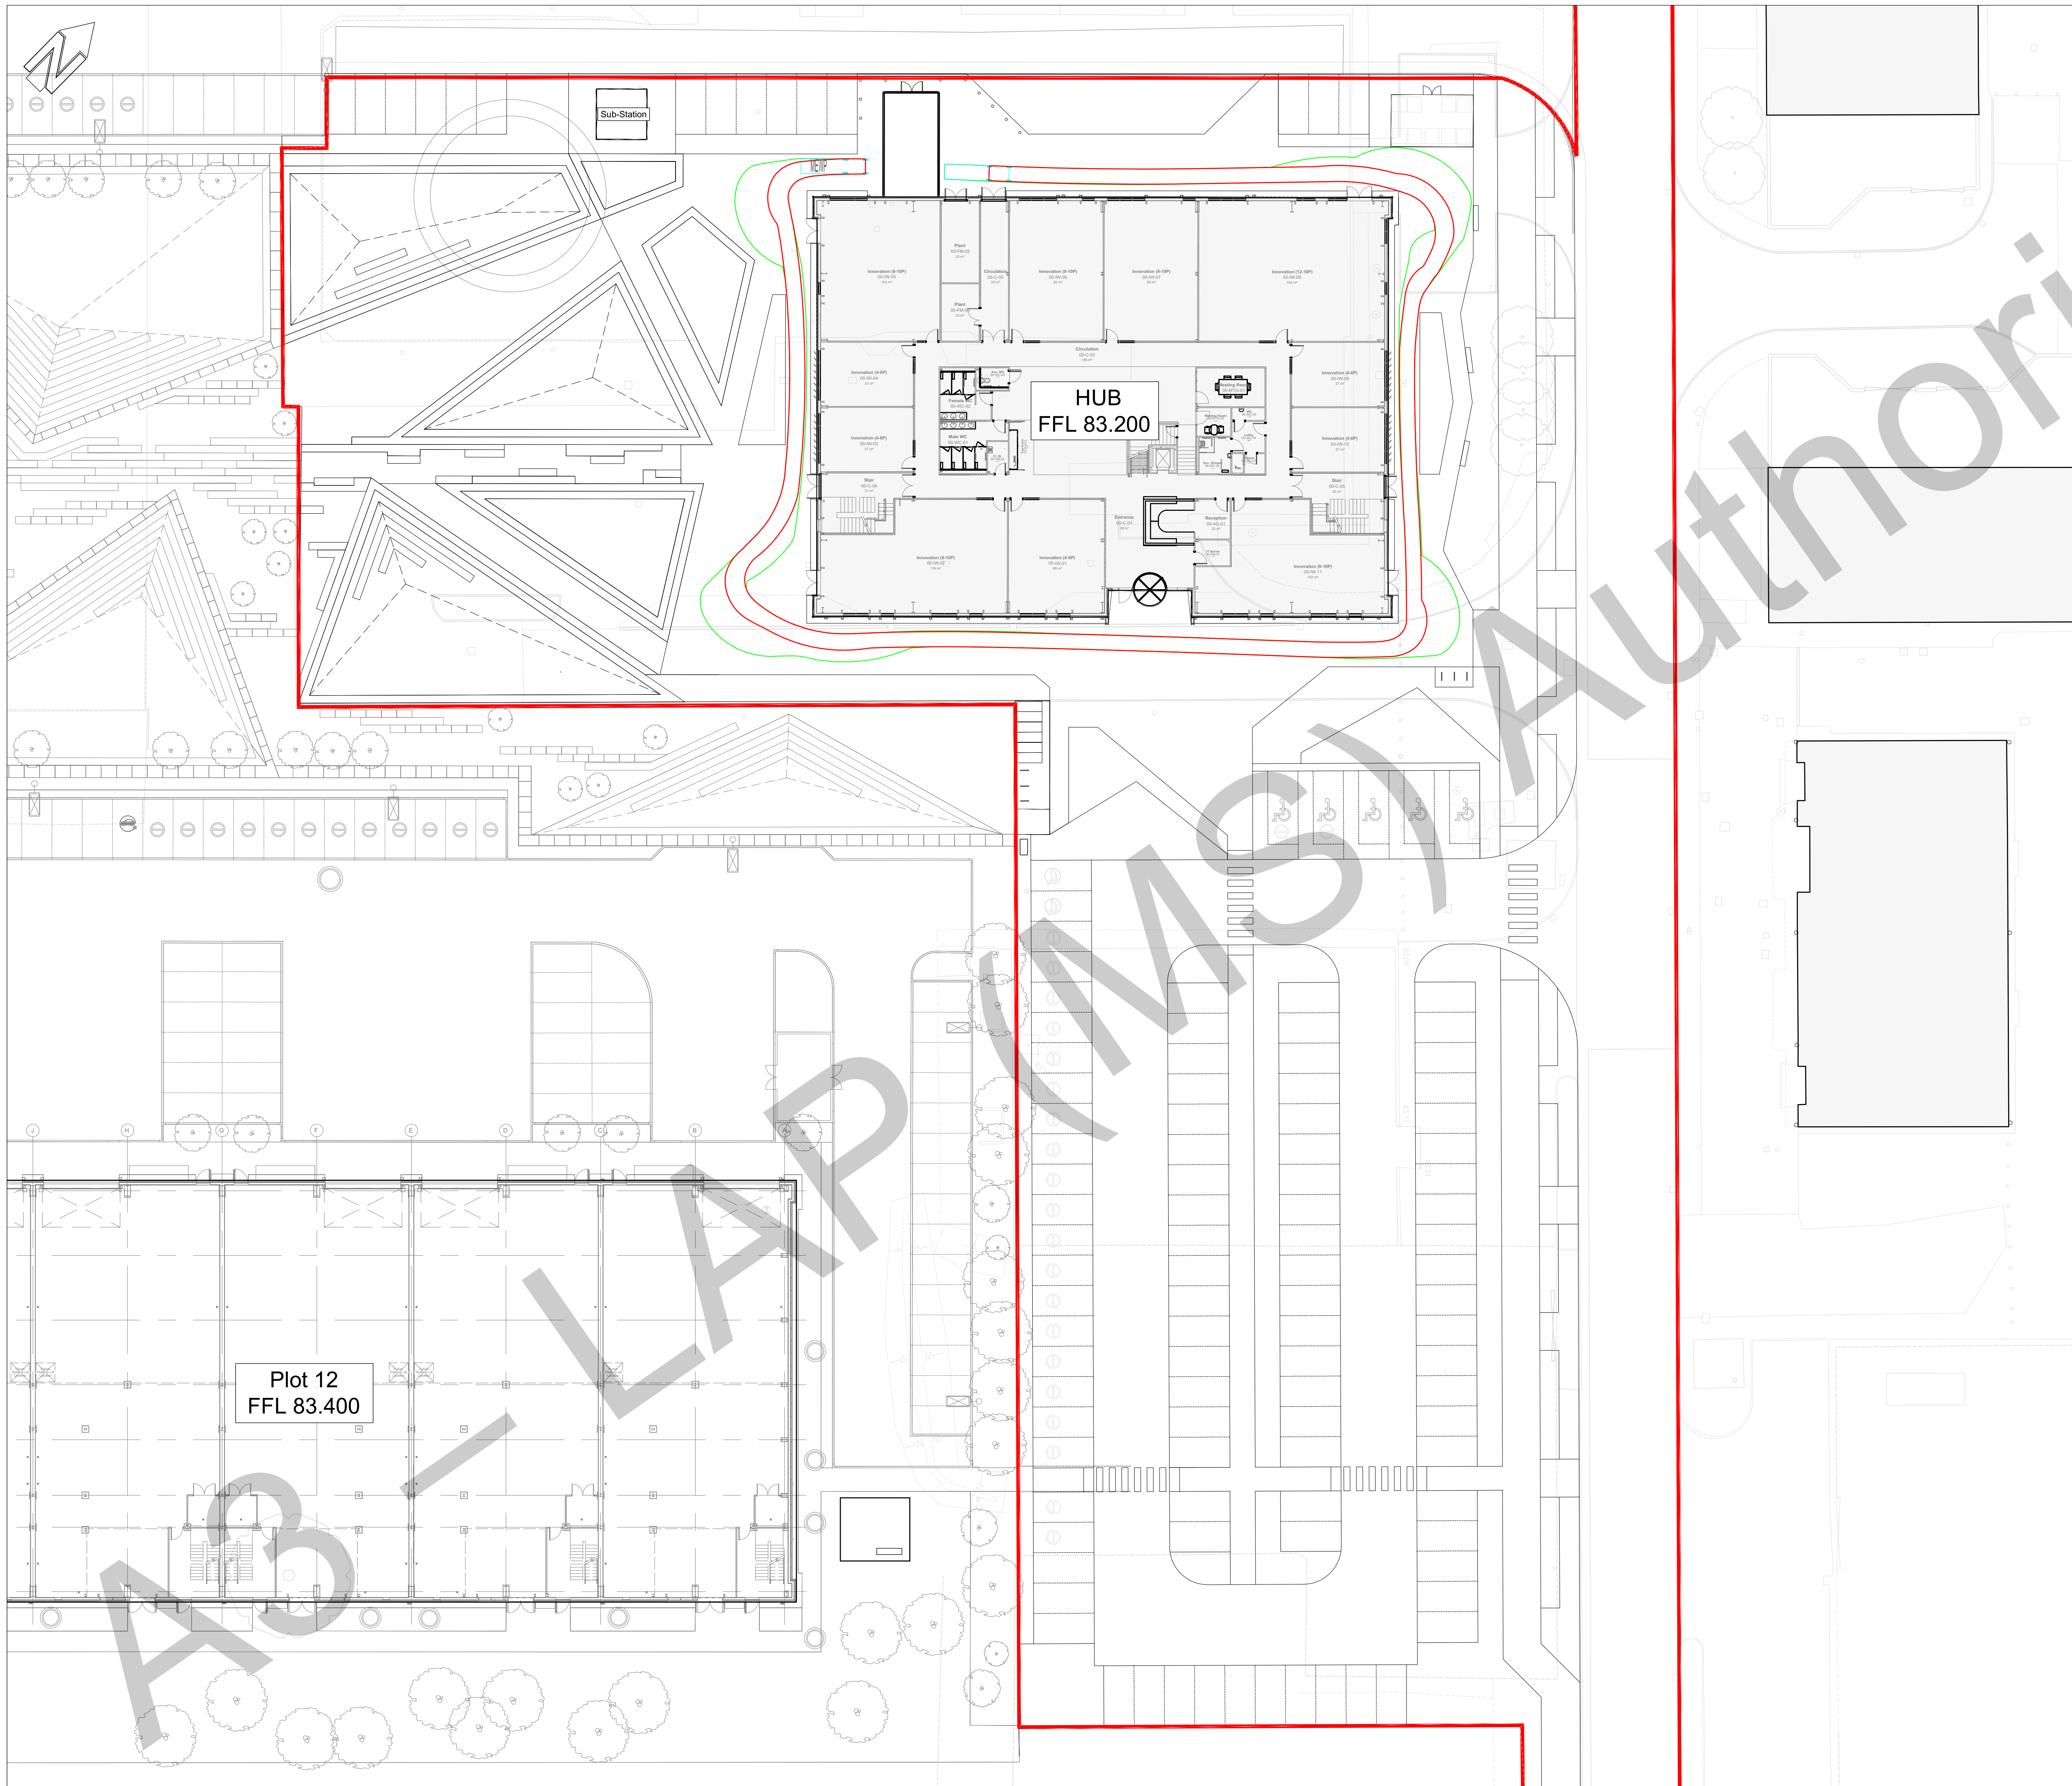

- DO NOT SCALE -

Legend

Genie Z-30/20N MEWP
Overall Length 5.318m
Overall Width 1.190m
Overall Body Height 3.713m
Min Body Ground Clearance 0.145m
Track Width 1.190m
Lock to lock time 4.00s
Kerb to Kerb Turning Radius 3.200m

Wheel Line
Body Overhang

Notes:

- This vehicle tracking drawing has been produced for information and discussion purposes only.
- Vehicle types have been assumed and the client/land owner is to confirm exact vehicle requirements.
- All vehicle tracking outside of the extents of the topographic survey is approximate only and based on OS map information. Further topographic survey information will be required in order to accurately check the suitability of the surrounding roads.

NOT FOR PRICING

NOT FOR CONSTRUCTION

Issued for Comment	GL	P02	JJH	14.04.2026
Issued for Comment	GL	P01	JJH	08.04.2026
AMENDMENT	BY	REV	CHK	DATE

BGP

CIVIL & STRUCTURAL ENGINEERS | BUILDING SURVEYORS

www.bgp-consulting.co.uk

TEESSIDE: T: 01642 876470 | TYNESIDE: T: 0191 495 4100

Client	Cumberland Council
Project	ISH Hub
BGP Project No.	21T2034
Drawing Title	Swept Path Analysis - MEWP

Drawn	Date	Checked	Date	Size	Scale	Rev.
GL	APR '26	JJH	APR '26	A1	1:250	P02
Location	Originator	Volume	Level	Form	Role	Unique No.
ISH	BGP	19	XX	D	C	19902

File Reference

ISH-BGP-19-XX-D-C-19902

In instances where this drawing completes or partly completes a contract, BGP Consulting Limited will consider that its product has been validated, unless in a period not exceeding 90 working days, the client advises to the contrary.