



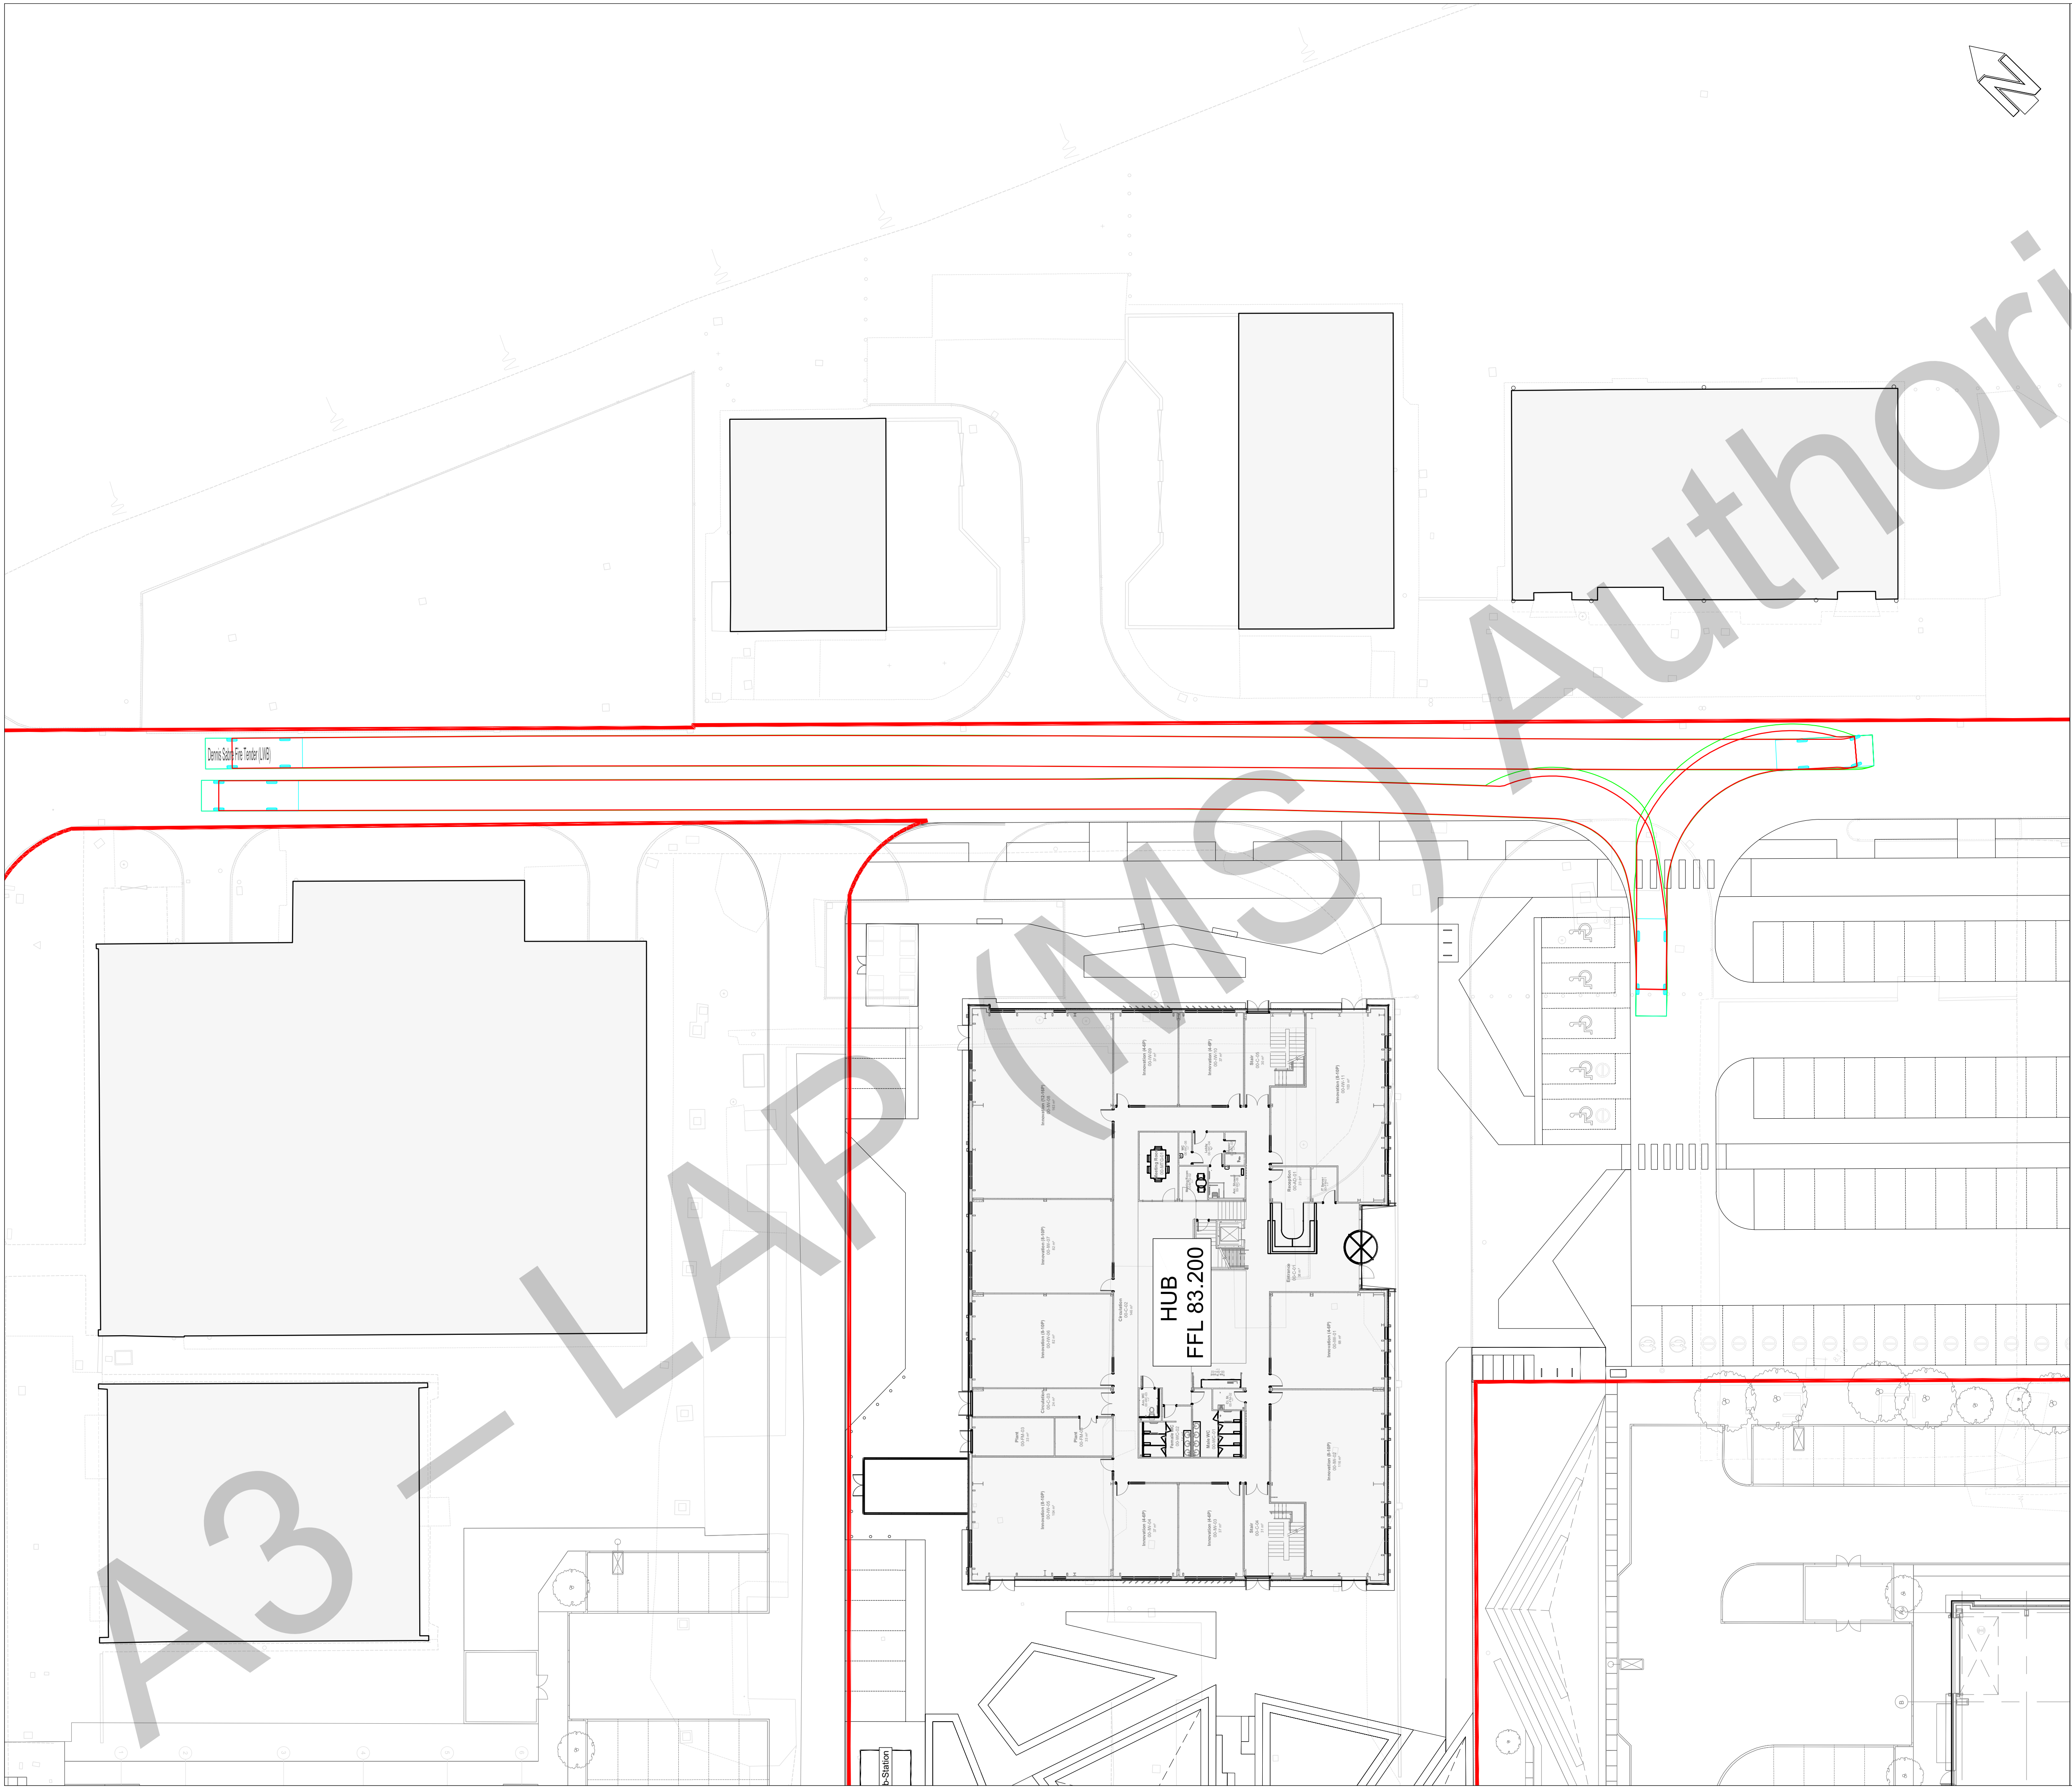


- DO NOT SCALE -

Legend

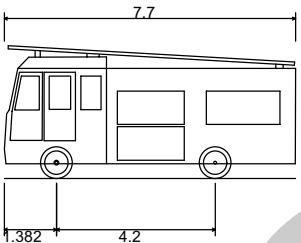

Dennis Sabre Fire Tender (LWB)
Overall Length 7.700m
Overall Width 2.430m
Overall Body Height 3.512m
Min Body Ground Clearance 0.397m
Track Width 2.380m
Lock to lock time 5.00s
Kerb to Kerb Turning Radius 7.400m

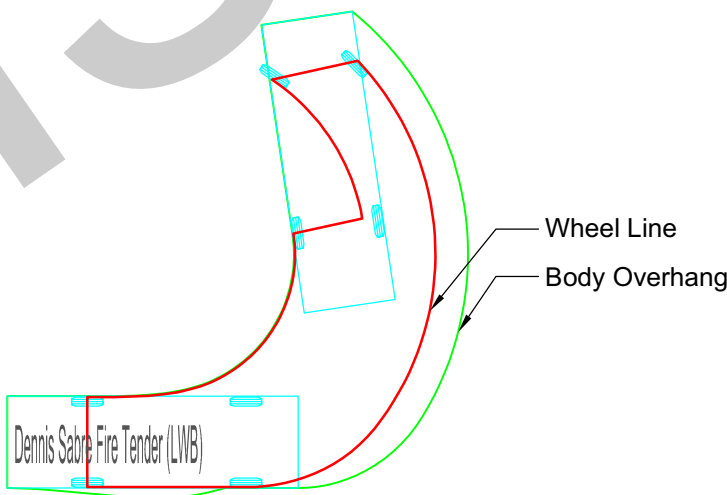

Notes:

1. This vehicle tracking drawing has been produced for information and discussion purposes only.
2. Vehicle types have been assumed and the client/land owner is to confirm exact vehicle requirements.
3. All vehicle tracking outside of the extents of the topographic survey is approximate only and based on OS map information. Further topographic survey information will be required in order to accurately check the suitability of the surrounding roads.

NOT FOR PRICING

NOT FOR CONSTRUCTION

Issued for Comment	GL	P02	JJH	14.04.2026
Issued for Comment	GL	P01	JJH	08.04.2026
AMENDMENT	BY	REV	CHK	DATE



CIVIL & STRUCTURAL ENGINEERS | BUILDING SURVEYORS
www.bgp-consulting.co.uk

TEESSIDE: T: 01642 876470 | TYNESIDE: T: 0191 495 4100

Client	Cumberland Council					
Project	ISH Hub					
BGP Project No.	21T2034					
Drawing Title	Swept Path Analysis - Fire Tender					
Drawn	Date	Checked	Date	Size	Scale	Rev.
GL	APR '26	JJH	APR '26	A1	1:250	P02
Location	Originator	Volume	Level	Form	Role	Unique No.
ISH	BGP	19	XX	D	C	19903
File Reference	ISH-BGP-19-XX-D-C-19903					

In instances where this drawing completes or partly completes a contract, BGP Consulting Limited will consider that its product has been validated, unless in a period not exceeding 90 working days, the client advises to the contrary.