



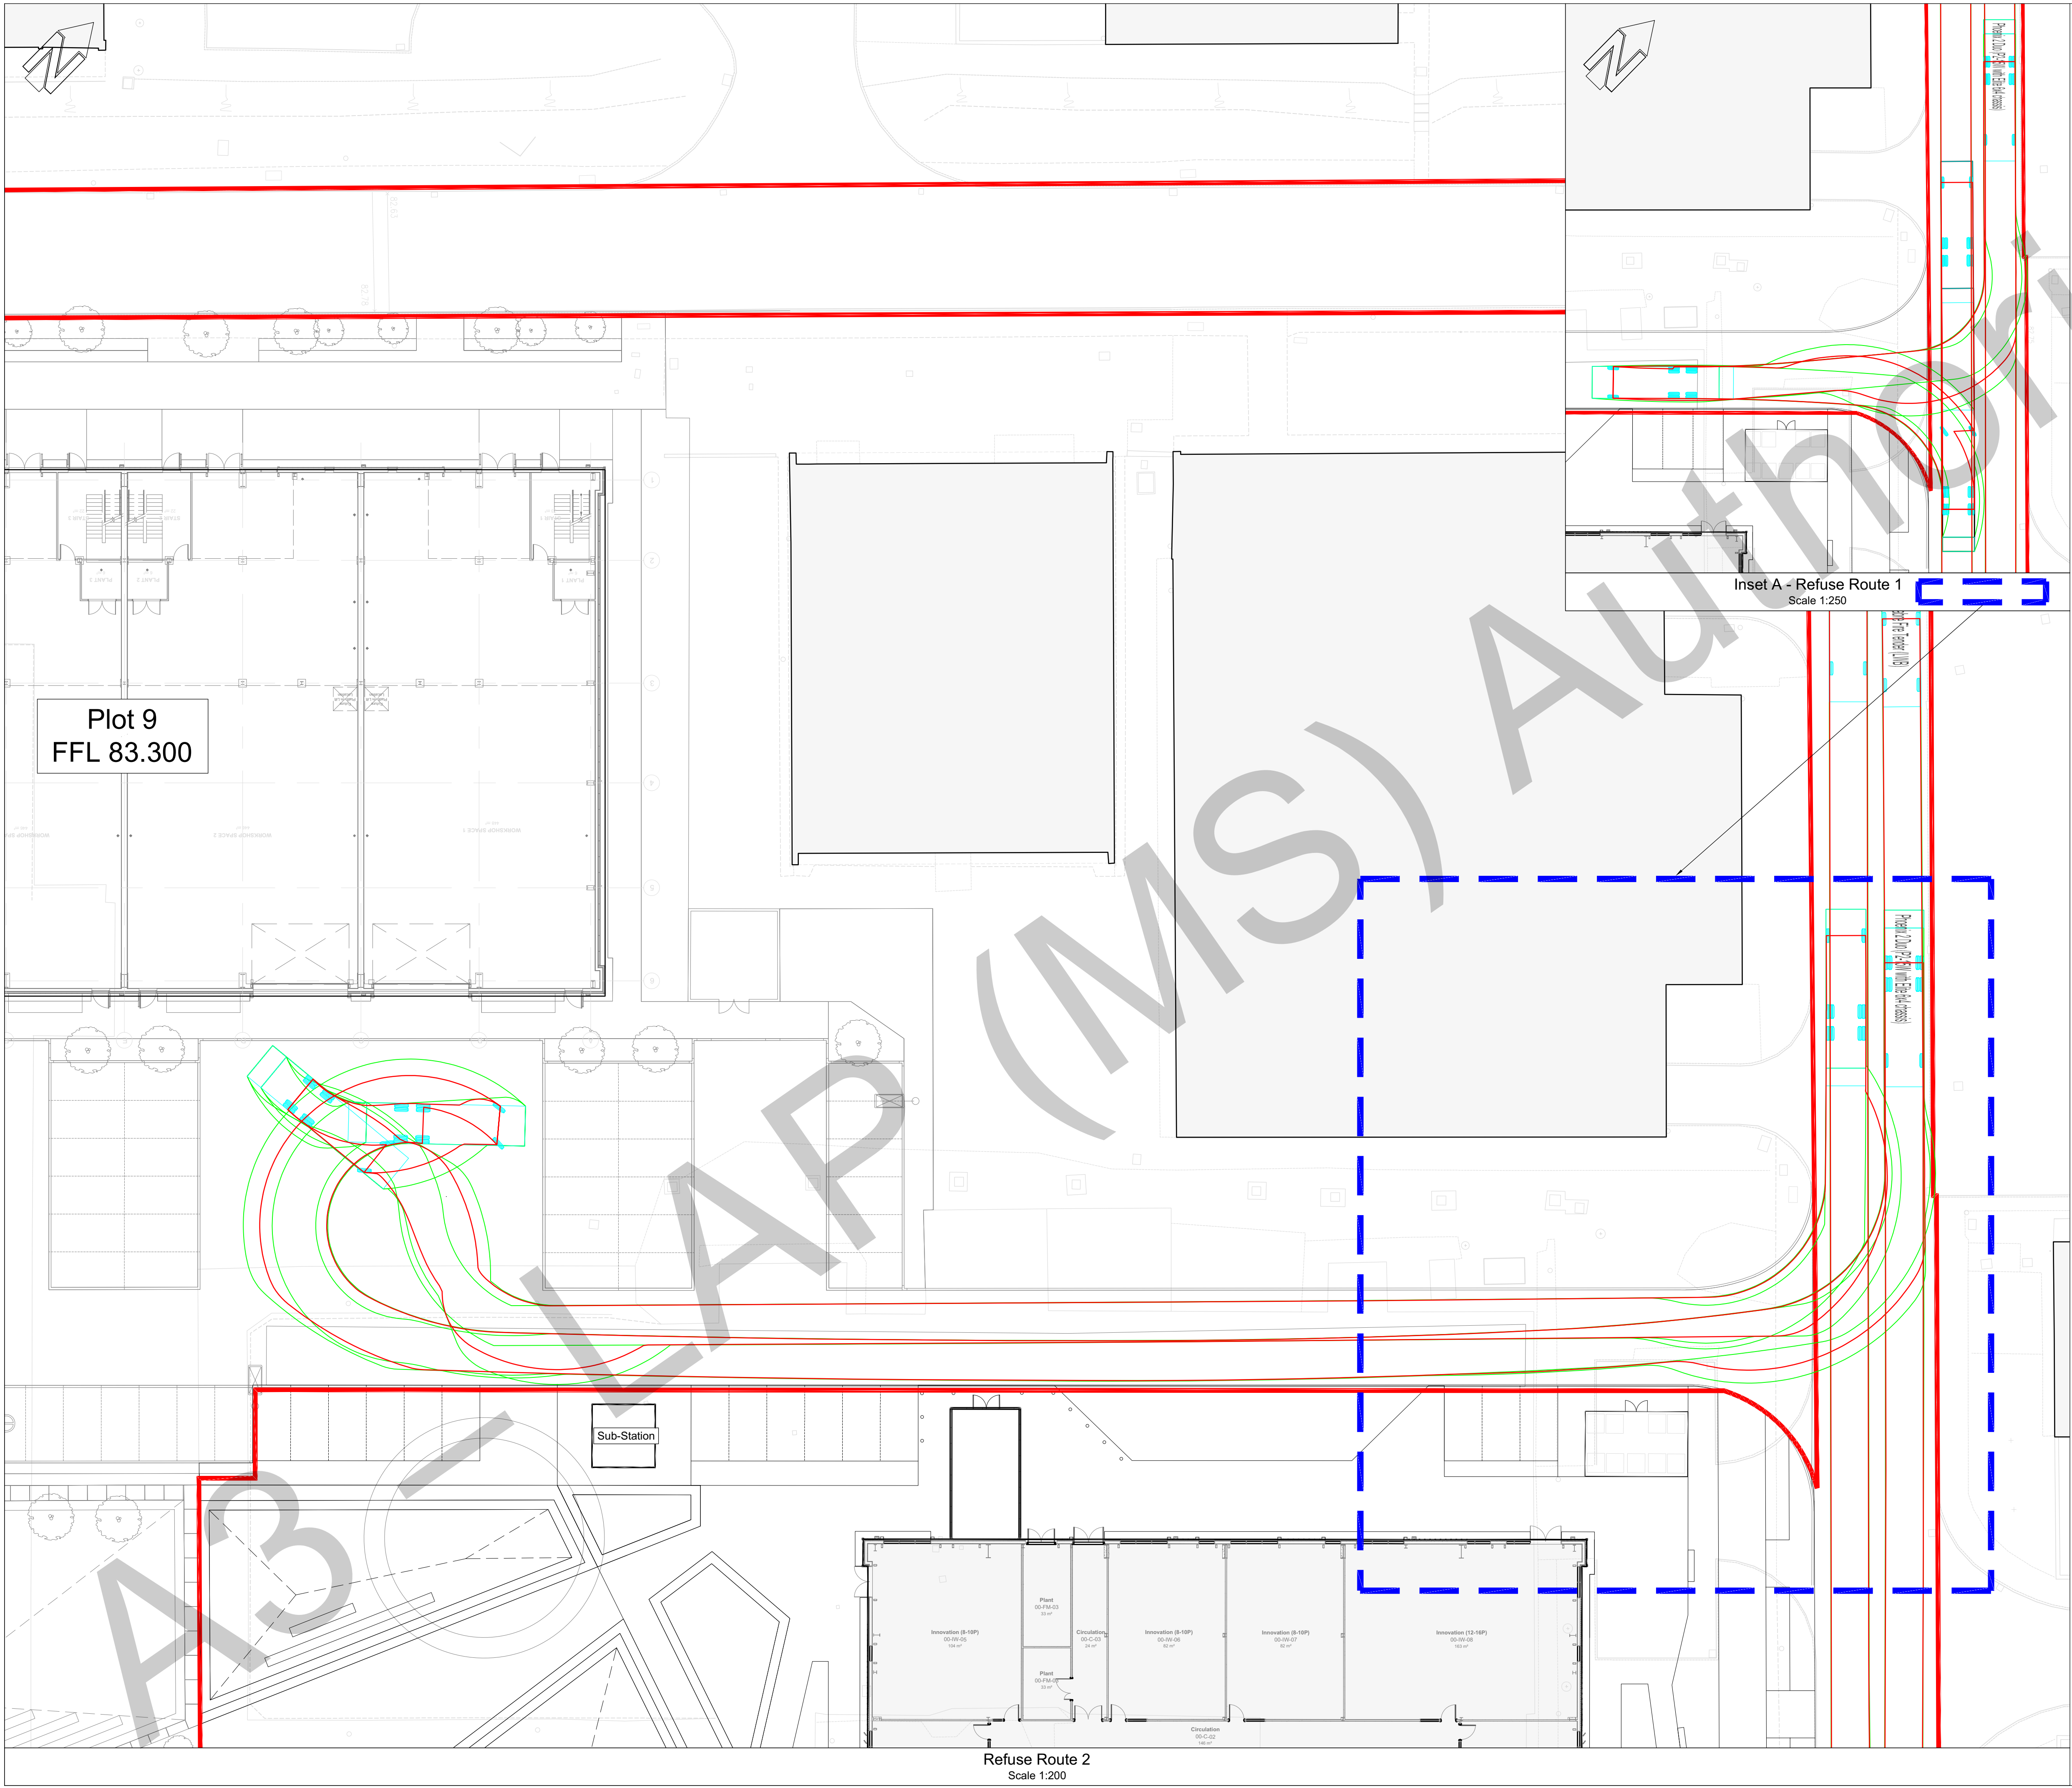


Refuse Route 2
Scale 1:200

Inset A - Refuse Route 1
Scale 1:250

Legend

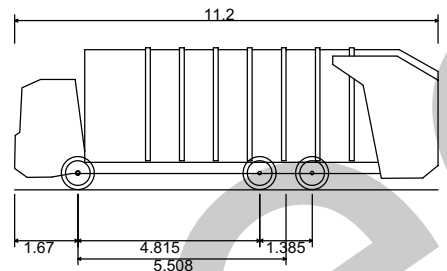

Phoenix 2 Duo (P2-15W with Elite 6x4 chassis)
Overall Length 11.200m
Overall Width 2.530m
Overall Body Height 3.751m
Min Body Ground Clearance 0.304m
Track Width 2.500m
Lock to lock time 4.00s
Kerb to Kerb Turning Radius 9.500m

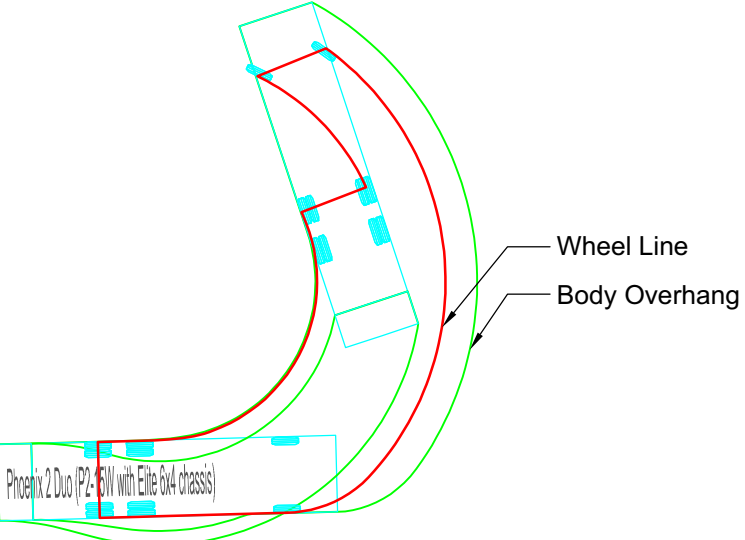

Notes:

1. This vehicle tracking drawing has been produced for information and discussion purposes only.
2. Vehicle types have been assumed and the client/land owner is to confirm exact vehicle requirements.
3. All vehicle tracking outside of the extents of the topographic survey is approximate only and based on OS map information. Further topographic survey information will be required in order to accurately check the suitability of the surrounding roads.

NOT FOR PRICING

NOT FOR CONSTRUCTION

Issued for Comment	GL	P02	JJH	14.04.2026
Issued for Comment	GL	P01	JJH	08.04.2026
AMENDMENT	BY	REV	CHK	DATE



CIVIL & STRUCTURAL ENGINEERS | BUILDING SURVEYORS
www.bgp-consulting.co.uk

TEESSIDE: T: 01642 876470 | TYNESIDE: T: 0191 495 4100

Client Cumberland Council

Project ISH Hub

BGP Project No. 21T2034

Drawing Title Swept Path Analysis - Refuse Vehicle

Drawn	Date	Checked	Date	Size	Scale	Rev.
GL	APR '26	JJH	APR '26	A1	Noted	P02
Location	Originator	Volume	Level	Form	Role	Unique No.
ISH	BGP	19	XX	D	C	19900

File Reference

ISH-BGP-19-XX-D-C-19900

In instances where this drawing completes or partly completes a contract, BGP Consulting Limited will consider that its product has been validated, unless in a period not exceeding 90 working days, the client advises to the contrary.