001 - Specification drawing

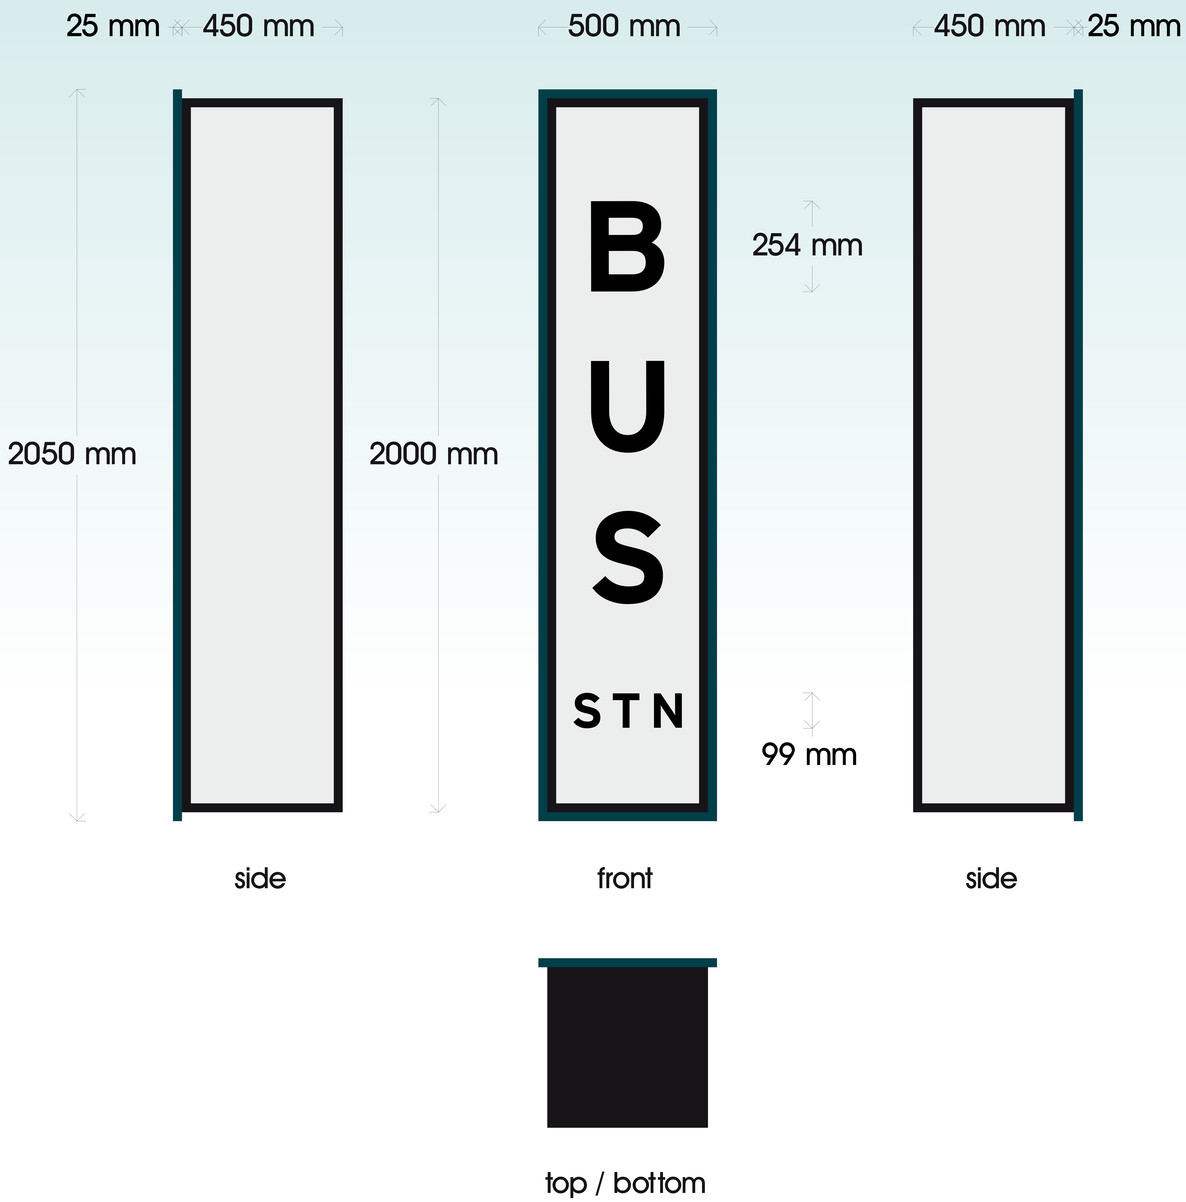

SPECIFICATION

Folded aluminium backing tray with 25mm returns (500mm x 2,050mm).
Backing tray finished 'Ocean Blue' to closely match RAL 5020, with semi gloss finish.
Tray fixed to wall with aluminium angle fixing frame.
Frame to have discreet colour coordinated screw fixings through returns.

Built-up aluminium holding frame (25mm rim) fixed to backing tray
(450mm x 450mm x 2,000mm).
Top and bottom sides of frame to be solid aluminium.
Holding frame finished 'Signal Black' to match RAL 9004, with semi gloss finish.

Holding frame to house opal polycarbonate panels (400mm x 1,950mm visible size).
Warm white LED modules housed within frame.
Modules to provide face illumination to front and sides only.

Laser cut black acrylic lettering, fixed tight back to front panel only.
'BUS' to be 10mm thick.
'STN' to be 5mm thick.

1no.

beta signs

Beta Signs, Unit 1, Block 6,
Shenstone Trading Estate,
Bromsgrove Road, Halesowen,
West Midlands, B63 3XB

0121 501 3535

sales@betasigns.co.uk

Project: Whitehaven Bus Station, Bransty Row
Date: 18/02/2021
File: WhitehavenBusStation.CDL
Version: 1
Drawn by: MB

Scale: 1:25 @ A4

Note: The colours shown in this drawing are for illustration purposes only. Please refer to specific industry recognised swatches, or request material samples for accurate colour referencing.

This drawing is the sole copyright of Beta Signs Limited and must not be reproduced or modified in part or in full without prior written permission.

001 - CGI visual

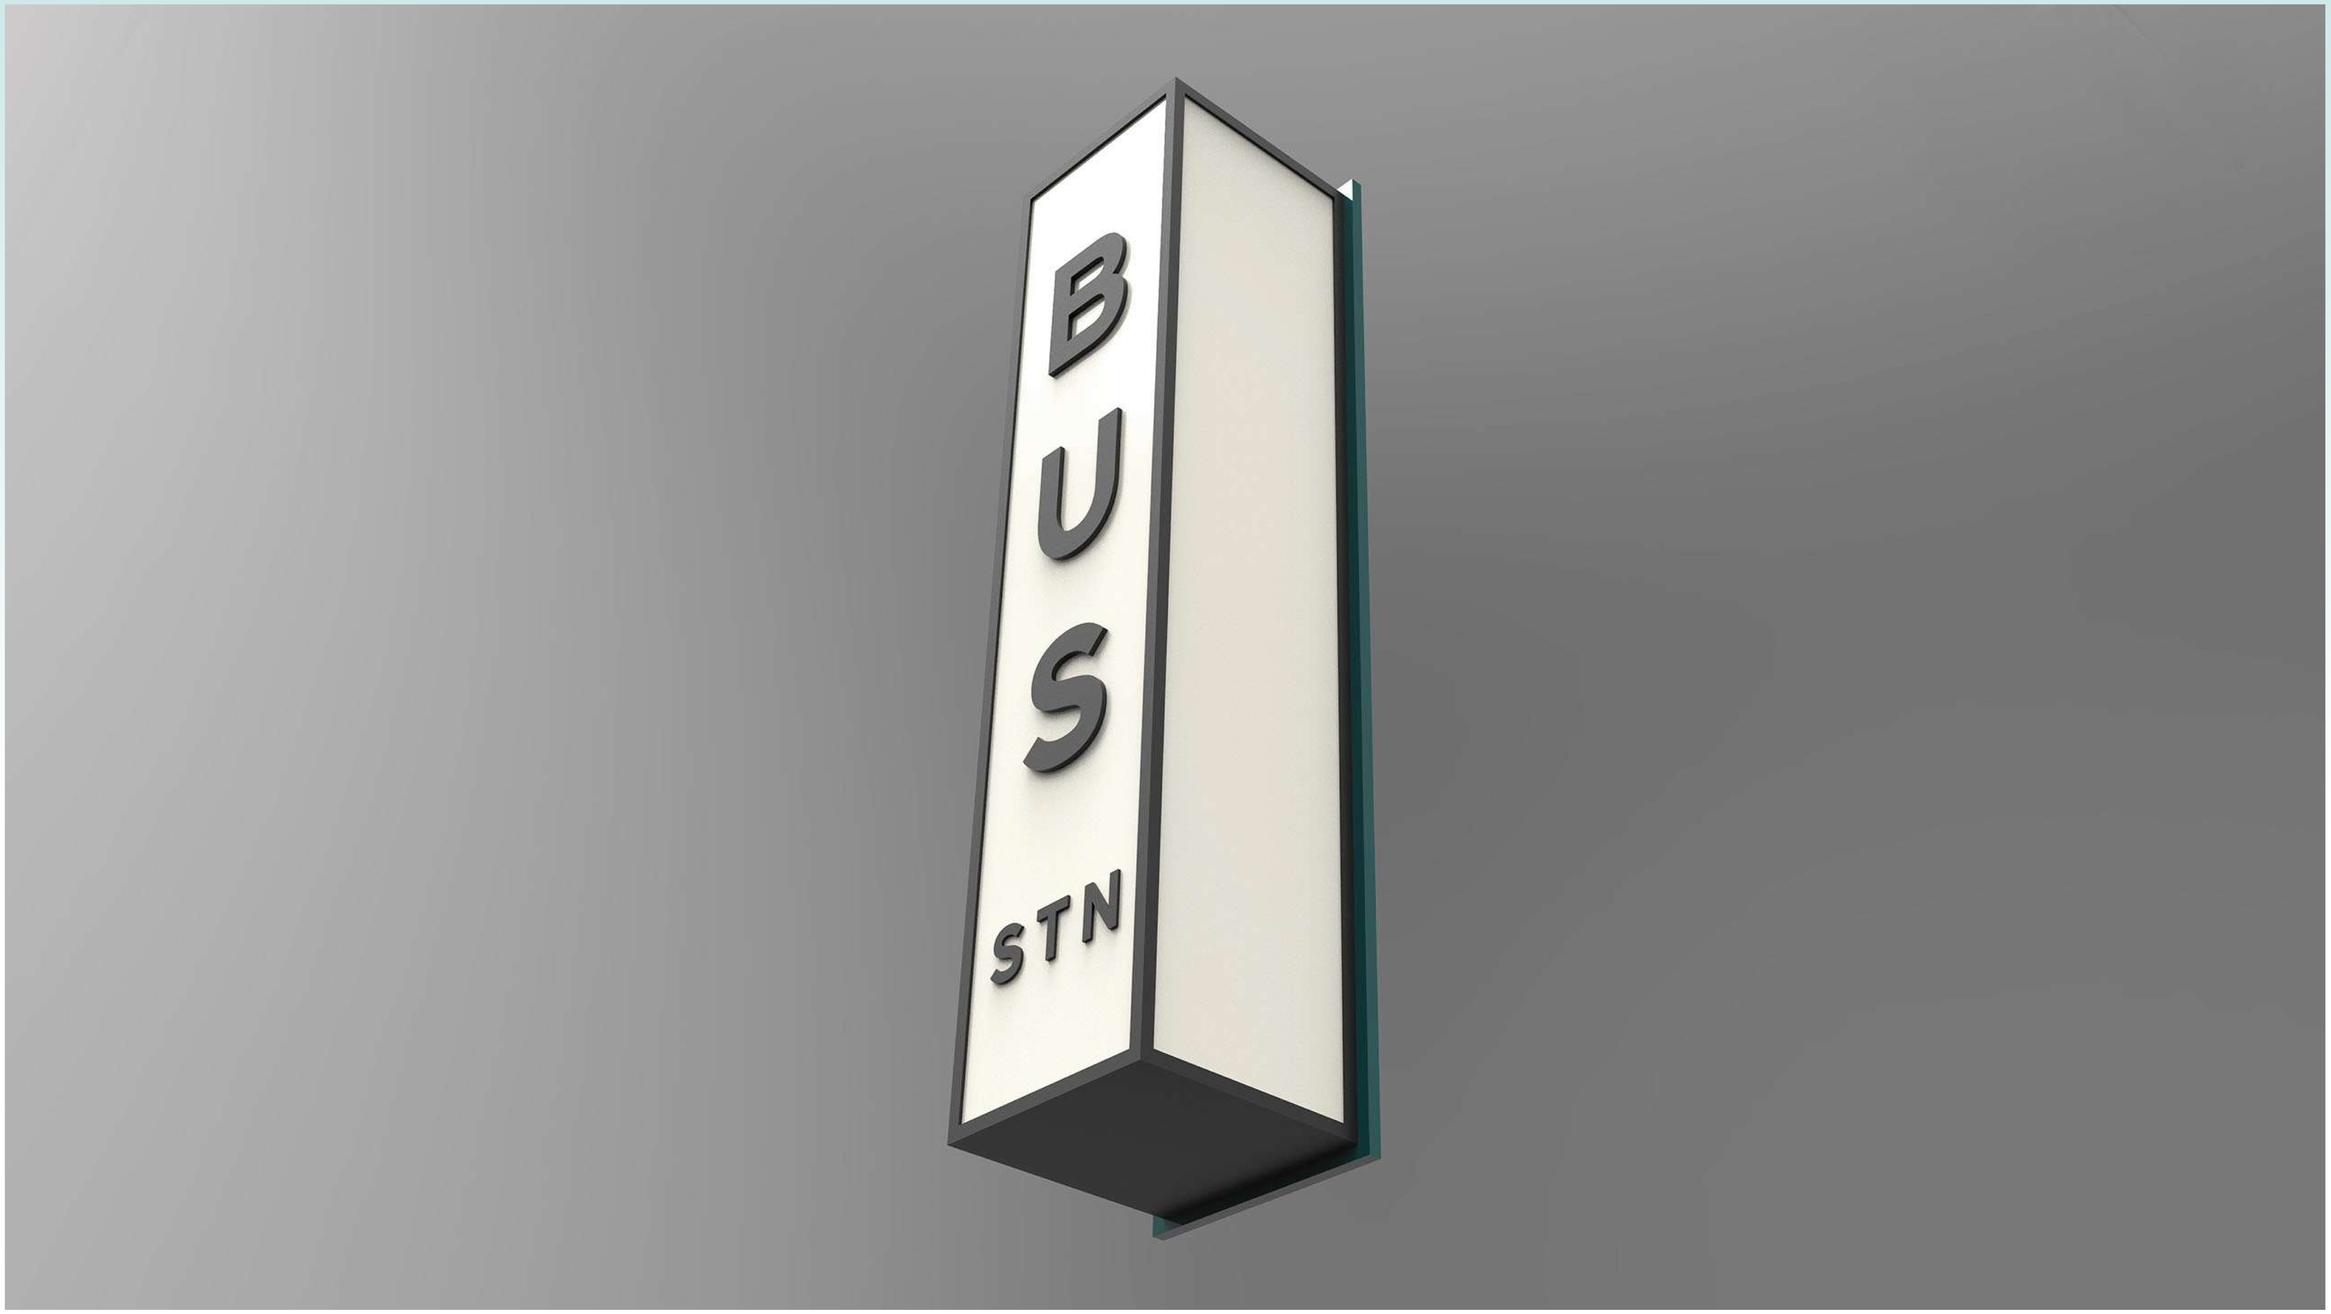

beta signs

Beta Signs, Unit 1, Block 6,
Shenstone Trading Estate,
Bromsgrove Road, Halesowen,
West Midlands, B63 3XB

0121 501 3535

sales@betasigns.co.uk

Project: Whitehaven Bus Station, Bransty Row

Date: 18/02/2021

File: WhitehavenBusStation.CDL

Version: 1

Drawn by: MB

Scale: Not to scale @ A4

Note: The colours shown in this drawing are for illustration purposes only. Please refer to specific industry recognised swatches, or request material samples for accurate colour referencing.

This drawing is the sole copyright of Beta Signs Limited and must not be reproduced or modified in part or in full without prior written permission.

001 - Photomontage visual

beta signs

Beta Signs, Unit 1, Block 6,
Shenstone Trading Estate,
Bromsgrove Road, Halesowen,
West Midlands, B63 3XB

0121 501 3535

sales@betasigns.co.uk

Project: Whitehaven Bus Station, Bransty Row

Date: 18/02/2021

File: WhitehavenBusStation.CDL

Version: 1

Drawn by: MB

Scale: Not to scale @ A4

Note: The colours shown in this drawing are for illustration purposes only. Please refer to specific industry recognised swatches, or request material samples for accurate colour referencing.

This drawing is the sole copyright of Beta Signs Limited and must not be reproduced or modified in part or in full without prior written permission.

002 - Specification drawing

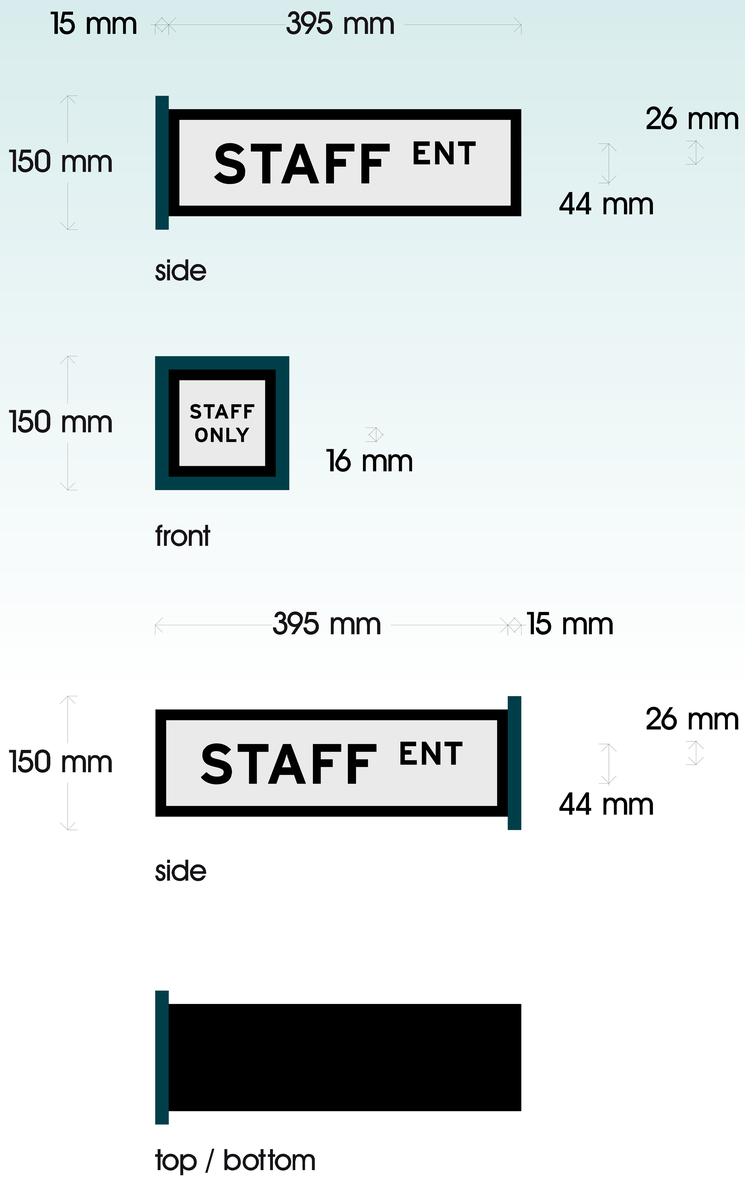

SPECIFICATION

Folded aluminium backing tray with 15mm returns (150mm x 150mm).
Backing tray finished 'Ocean Blue' to closely match RAL 5020, with semi gloss finish.
Tray fixed to wall with aluminium angle fixing frame.
Frame to have discreet colour coordinated screw fixings through returns.

Built-up aluminium holding frame (12mm rim) fixed to backing tray (395mm x 120m x 120mm).
Top and bottom sides of frame to be solid aluminium.
Holding frame finished 'Signal Black' to match RAL 9004, with semi gloss finish.

Holding frame to house opal polycarbonate panels
(371mm x 96mm and 96mm x 96mm visible size).
Warm white LED modules housed within frame.
Modules to provide face illumination to front and sides only.

Laser cut black acrylic lettering, fixed tight back to front panel only.
'STAFF ENT' to be 2mm thick.
'STAFF ONLY to be to be applied vinyl.

1no.

beta signs

Beta Signs, Unit 1, Block 6,
Shenstone Trading Estate,
Bromsgrove Road, Halesowen,
West Midlands, B63 3XB

0121 501 3535

sales@betasigns.co.uk

Project: Whitehaven Bus Station, Bransty Row
Date: 18/02/2021
File: WhitehavenBusStation.CDL
Version: 1
Drawn by: MB

Scale: 1:10 @ A4

Note: The colours shown in this drawing are for illustration purposes only. Please refer to specific industry recognised swatches, or request material samples for accurate colour referencing.

This drawing is the sole copyright of Beta Signs Limited and must not be reproduced or modified in part or in full without prior written permission.

002 - CGI visual

beta signs

Beta Signs, Unit 1, Block 6,
Shenstone Trading Estate,
Bromsgrove Road, Halesowen,
West Midlands, B63 3XB

0121 501 3535

sales@betasigns.co.uk

Project: Whitehaven Bus Station, Bransty Row

Date: 18/02/2021

File: WhitehavenBusStation.CDL

Version: 1

Drawn by: MB

Scale: Not to scale @ A4

Note: The colours shown in this drawing are for illustration purposes only. Please refer to specific industry recognised swatches, or request material samples for accurate colour referencing.

This drawing is the sole copyright of Beta Signs Limited and must not be reproduced or modified in part or in full without prior written permission.

002 - Photomontage visual

beta signs

Beta Signs, Unit 1, Block 6,
Shenstone Trading Estate,
Bromsgrove Road, Halesowen,
West Midlands, B63 3XB

0121 501 3535

sales@betasigns.co.uk

Project: Whitehaven Bus Station, Bransty Row

Date: 18/02/2021

File: WhitehavenBusStation.CDL

Version: 1

Drawn by: MB

Scale: Not to scale @ A4

Note: The colours shown in this drawing are for illustration purposes only. Please refer to specific industry recognised swatches, or request material samples for accurate colour referencing.

This drawing is the sole copyright of Beta Signs Limited and must not be reproduced or modified in part or in full without prior written permission.

003 - Specification drawing

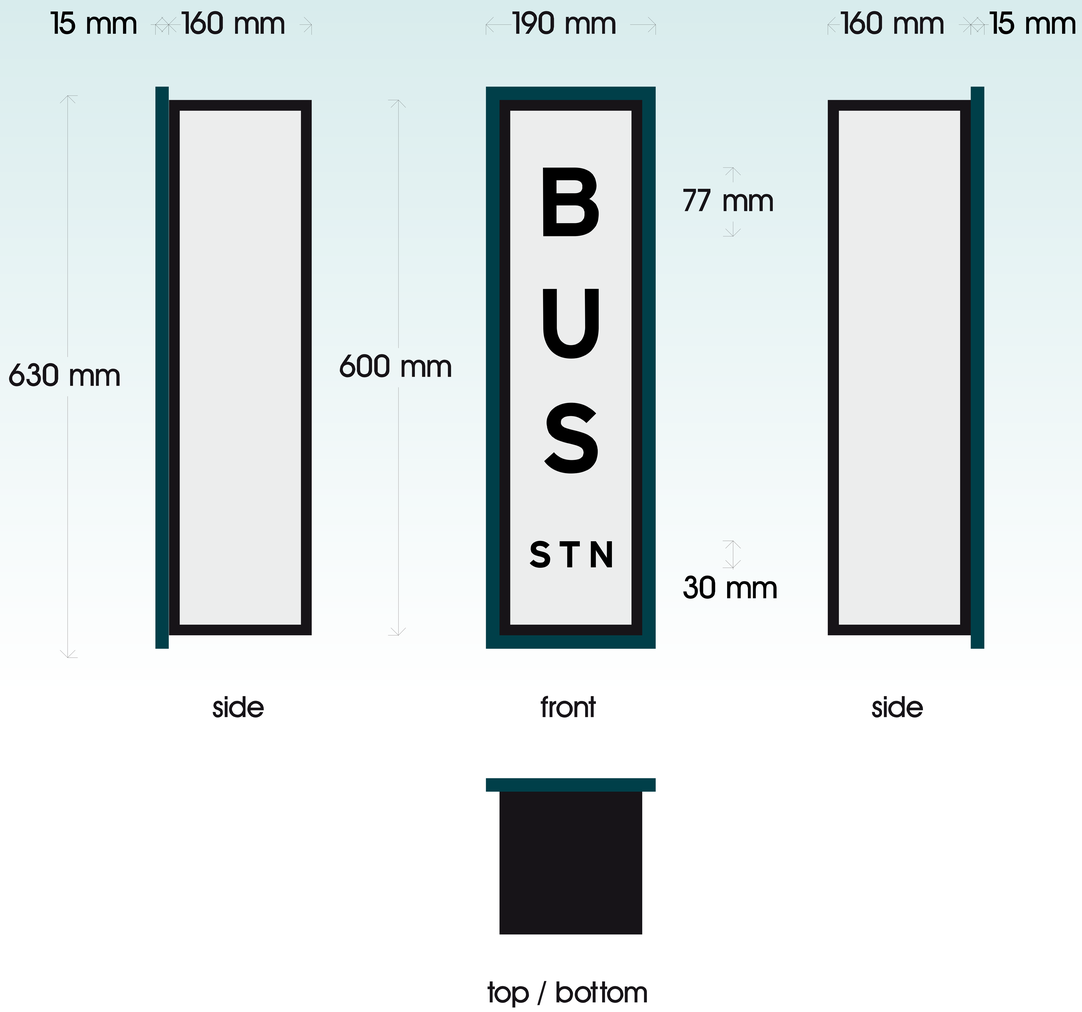

SPECIFICATION

Folded aluminium backing tray with 15mm returns (630mm x 190mm).
Backing tray finished 'Ocean Blue' to closely match RAL 5020, with semi gloss finish.
Tray fixed to wall with aluminium angle fixing frame.
Frame to have discreet colour coordinated screw fixings through returns.

Built-up aluminium holding frame (12mm rim) fixed to backing tray (160mm x 160m x 600mm).
Top and bottom sides of frame to be solid aluminium.
Holding frame finished 'Signal Black' to match RAL 9004, with semi gloss finish.

Holding frame to house opal polycarbonate panels (136mm x 576mm visible size).
Warm white LED modules housed within frame.
Modules to provide face illumination to front and sides only.

Laser cut black acrylic lettering, fixed tight back to front panel only.
'BUS' to be 5mm thick.
'STN' to be 2mm thick.

1no.

beta signs

Beta Signs, Unit 1, Block 6,
Shenstone Trading Estate,
Bromsgrove Road, Halesowen,
West Midlands, B63 3XB

0121 501 3535

sales@betasigns.co.uk

Project: Whitehaven Bus Station, Bransty Row
Date: 18/02/2021
File: WhitehavenBusStation.CDL
Version: 1
Drawn by: MB

Scale: 1:10 @ A4

Note: The colours shown in this drawing are for illustration purposes only. Please refer to specific industry recognised swatches, or request material samples for accurate colour referencing.

This drawing is the sole copyright of Beta Signs Limited and must not be reproduced or modified in part or in full without prior written permission.

003 - CGI visual

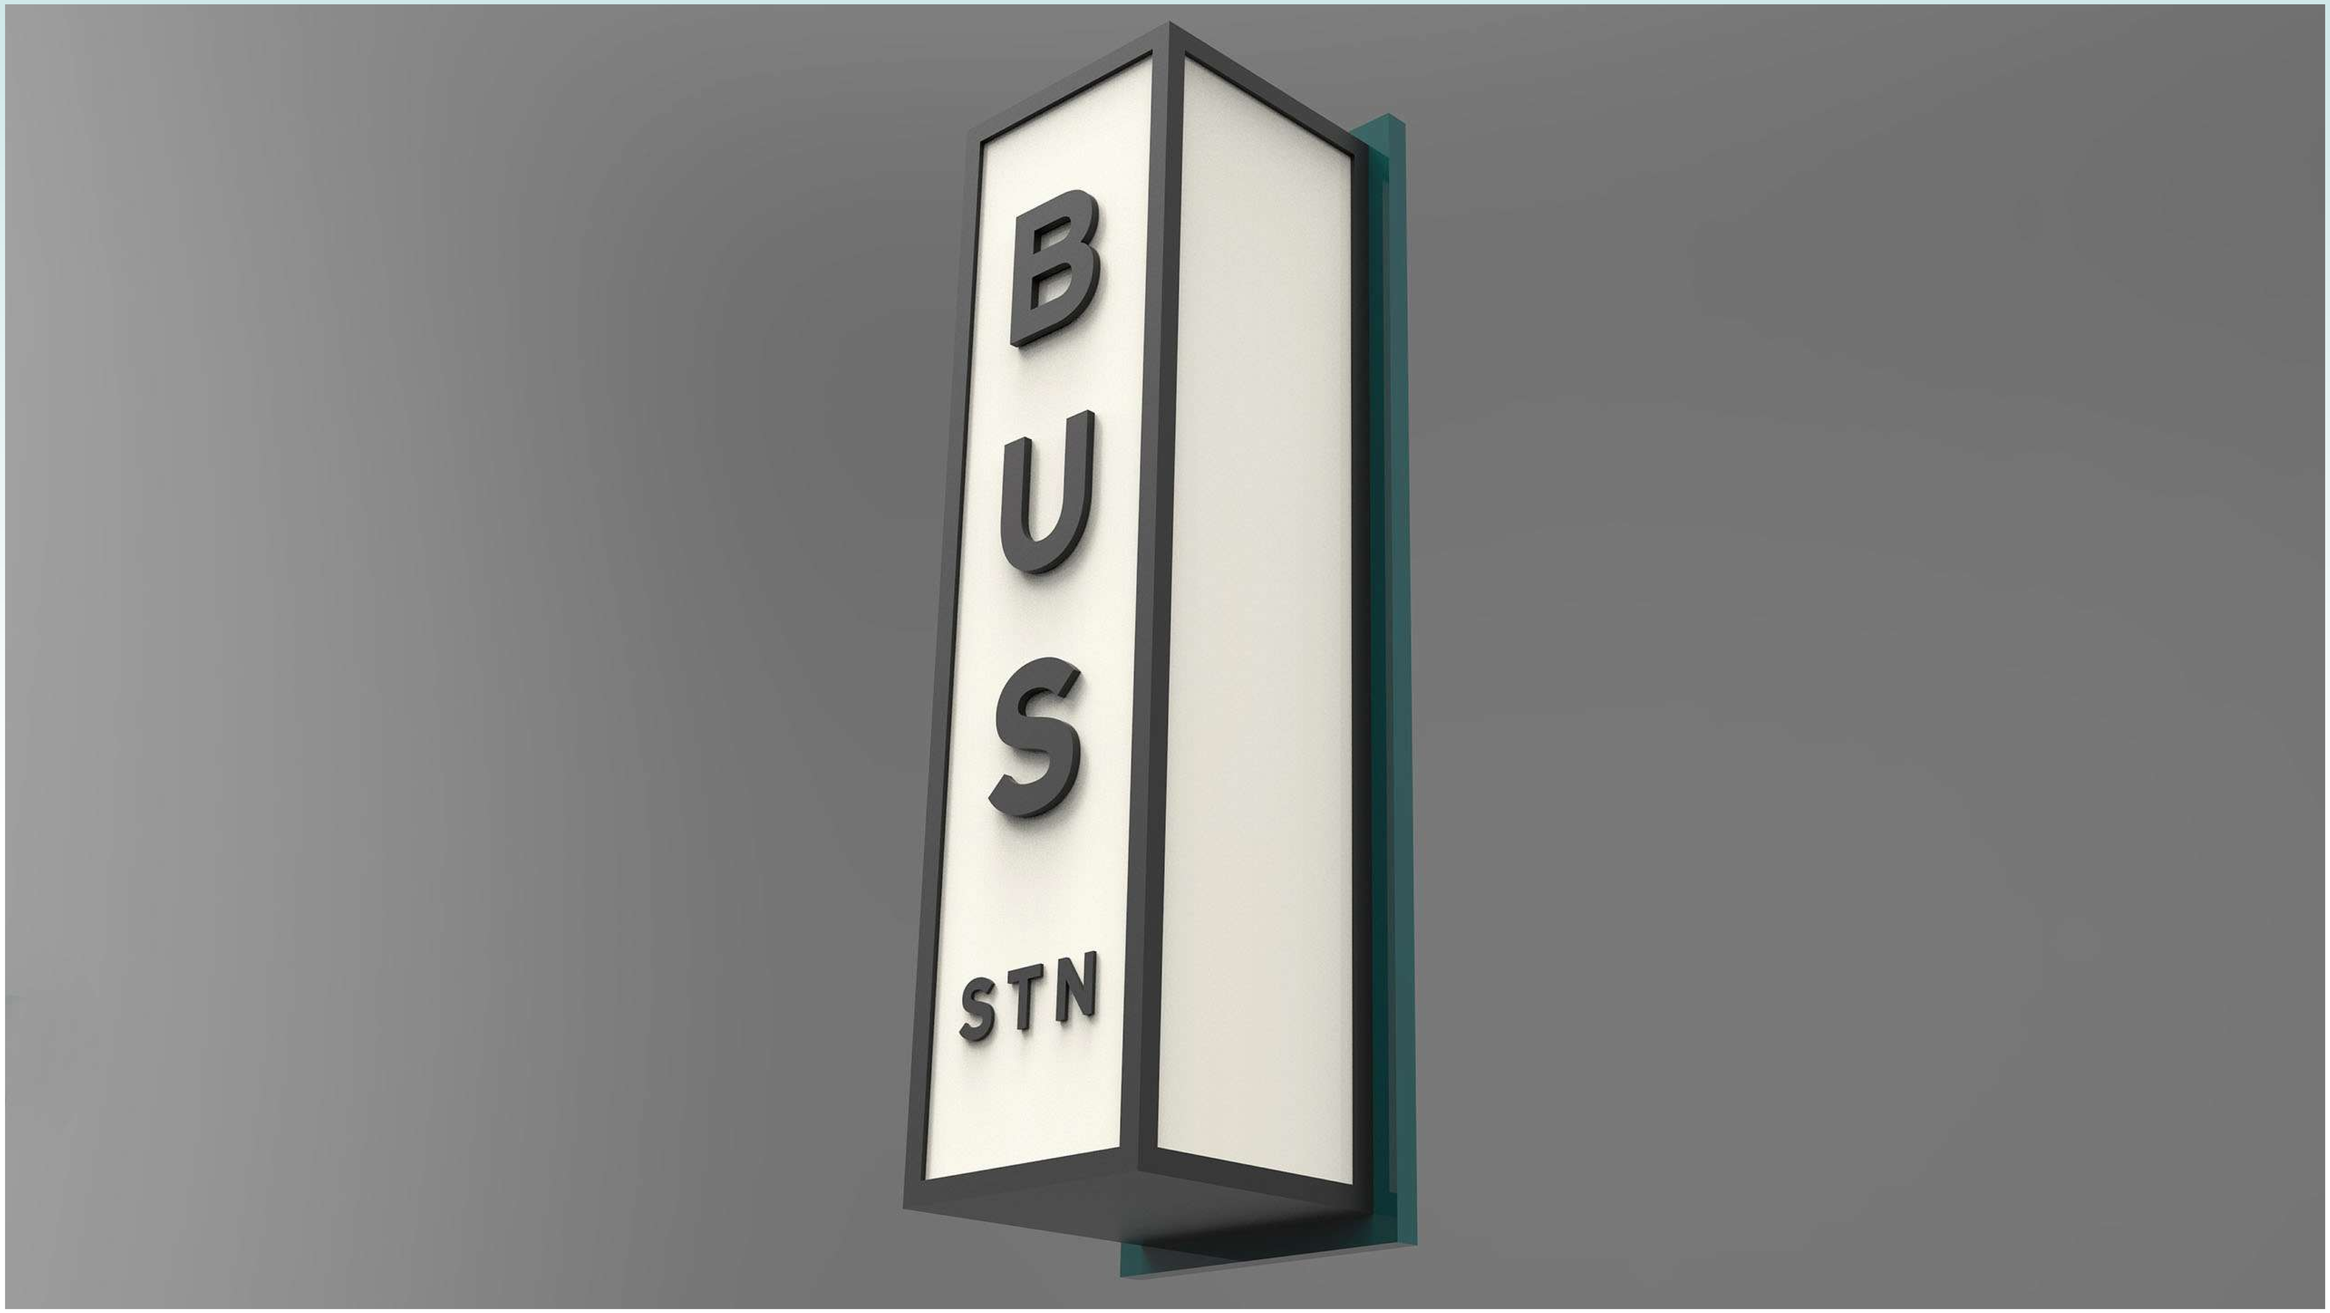

beta signs

Beta Signs, Unit 1, Block 6,
Shenstone Trading Estate,
Bromsgrove Road, Halesowen,
West Midlands, B63 3XB

0121 501 3535

sales@betasigns.co.uk

Project: Whitehaven Bus Station, Bransty Row

Date: 18/02/2021

File: WhitehavenBusStation.CDL

Version: 1

Drawn by: MB

Scale: Not to scale @ A4

Note: The colours shown in this drawing are for illustration purposes only. Please refer to specific industry recognised swatches, or request material samples for accurate colour referencing.

This drawing is the sole copyright of Beta Signs Limited and must not be reproduced or modified in part or in full without prior written permission.

003 - Photomontage visual

beta signs

Beta Signs, Unit 1, Block 6,
Shenstone Trading Estate,
Bromsgrove Road, Halesowen,
West Midlands, B63 3XB

0121 501 3535

sales@betasigns.co.uk

Project: Whitehaven Bus Station, Bransty Row

Date: 18/02/2021

File: WhitehavenBusStation.CDL

Version: 1

Drawn by: MB

Scale: Not to scale @ A4

Note: The colours shown in this drawing are for illustration purposes only. Please refer to specific industry recognised swatches, or request material samples for accurate colour referencing.

This drawing is the sole copyright of Beta Signs Limited and must not be reproduced or modified in part or in full without prior written permission.

007, 008, 009 - Specification drawing

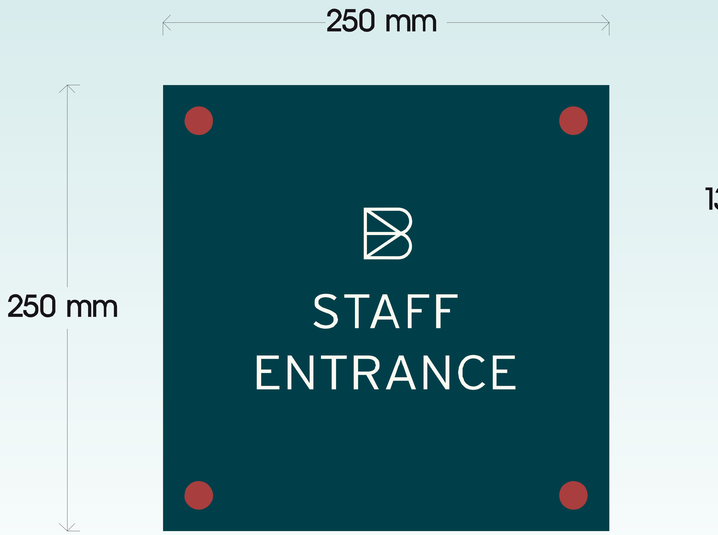

007 - 1no.

008 - 1no.

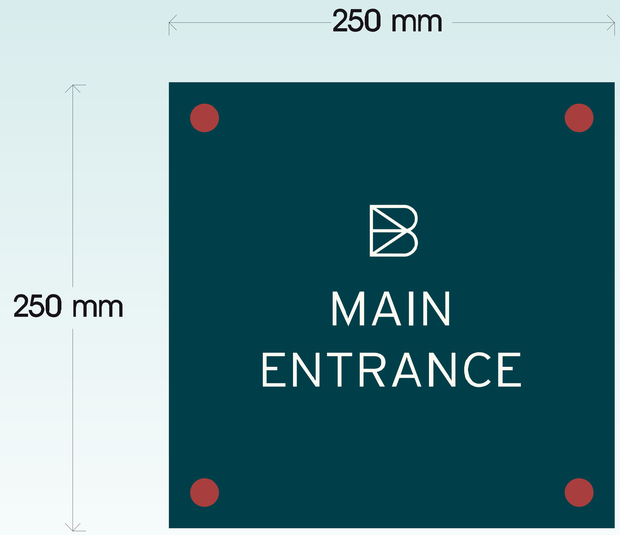

009 - 1no.

SPECIFICATION

10mm thick aluminium panel, finished 'Ocean Blue' to closely match RAL 5020, with semi gloss finish.
Digitally printed text to clear vinyl, applied to front of panel only, with hard wearing scratch resistant matt laminate.
Text colour printed to C:1 M:1 Y:6 K:0.

Panel to have 4no. stand-off fixings (16mm dia), centred 20mm in from edges.
Panel to stand off from wall 14mm.
Fixings finished 'Pearl Copper' to closely match RAL 8029.

3no.

proposed fixing
(before coating)

*** install 1,200mm up from ground level to bottom of sign ***

beta signs

Beta Signs, Unit 1, Block 6,
Shenstone Trading Estate,
Bromsgrove Road, Halesowen,
West Midlands, B63 3XB

0121 501 3535

sales@betasigns.co.uk

Project: Whitehaven Bus Station, Bransty Row
Date: 18/02/2021
File: WhitehavenBusStation.CDL
Version: 1
Drawn by: MB

Scale: 1:5 @ A4

Note: The colours shown in this drawing are for illustration purposes only. Please refer to specific industry recognised swatches, or request material samples for accurate colour referencing.

This drawing is the sole copyright of Beta Signs Limited and must not be reproduced or modified in part or in full without prior written permission.

007 - Photomontage visual

Beta Signs, Unit 1, Block 6,
Shenstone Trading Estate,
Bromsgrove Road, Halesowen,
West Midlands, B63 3XB

0121 501 3535

sales@betasigns.co.uk

Project: Whitehaven Bus Station, Bransty Row

Date: 18/02/2021

File: WhitehavenBusStation.CDL

Version: 1

Drawn by: MB

Scale: Not to scale @ A4

Note: The colours shown in this drawing are for illustration purposes only. Please refer to specific industry recognised swatches, or request material samples for accurate colour referencing.

This drawing is the sole copyright of Beta Signs Limited and must not be reproduced or modified in part or in full without prior written permission.

008 - Photomontage visual

beta signs

Beta Signs, Unit 1, Block 6,
Shenstone Trading Estate,
Bromsgrove Road, Halesowen,
West Midlands, B63 3XB

0121 501 3535

sales@betasigns.co.uk

Project: Whitehaven Bus Station, Bransty Row

Date: 18/02/2021

File: WhitehavenBusStation.CDL

Version: 1

Drawn by: MB

Scale: Not to scale @ A4

Note: The colours shown in this drawing are for illustration purposes only. Please refer to specific industry recognised swatches, or request material samples for accurate colour referencing.

This drawing is the sole copyright of Beta Signs Limited and must not be reproduced or modified in part or in full without prior written permission.

009 - Photomontage visual

beta signs

Beta Signs, Unit 1, Block 6,
Shenstone Trading Estate,
Bromsgrove Road, Halesowen,
West Midlands, B63 3XB

0121 501 3535

sales@betasigns.co.uk

Project: Whitehaven Bus Station, Bransty Row

Date: 18/02/2021

File: WhitehavenBusStation.CDL

Version: 1

Drawn by: MB

Scale: Not to scale @ A4

Note: The colours shown in this drawing are for illustration purposes only. Please refer to specific industry recognised swatches, or request material samples for accurate colour referencing.

This drawing is the sole copyright of Beta Signs Limited and must not be reproduced or modified in part or in full without prior written permission.

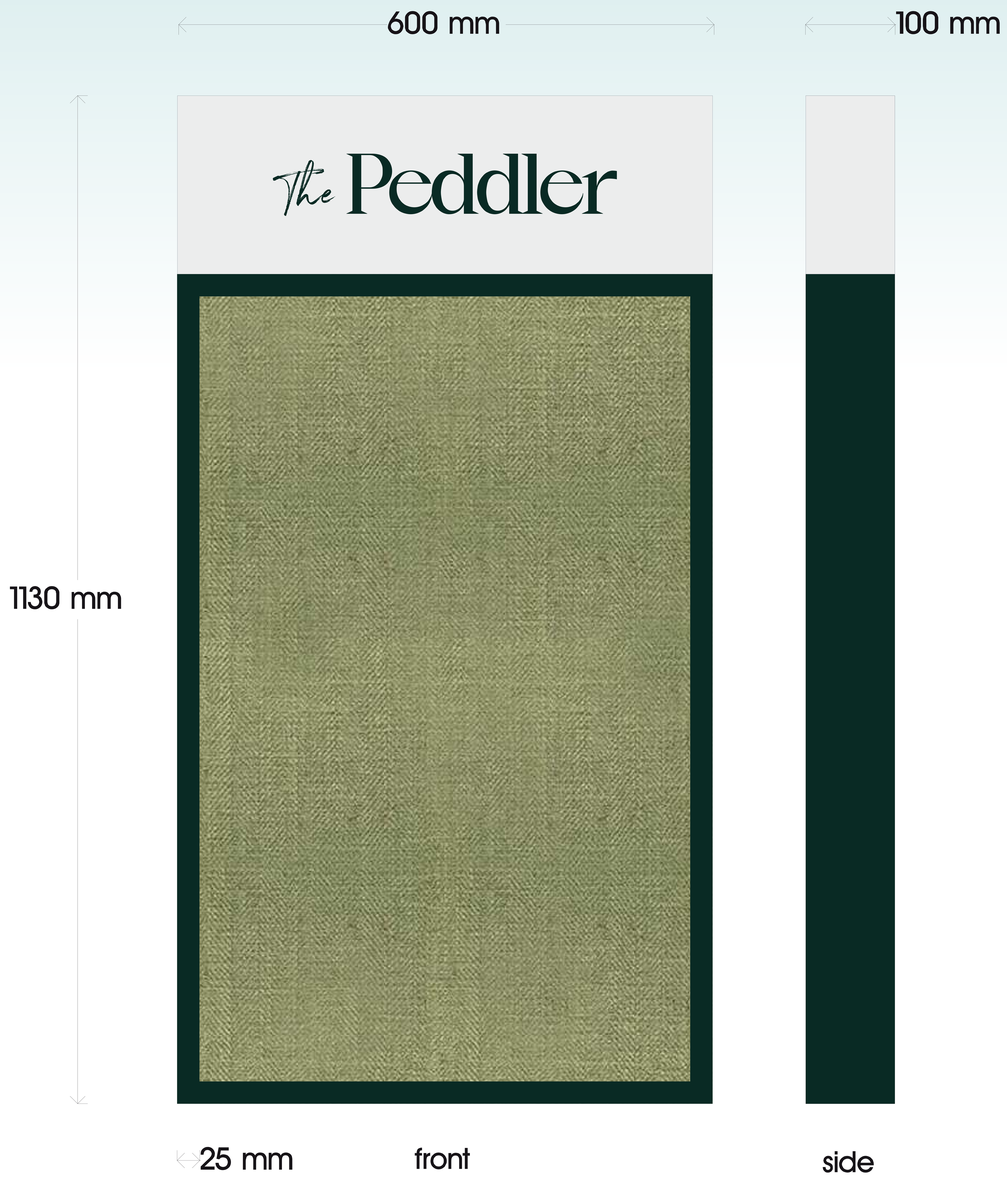

SPECIFICATION

Fabricated polycarbonate box (600mm x 200mm x 100mm).
Box to be wrapped in clear vinyl with matt laminate.
Digitally printed logo to front side only.
Logo printed 'Fur Green' to closely match RAL 6009, with matt finish.
Warm white LED modules housed within to provide illumination to top, front and sides.

Box to sit on top of locakable menu cabinet.
Cabinet finished 'Fur Green' to closely match RAL 6009 (inside and out) with semi gloss finish.
Cabinet to have a lockable opening door, allowing client to change menus and posters.
Cabinet supplied with 2 keys.

Inside back of cabinet to have 10mm thick cork pin board.
Pin board to be wrapped in olive hessian fabric.

Two warm white LED strips to top and bottom of cabinet.
Strips to throw a wash of light up and down cork pin board.
Opal acrylic placed on top of strips to help diffuse light.

1no.

*** install 900mm up from ground level to bottom of sign ***

beta signs

Beta Signs, Unit 1, Block 6,
Shenstone Trading Estate,
Bromsgrove Road, Halesowen,
West Midlands, B63 3XB

0121 501 3535

sales@betasigns.co.uk

Project: Whitehaven Bus Station, Bransty Row
Date: 18/02/2021
File: WhitehavenBusStation.CDL
Version: 1
Drawn by: MB

Scale: 1:10 @ A4

Note: The colours shown in this drawing are for illustration purposes only. Please refer to specific industry recognised swatches, or request material samples for accurate colour referencing.

This drawing is the sole copyright of Beta Signs Limited and must not be reproduced or modified in part or in full without prior written permission.

010 - Photomontage visual

beta signs

Beta Signs, Unit 1, Block 6,
Shenstone Trading Estate,
Bromsgrove Road, Halesowen,
West Midlands, B63 3XB

0121 501 3535

sales@betasigns.co.uk

Project: Whitehaven Bus Station, Bransty Row

Date: 18/02/2021

File: WhitehavenBusStation.CDL

Version: 1

Drawn by: MB

Scale: Not to scale @ A4

Note: The colours shown in this drawing are for illustration purposes only. Please refer to specific industry recognised swatches, or request material samples for accurate colour referencing.

This drawing is the sole copyright of Beta Signs Limited and must not be reproduced or modified in part or in full without prior written permission.