


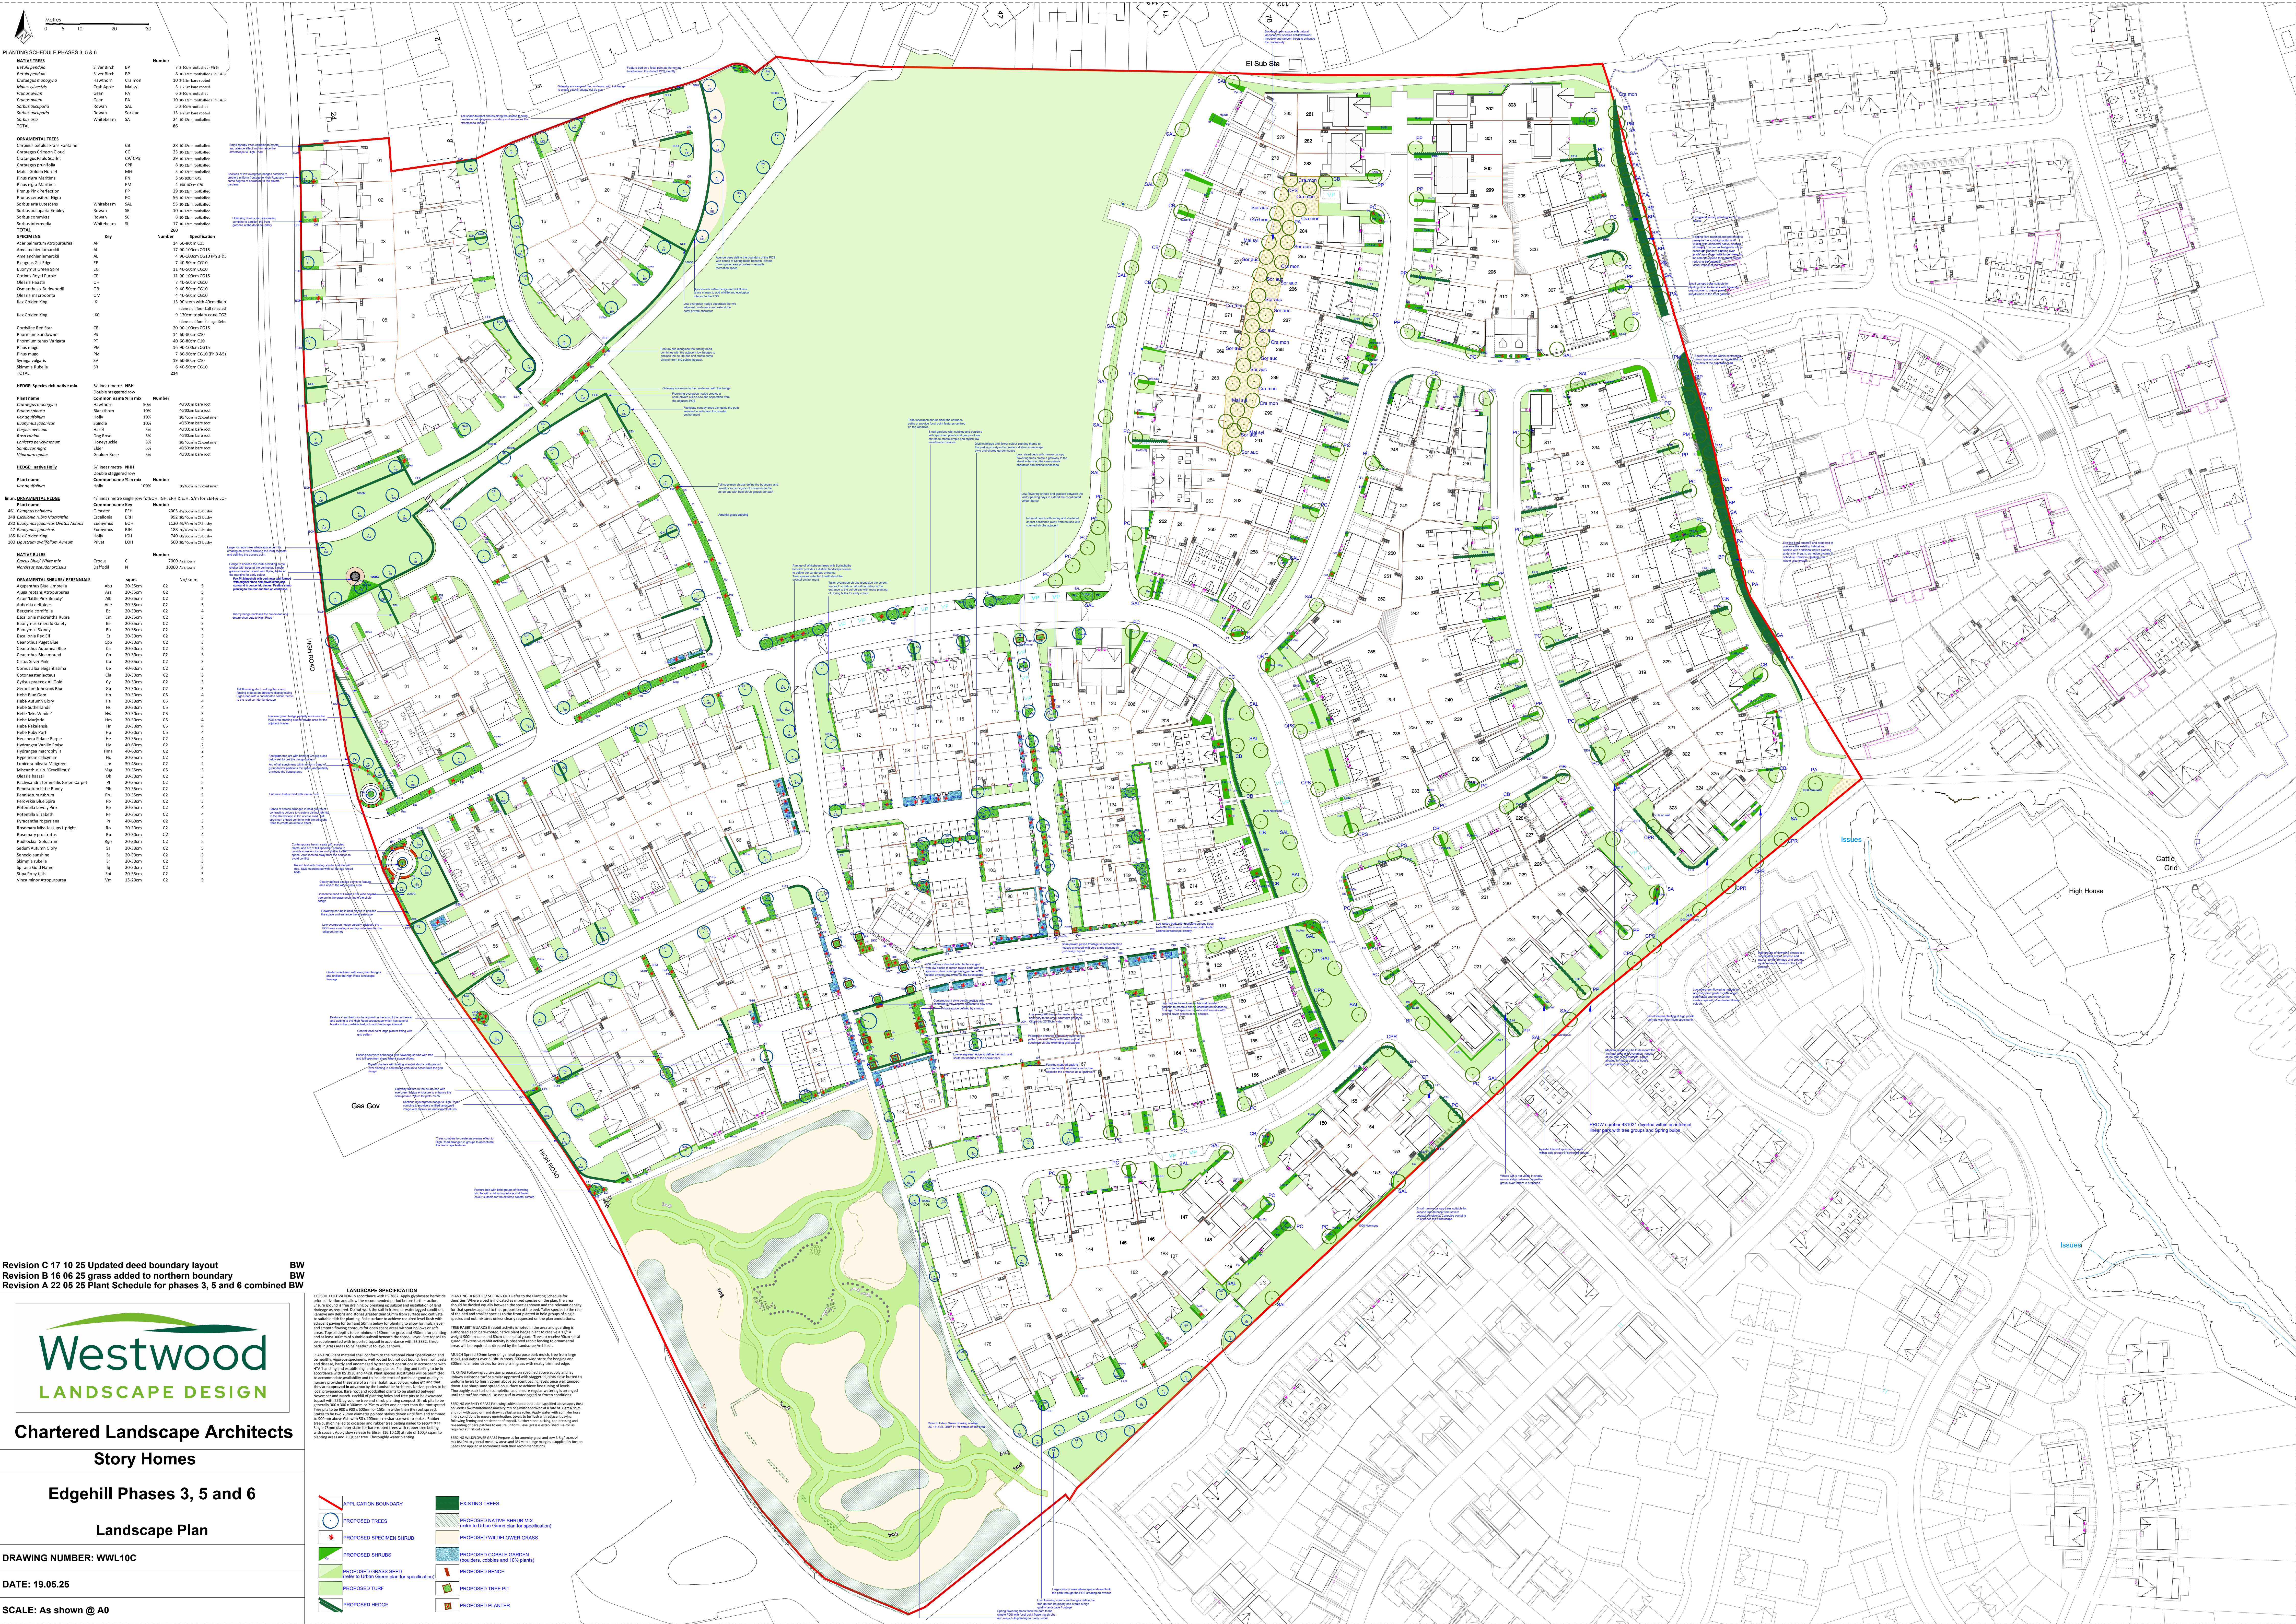

Revision C 17 10 25 Updated deed boundary layout
Revision B 16 06 25 grass added to northern boundary
Revision A 22 05 25 Plant Schedule for phases 3, 5 and 6 combined BW

BW
BW



Westwood
LANDSCAPE DESIGN

Chartered Landscape Architects

Story Homes

Edgehill Phases 3, 5 and 6

Landscape Plan

DRAWING NUMBER: WWL10C

DATE: 19.05.25

SCALE: As shown @ A0

LANDSCAPE SPECIFICATION	
	APPLICATION BOUNDARY
	PROPOSED TREES
	PROPOSED SPECIMEN SHRUB
	PROPOSED SHRUBS
	PROPOSED GRASS SEED
	PROPOSED TURF
	PROPOSED HEDGE
	PROPOSED NATIVE SHRUB MIX
	PROPOSED WILDFLOWER GRASS
	PROPOSED CORNICE GARDEN
	PROPOSED TREE PIT
	PROPOSED PLANTER