


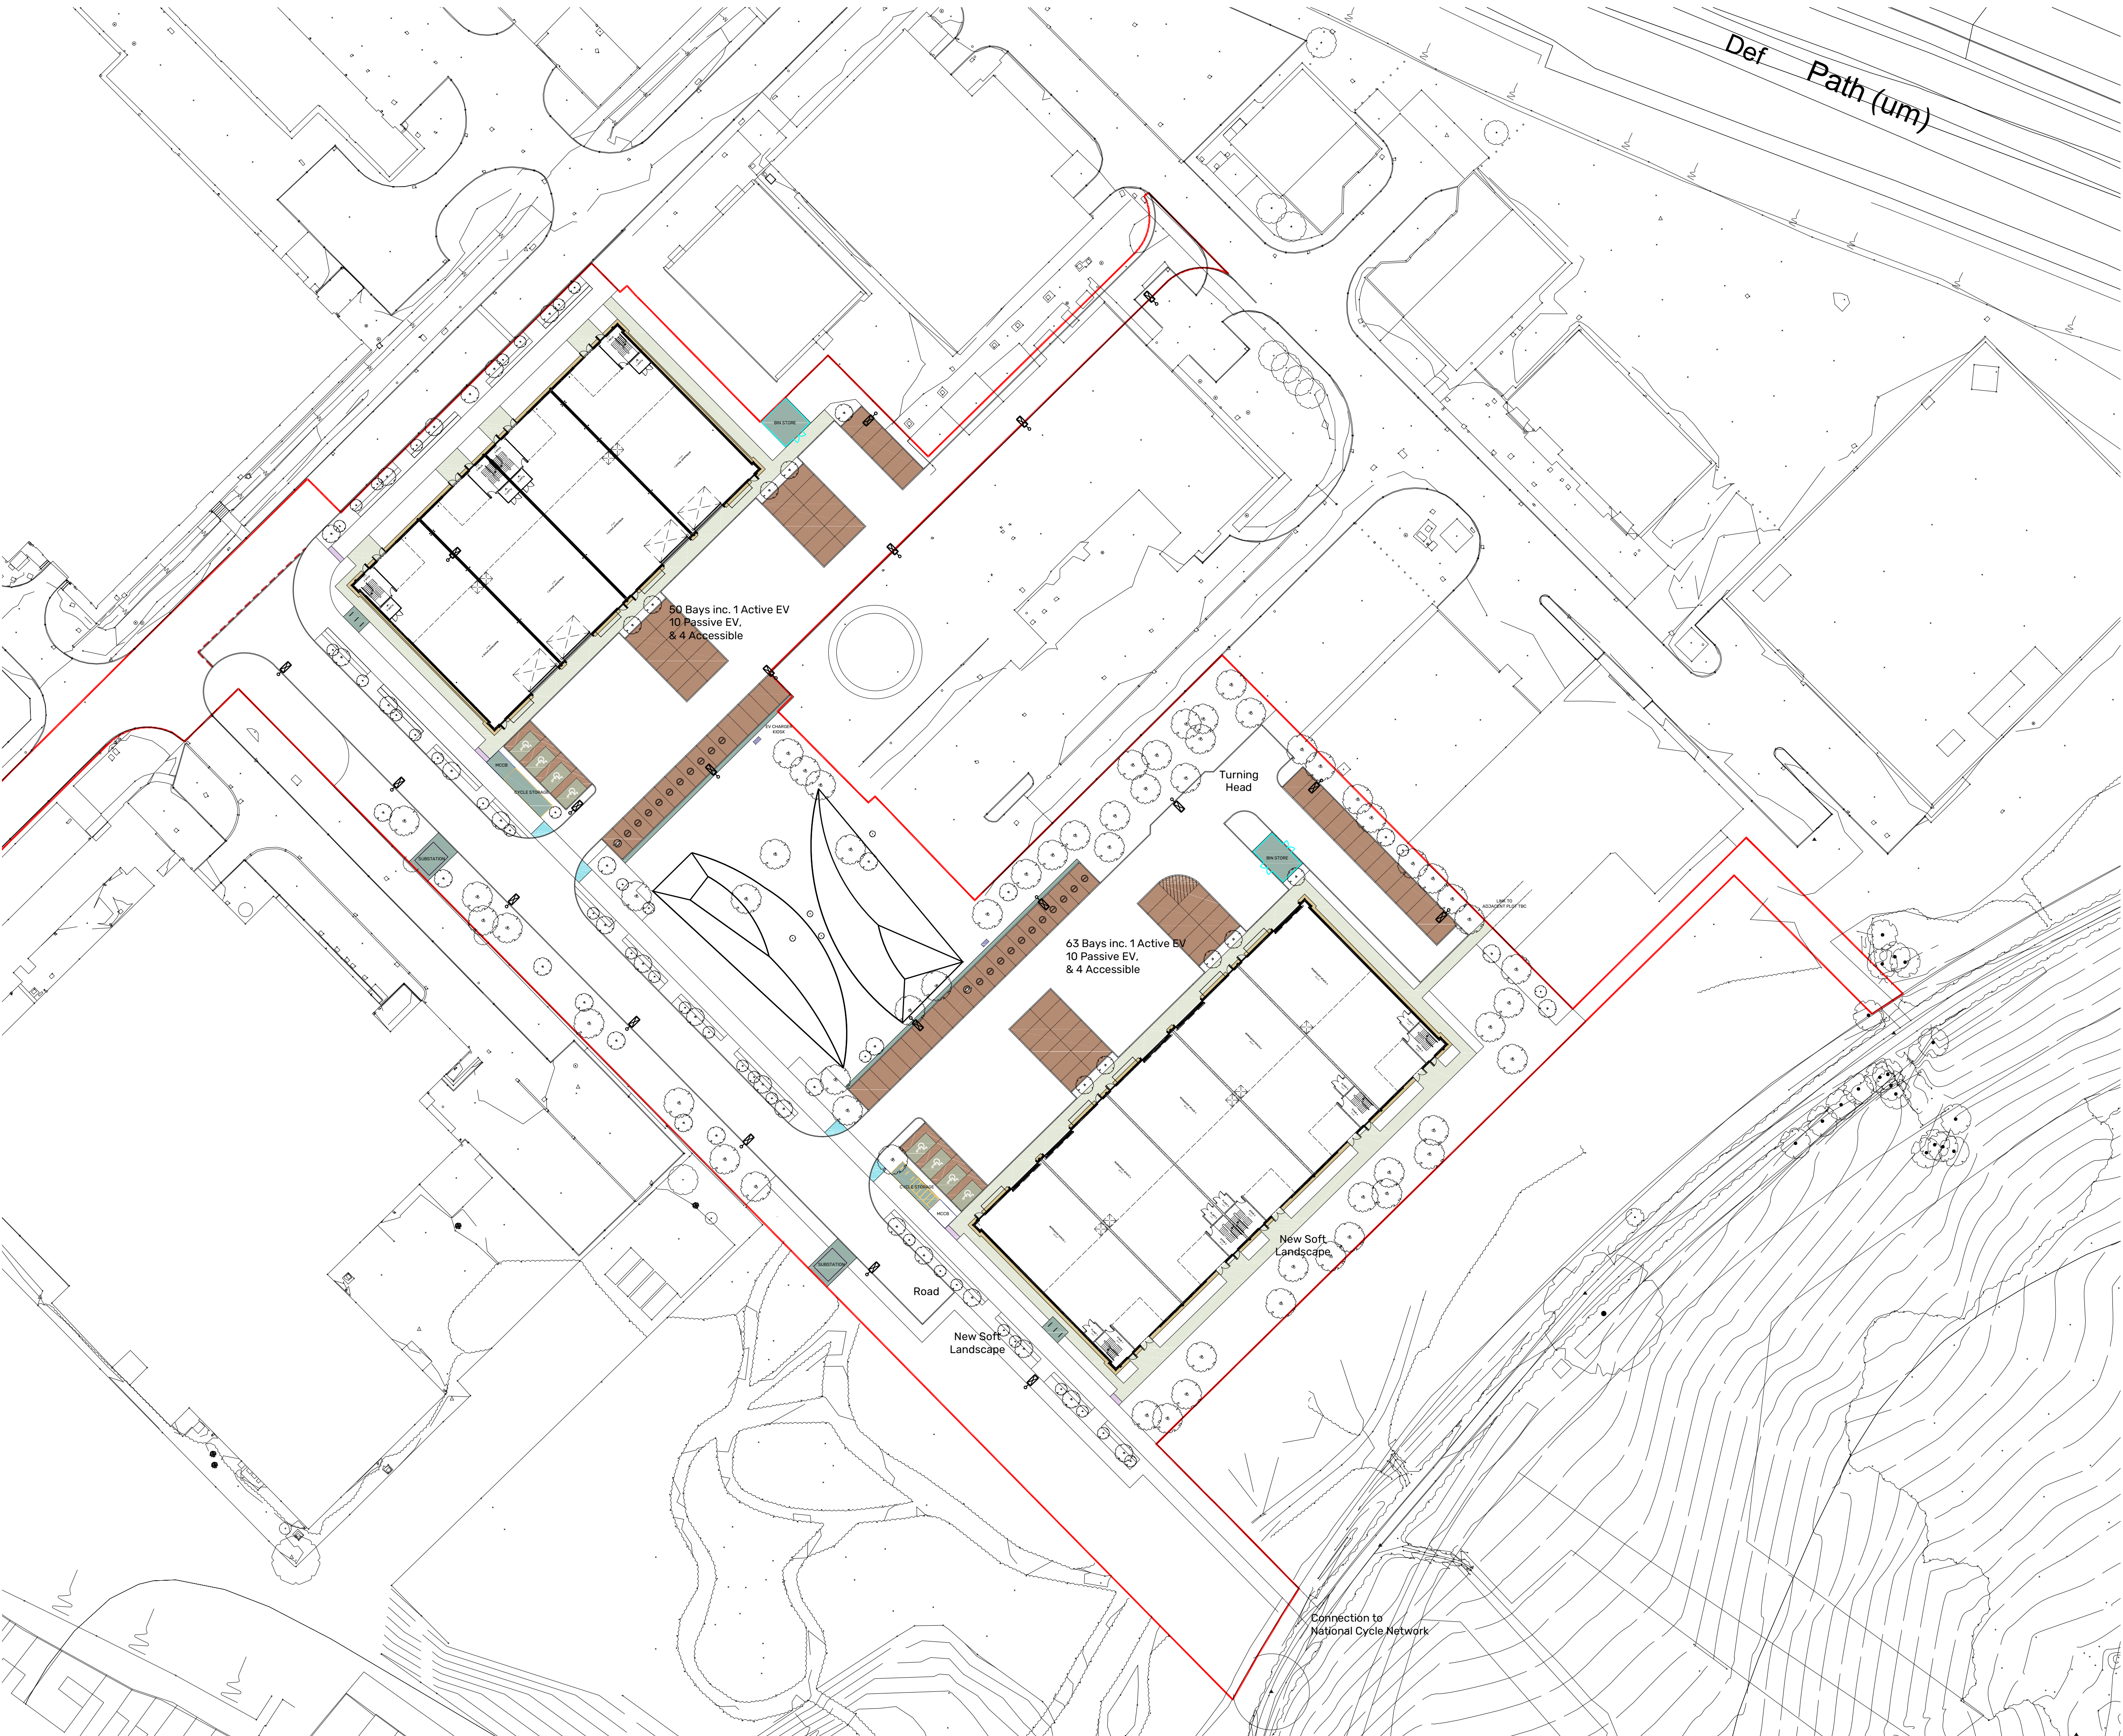

©One-Environments Ltd. This drawing is not to be scaled. All dimensions to be verified on site prior to commencement of works. Discrepancies, ambiguities and/or omissions between this drawing & information supplied by others must be reported immediately for clarification before proceeding

NOTES

- Redline Boundary
- Building Edge Concrete Block Paving
Tobermore 'Braemar' Ground
Jura Grey 300x200x80mm or similar approved
- Gravel
- Concrete Hardstand
- Permeable Concrete Paving Type 1
Tobermore 'Hydropave Pedesta'
Bracken 200x100x80mm or similar approved
- Permeable Concrete Paving Type 2
Tobermore 'Hydropave Pedesta'
Natural 200x100x80mm or similar approved
- Tactile Blister Paving
Tobermore Tactile Blister paving
Natural 400x400x50 or similar approved
- Tactile Hazard Paving
Tobermore Tactile Blister paving
Natural 400x400x50 or similar approved
- Cycle Stands
6no. Broxap 'Harrogate' Cycle Stand
Stainless Steel or similar approved
- Door Guards
- EV Charger Kiosk
- Active EV Bays
- Passive EV Bays
- Street Lights
- Bin Store
- MCCB
- Substation
- Cycle Storage

Please refer to Engineer's drawings for non-landscape elements;

- LUF-TTE-ZZ-XX-D-H-0700-Plot 9 Pavements Plan Sheet 1 of 2
- LUF-TTE-ZZ-XX-D-H-0701-Plot 12 Pavements Plan Sheet 2 of 2
- LUF-TTE-ZZ-XX-D-H-1100- Plot 9 Kerbs, Footways and Paved Area
- LUF-TTE-ZZ-XX-D-H-1101-Plot 12 Kerbs, Footways and Paved Area
- LUF-TTE-ZZ-XX-D-H-2600-Standard Details Sheet 1 of 2
- LUF-TTE-ZZ-XX-D-H-2601-Standard Details Sheet 2 of 2

REVISION	P07	DATE	22.10.25	BY	KJ	CHECKED	PA
Updated to latest master plan							
REVISION	P06	DATE	30.09.25	BY	KJ	CHECKED	PA
Updated for Planning Issue							
REVISION	P05	DATE	19.02.25	BY	HAN	CHECKED	PA
Updated to latest master plan							
REVISION	P04	DATE	11.02.25	BY	HAN	CHECKED	PA
Updated to latest master plan							
REVISION	P03	DATE	03.02.25	BY	HAN	CHECKED	PA
Updated to latest master plan							
REVISION	P02	DATE	14.01.25	BY	HAN	CHECKED	PA
Updated to latest master plan							
REVISION	P01	DATE	08.01.25	BY	HAN	CHECKED	PA
First issue							
CLIENT	Cumberland County Council						
PROJECT	CMIQ Phase 2 LUF						
TITLE	Hard Landscape GA						
DWG No.	LUF-ONE-ZZ-XX-D-L-0006					REV	P07
STATUS	PRELIMINARY						
SCALE	1:500	@	A1	DATE	08.01.25	DRN BY	HAN

